


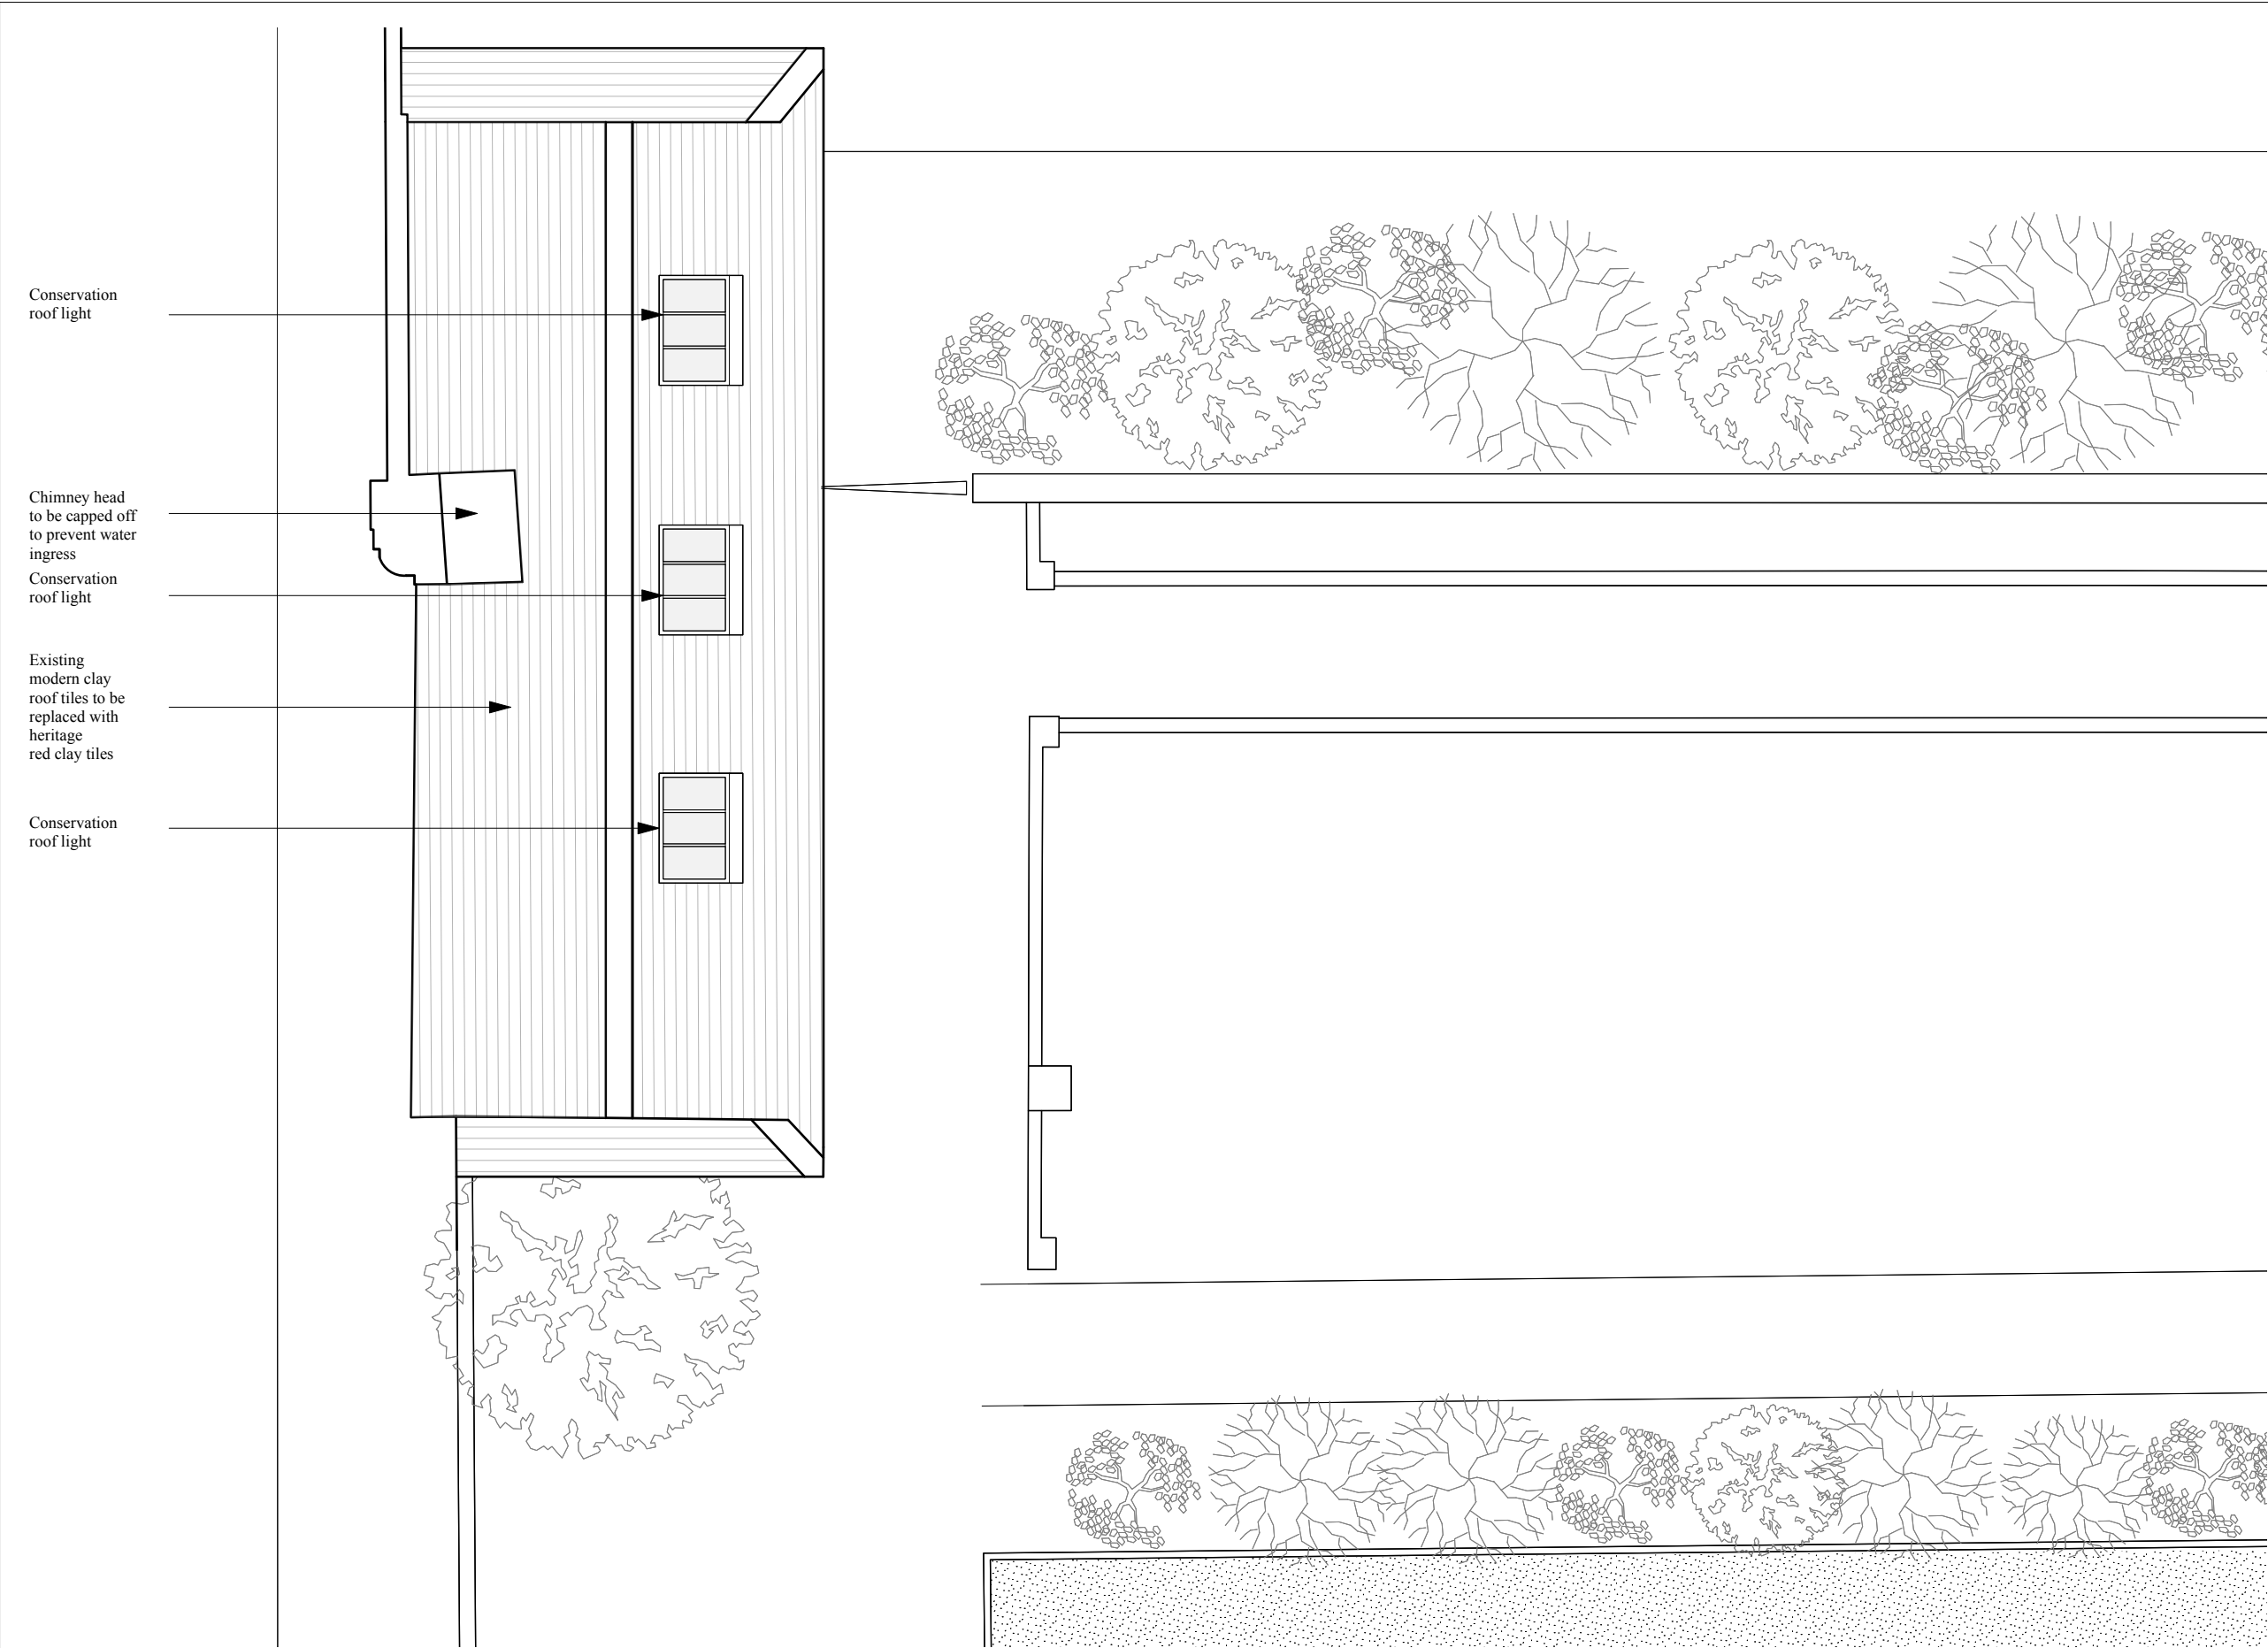

Conservation
roof light

Chimney head
to be capped off
to prevent water
ingress
Conservation
roof light

Existing
modern clay
roof tiles to be
replaced with
heritage
red clay tiles

Conservation
roof light



SOMMERER

Architecture & Living

55 Renfields, Haywards Heath, RH16 4UG, West Sussex

These drawings have been prepared for planning purposes and are **not** to be used as production or construction drawings.

Do not scale from this drawing unless for planning application purposes.

© Sommerer Architecture & Living Limited 2025

General Notes

-  Existing wall
-  Proposed wall
-  To be demolished

Rev	Date	Description
-	28.03.25	First Issue

Planning

The Holt

Selsfield Road

RH17 6TN

Proposed roof plan potting shed

Scale: 1:50@A3

Revision: -

N

1

Drawing 2411-01-11