

These drawings have been prepared for planning purposes and are **not** to be used as production or construction drawings.
Do not scale from this drawing unless for planning application purposes.

© Sommerer Architecture & Living Limited 2025

General Notes

-  Existing wall
 Proposed wall
 To be demolished

Rev	Date	Description
-	28.03.25	First Issue

Planning

The Holt


Selsfield Road
RH17 6TN

Proposed north & south elevation

Scale: 1:50@A3
Revision: -


N

Drawing 2411-01-21

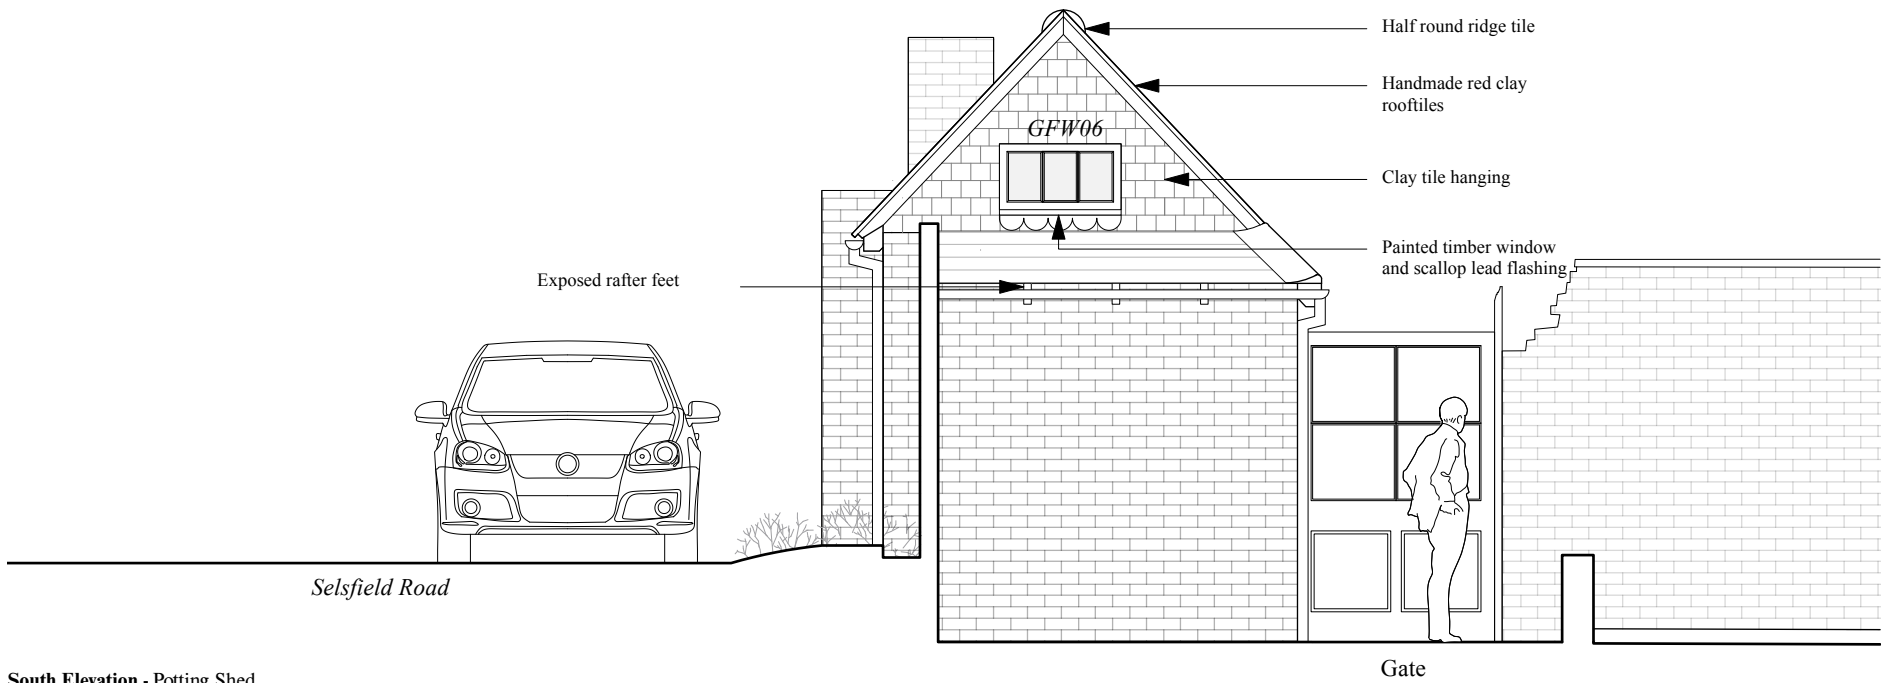

South Elevation - Potting Shed

Scale bar

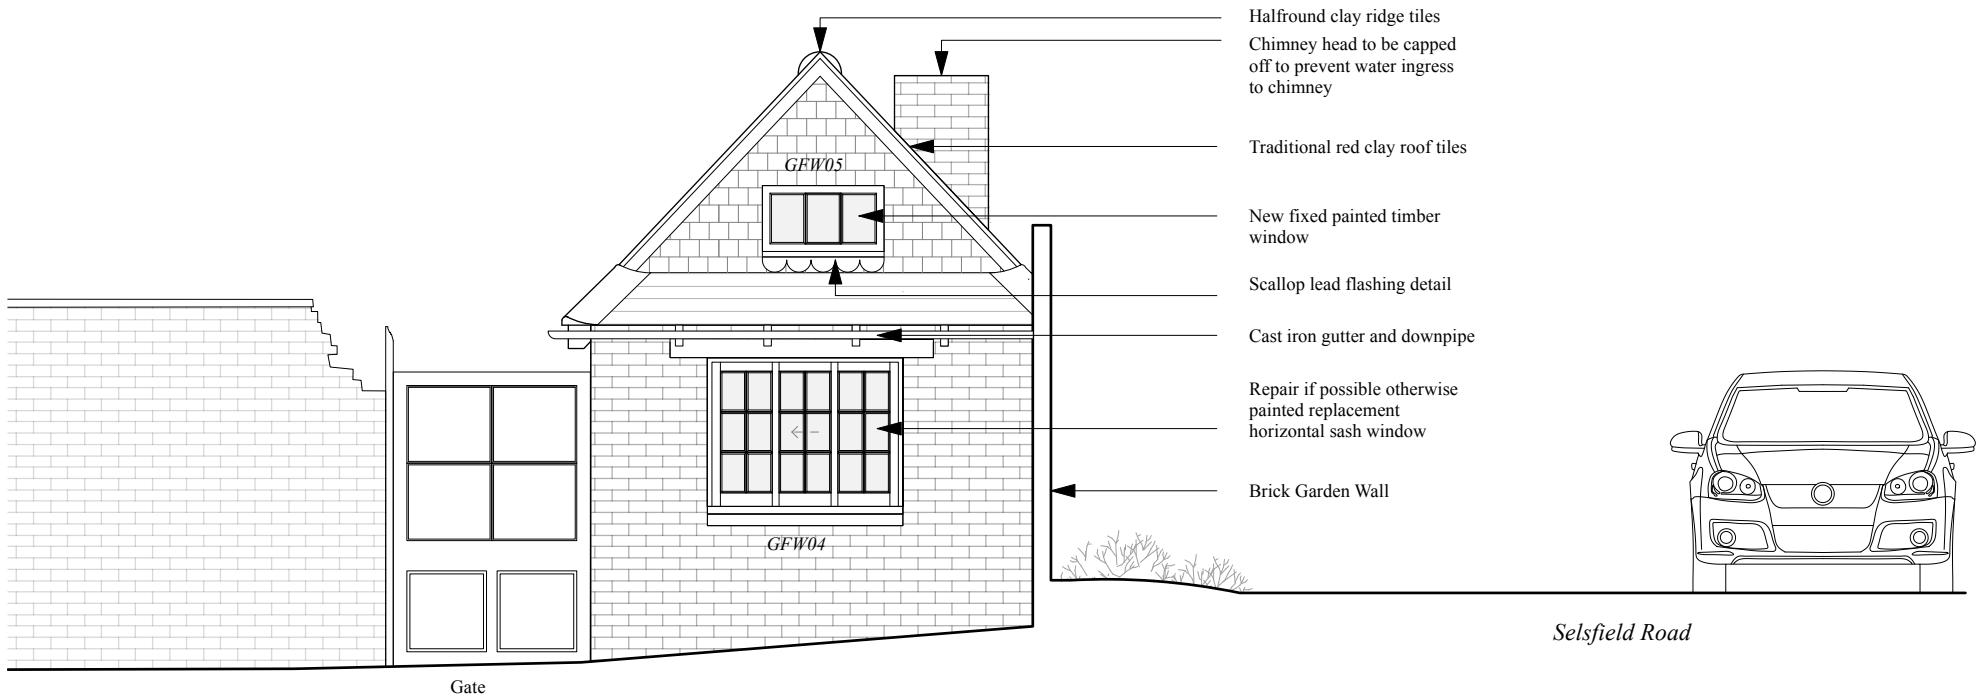

North Elevation - Potting Shed

Scale bar

