



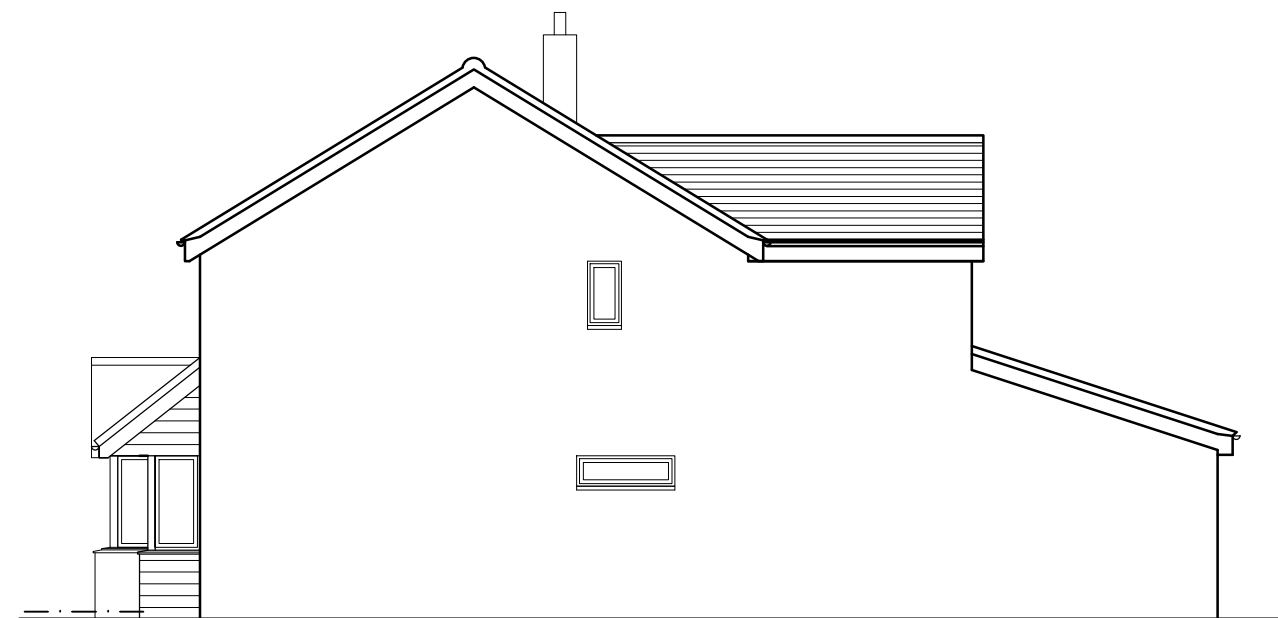

EAST ELEVATION
AS EXISTING



NORTH ELEVATION

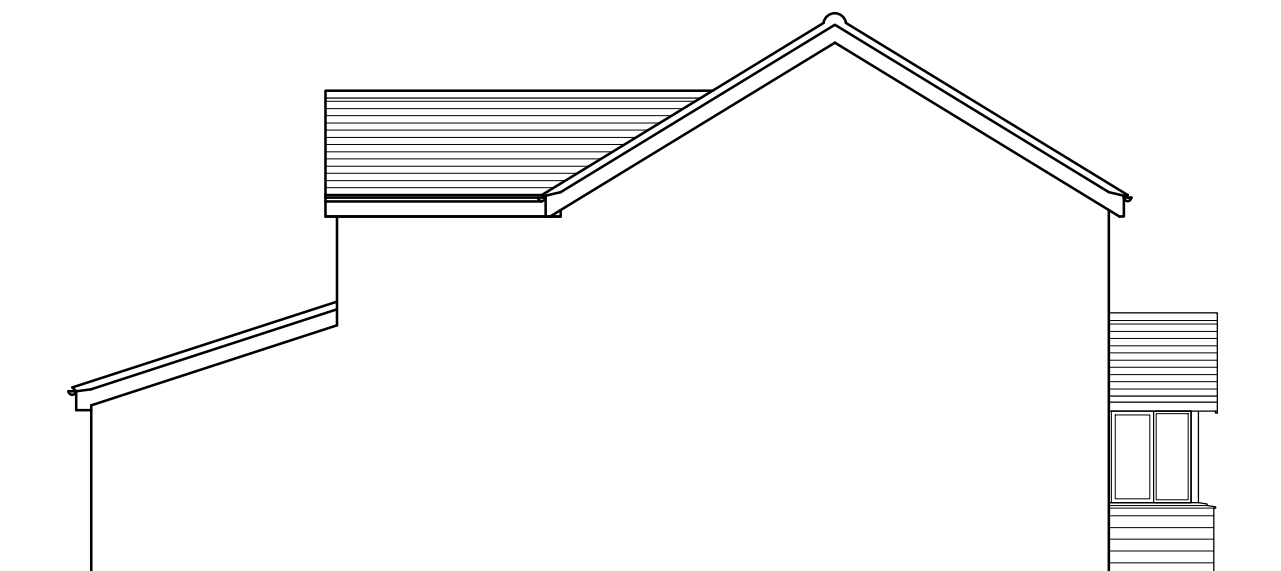

SOUTH ELEVATION




WEST ELEVATION

REVISIONS

ref	date	drawn
-	-	-

Metres

 

SCALE 1:100

DESIGN INTENT ONLY NOTES FOR CONSTRUCTION:

1. Dimensions shall be checked and verified prior to work being commenced on site.
2. This drawing is issued for the sole and exclusive use of the named recipient. Distribution to any third party is on the strict understanding that no liability is accepted by KM Architecture for any discrepancies, errors or omissions that may be present and no guarantee is offered as to the accuracy of the information shown.

KM ARCHITECTURE CHARTERED ARCHITECT

MARINE HOUSE
151 WESTERN ROAD
HAYWARDS HEATH
RH16 3LH

07862 093 254
kelly@kmarchitecture.co.uk
www.kmarchitecture.co.uk

job

23 BLACKTHORNS
LINDFIELD
WEST SUSSEX
RH16 2AX

PLANNING
DRAWING

title

ELEVATIONS AS EXISTING

scale 1:100 @ A3

date 15/01/26

drawn KMM

drawing number 2101_00_04

revision -