




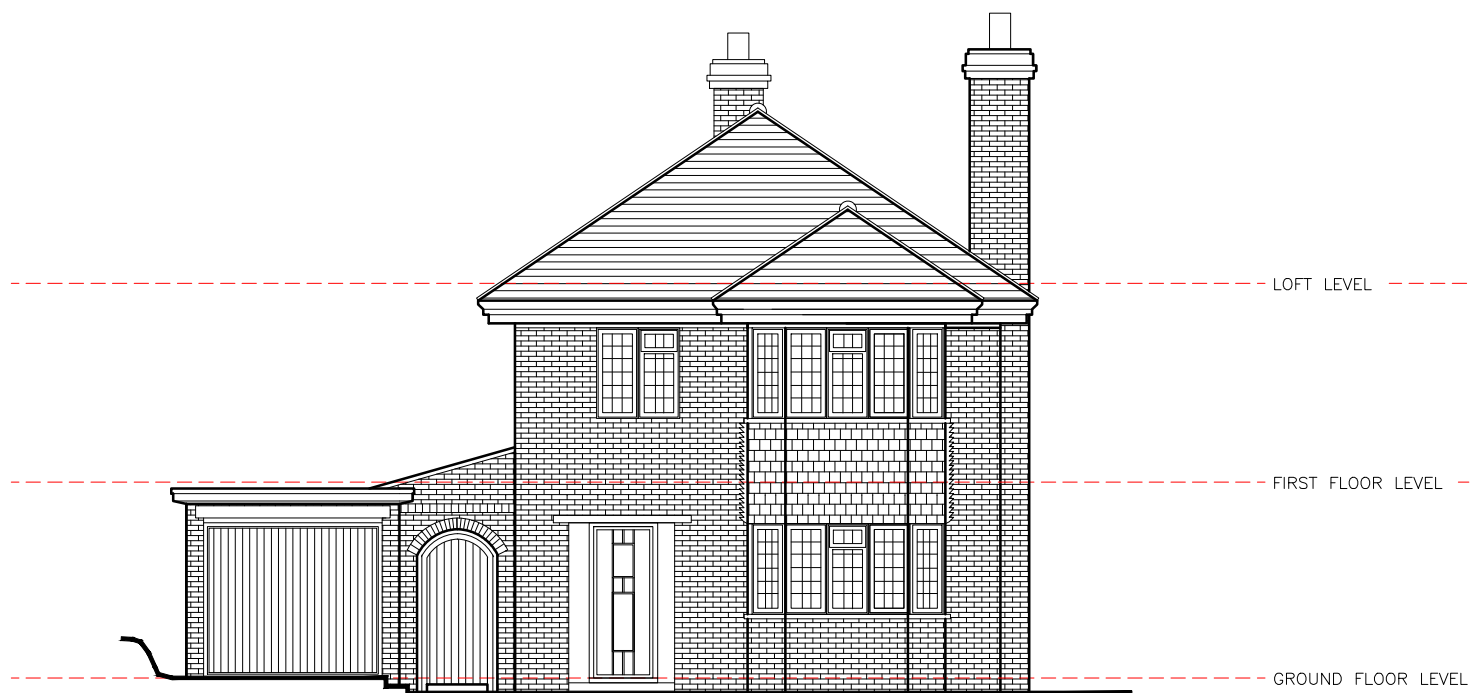


A) Existing Front Elevation

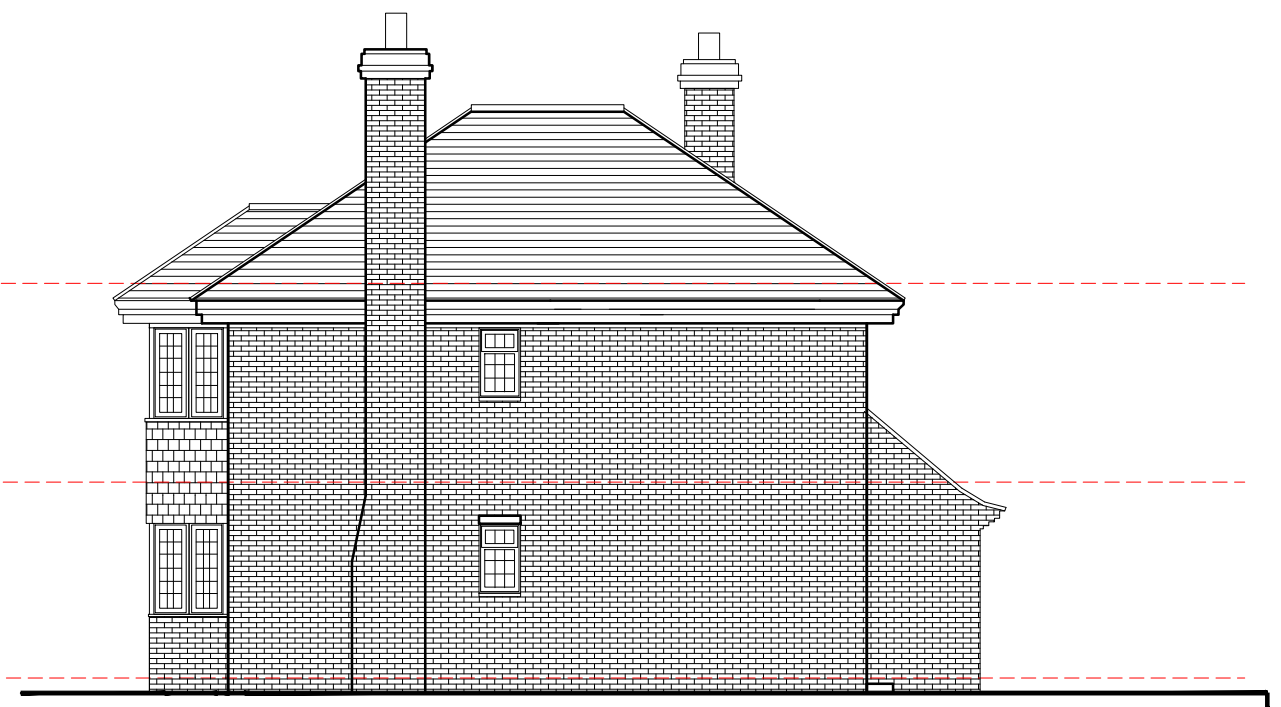

B) Existing Side Elevation

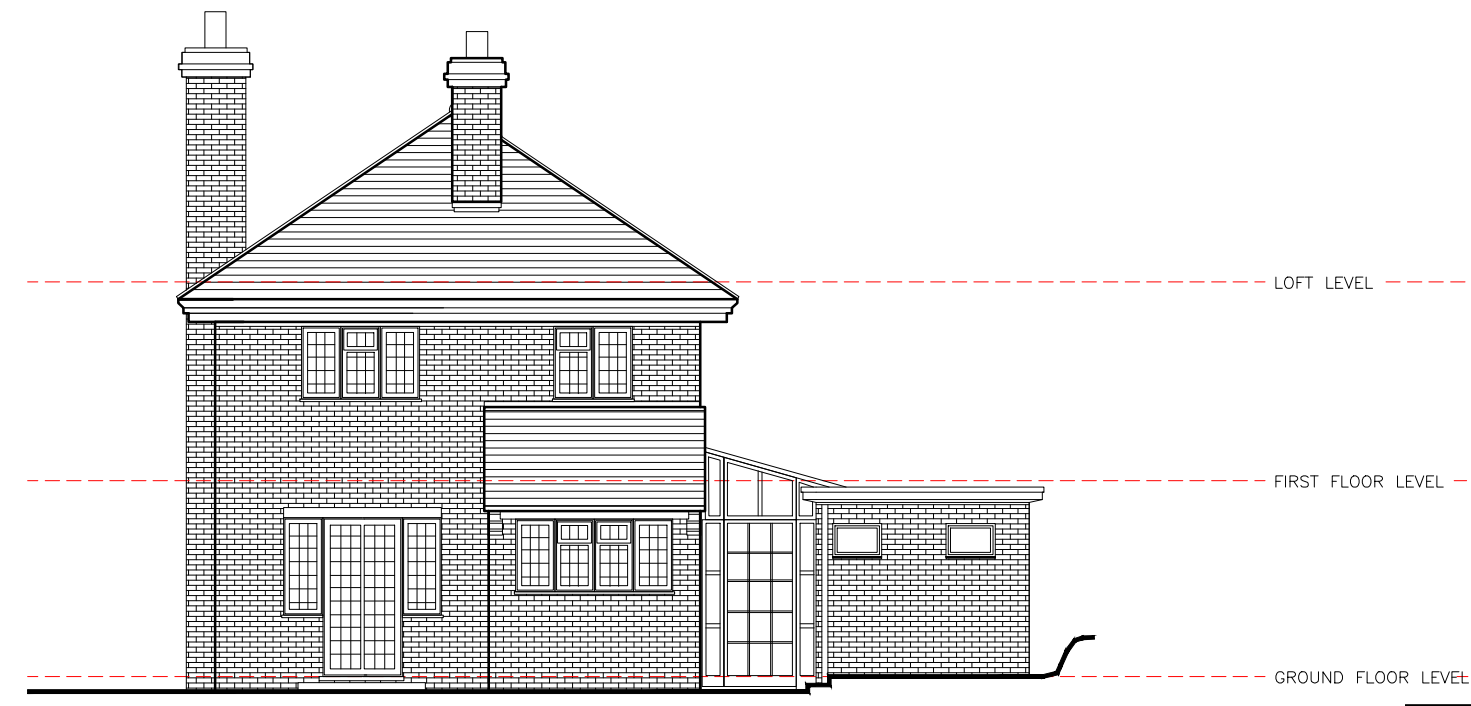


C) Existing Rear Elevation

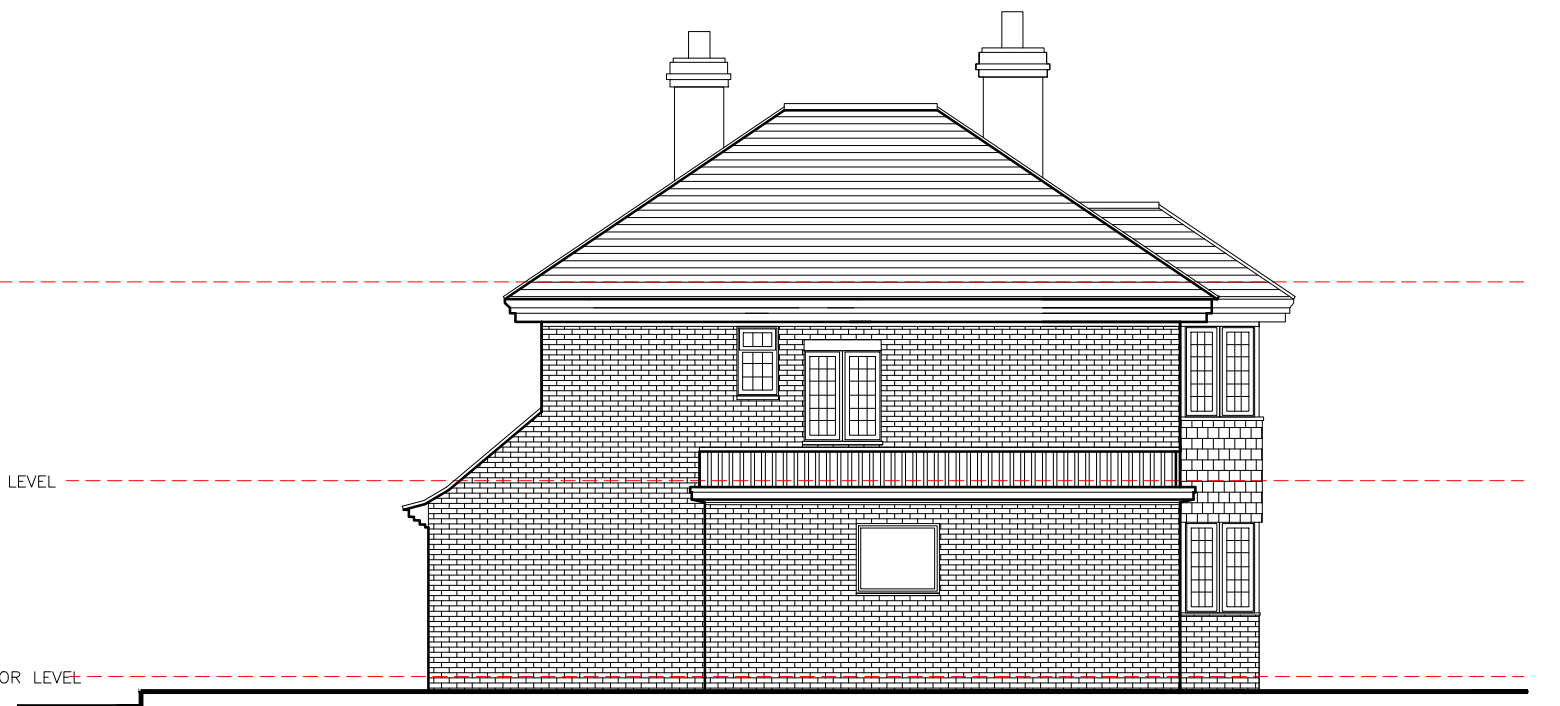

D) Existing Side Elevation

PLANNING DRAWING

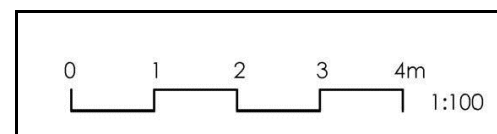

Title Existing Elevations				SARAH BREEZE RIBA	
Drawn by SB		Checked by AB		Client Alison Barkley	
Scale A3 @ 1:100		Date 07/04/2025		Project 27 Wickham Way Haywards Heath West Sussex RH16 1UJ	
Project no. BA201	Dwg. no. 01	Revision --	Prelim.		