

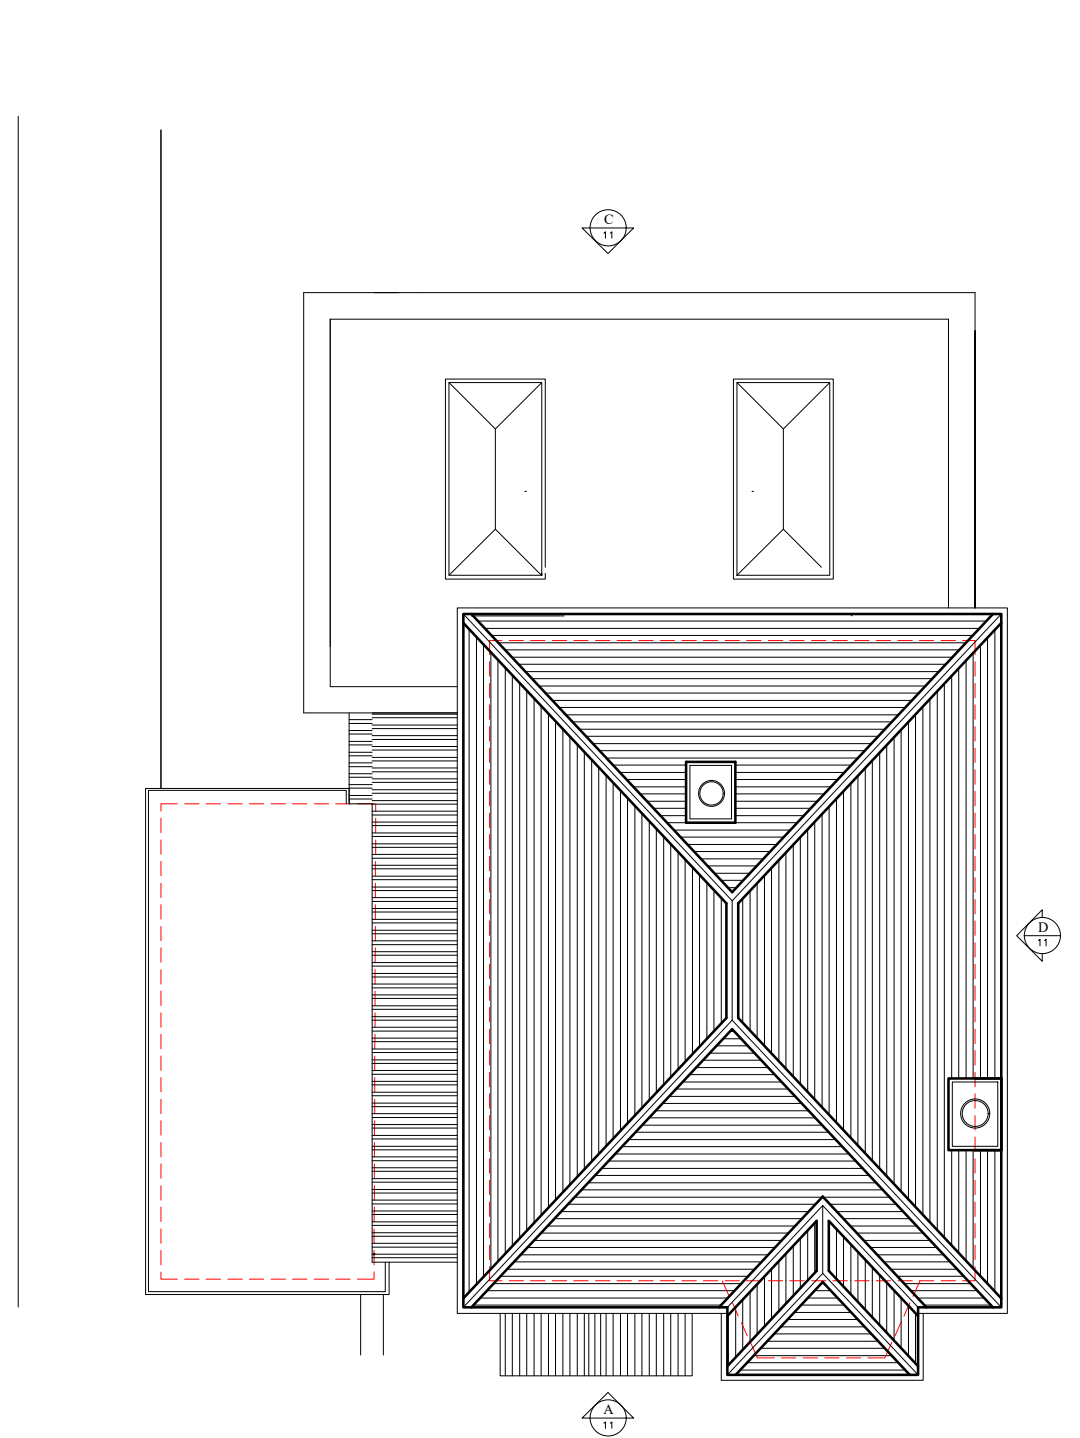


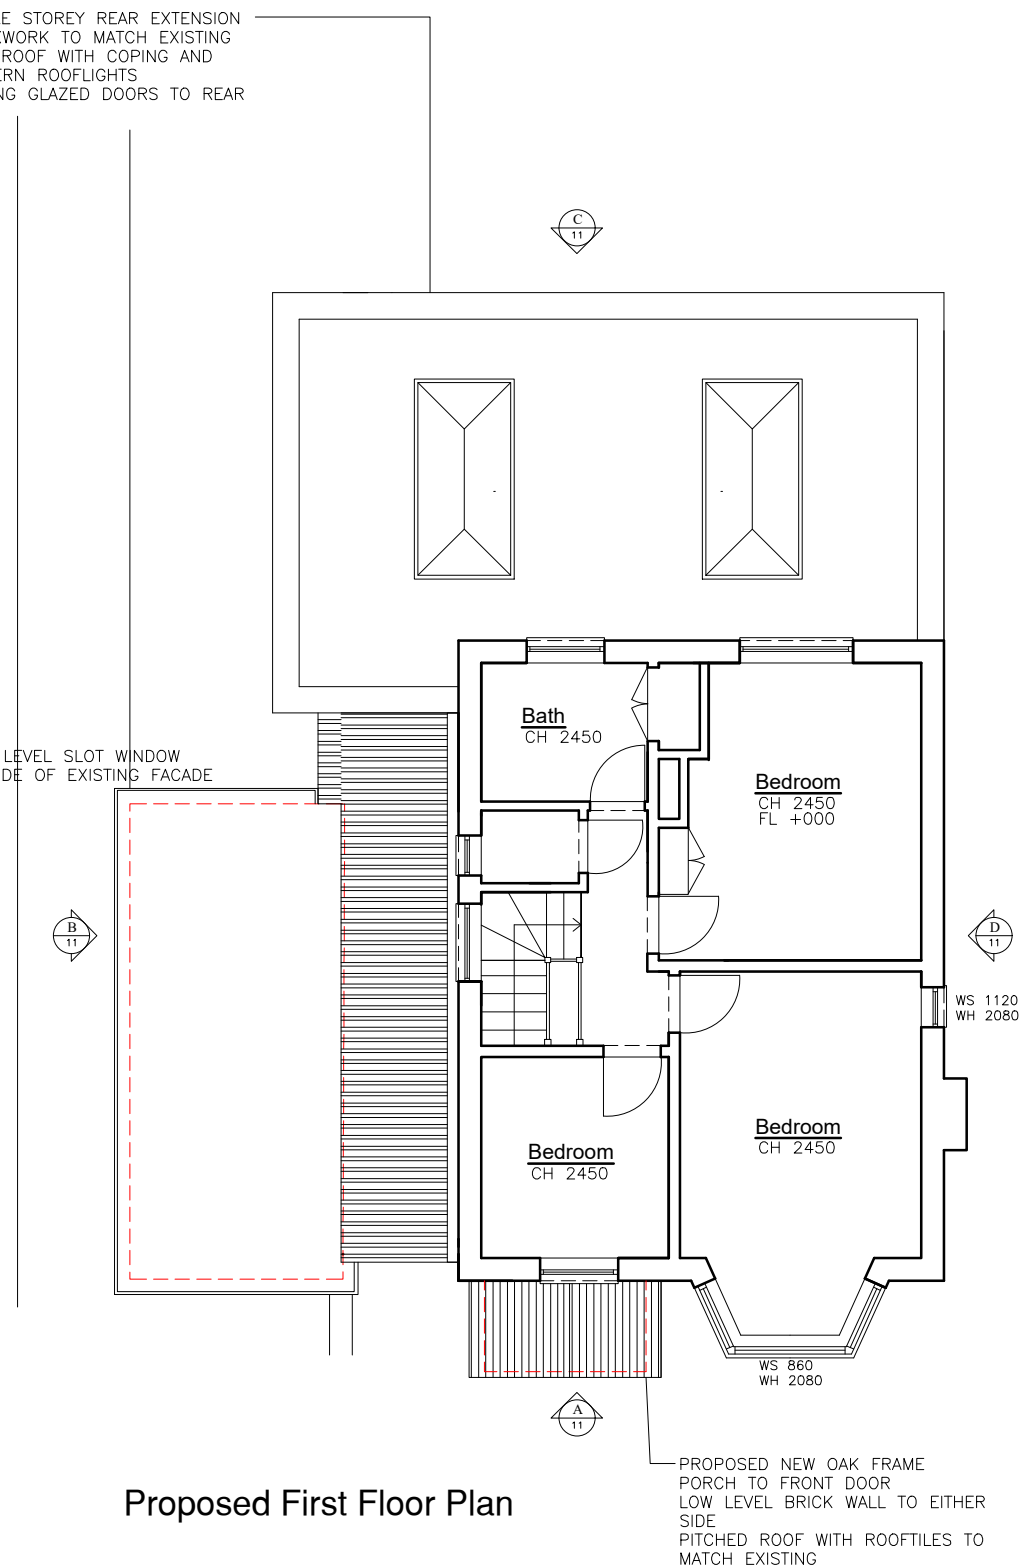


----- PROPOSED DEMOLITION

▨ PROPOSED NEW INTERNAL & EXTERNAL WALLS

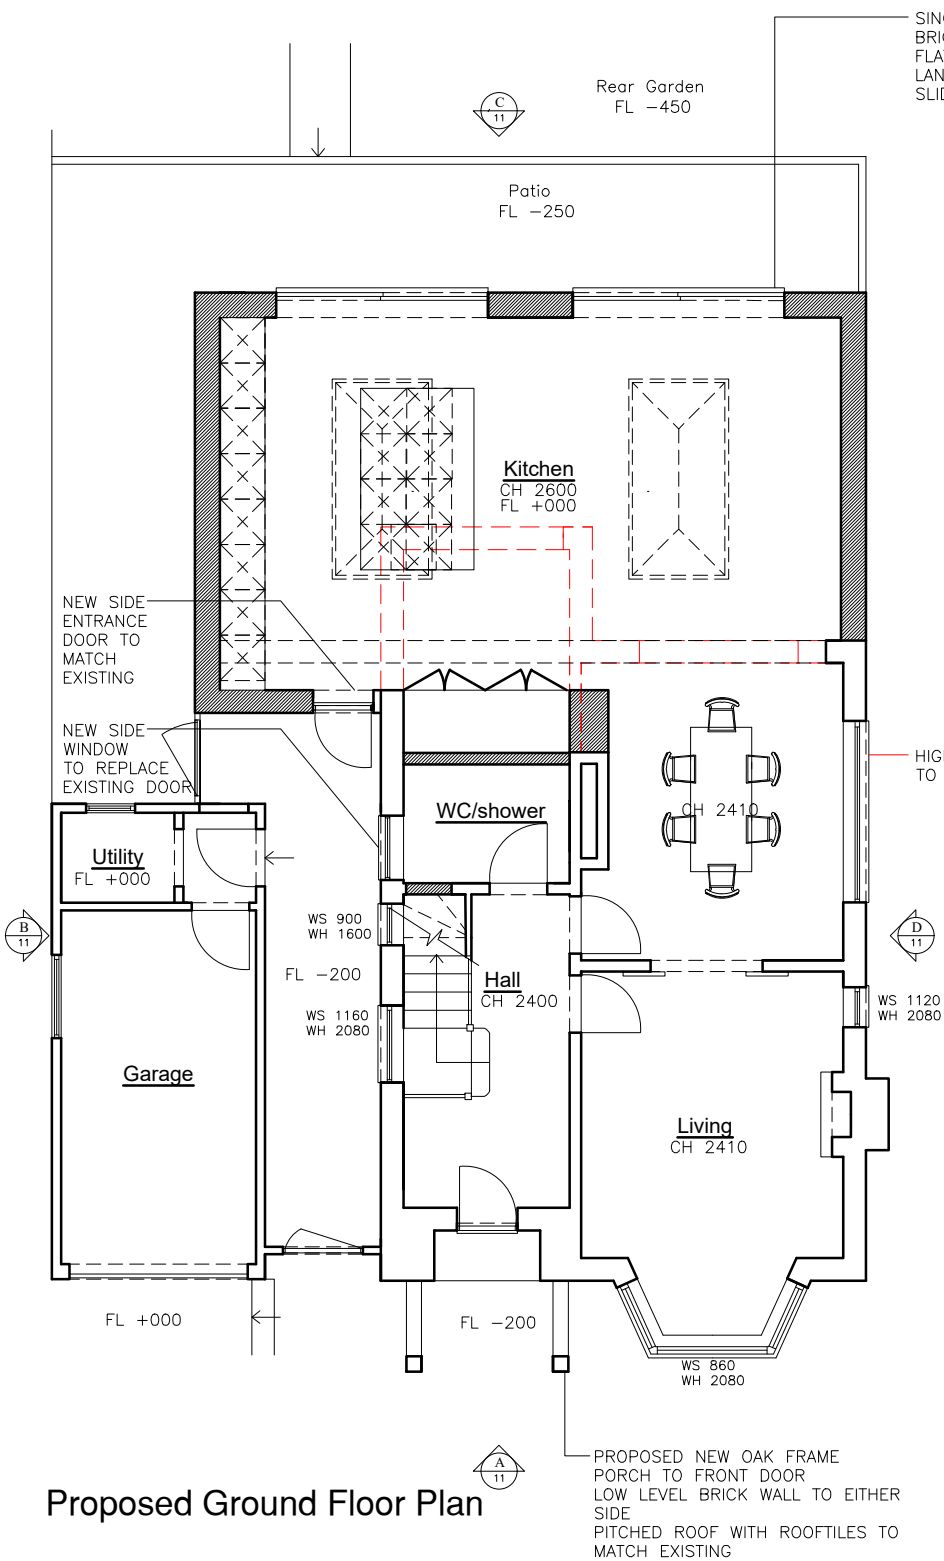

PLANNING DRAWING

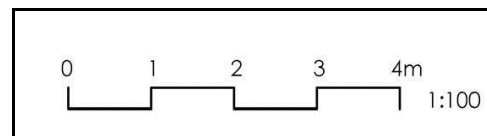

Title Proposed Floor Plans & Roof Plan				SARAH BREEZE RIBA	
Drawn by SB		Checked by AB		Client Alison Barkley	
Scale A3 @ 1:100		Date 07/04/25		Project 27 Wickham Way Haywards Heath West Sussex RH16 1UJ	
Project no. BA201	Dwg. no. 10	Revision --	Prelim.		