





A) Proposed Front Elevation

PROPOSED NEW OAK FRAME
PORCH TO FRONT DOOR
LOW LEVEL BRICK WALL TO EITHER
SIDE
PITCHED ROOF WITH ROOFTILES TO
MATCH EXISTING

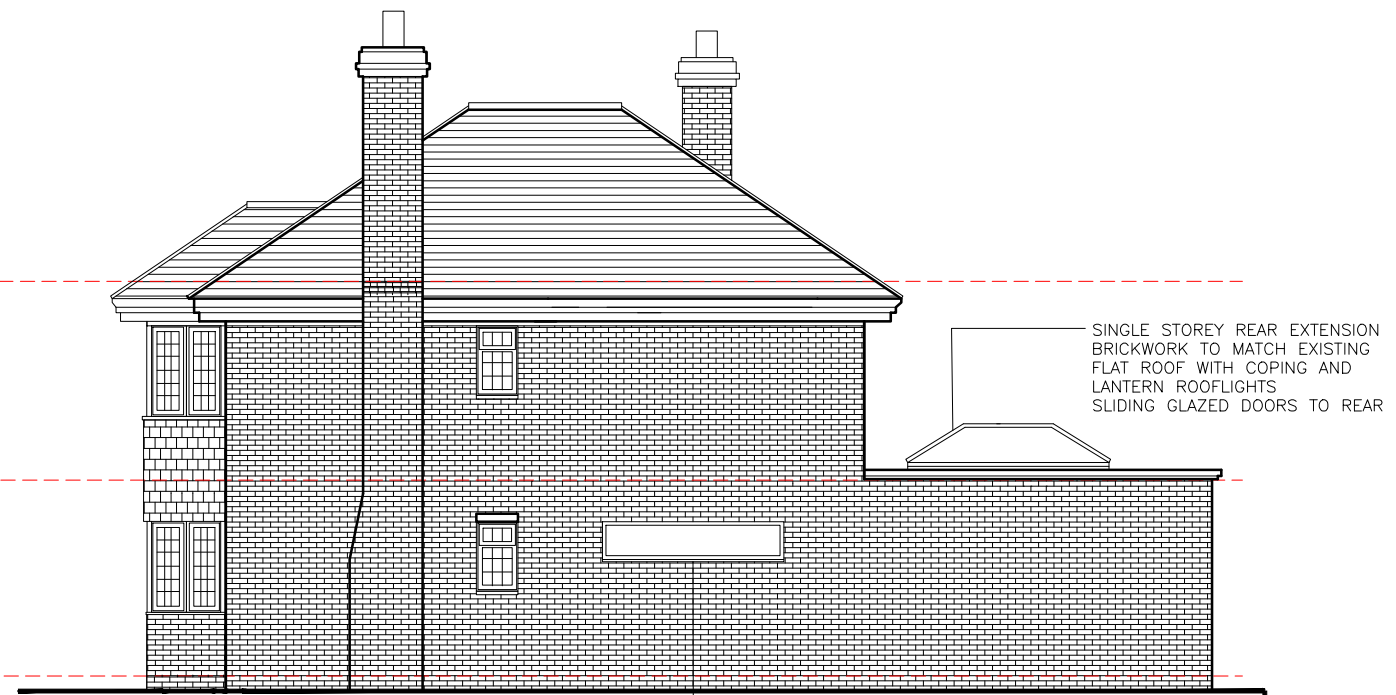


B) Proposed Side Elevation

HIGH LEVEL SLOT WINDOW
TO SIDE OF EXISTING FACADE

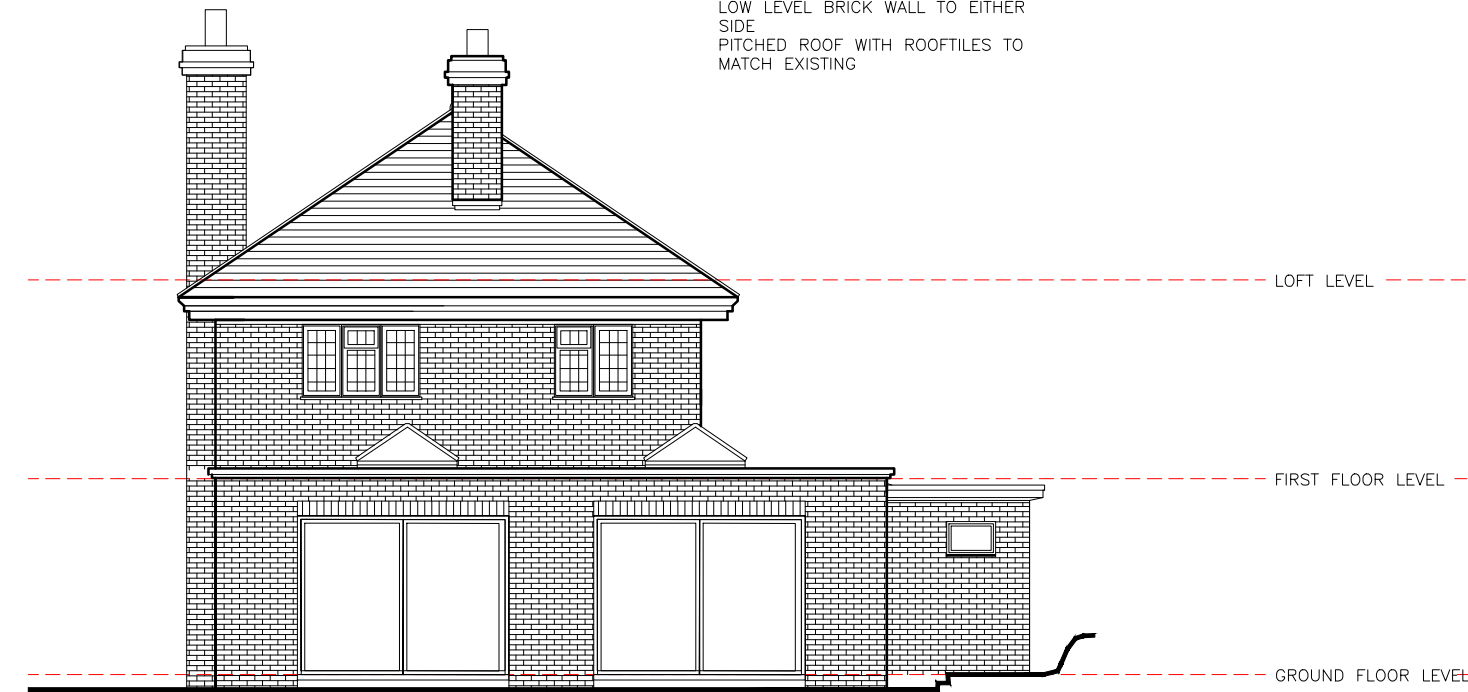


C) Proposed Rear Elevation

SINGLE STOREY REAR EXTENSION
BRICKWORK TO MATCH EXISTING
FLAT ROOF WITH COPING AND
LANTERN ROOFLIGHTS
SLIDING GLAZED DOORS TO REAR

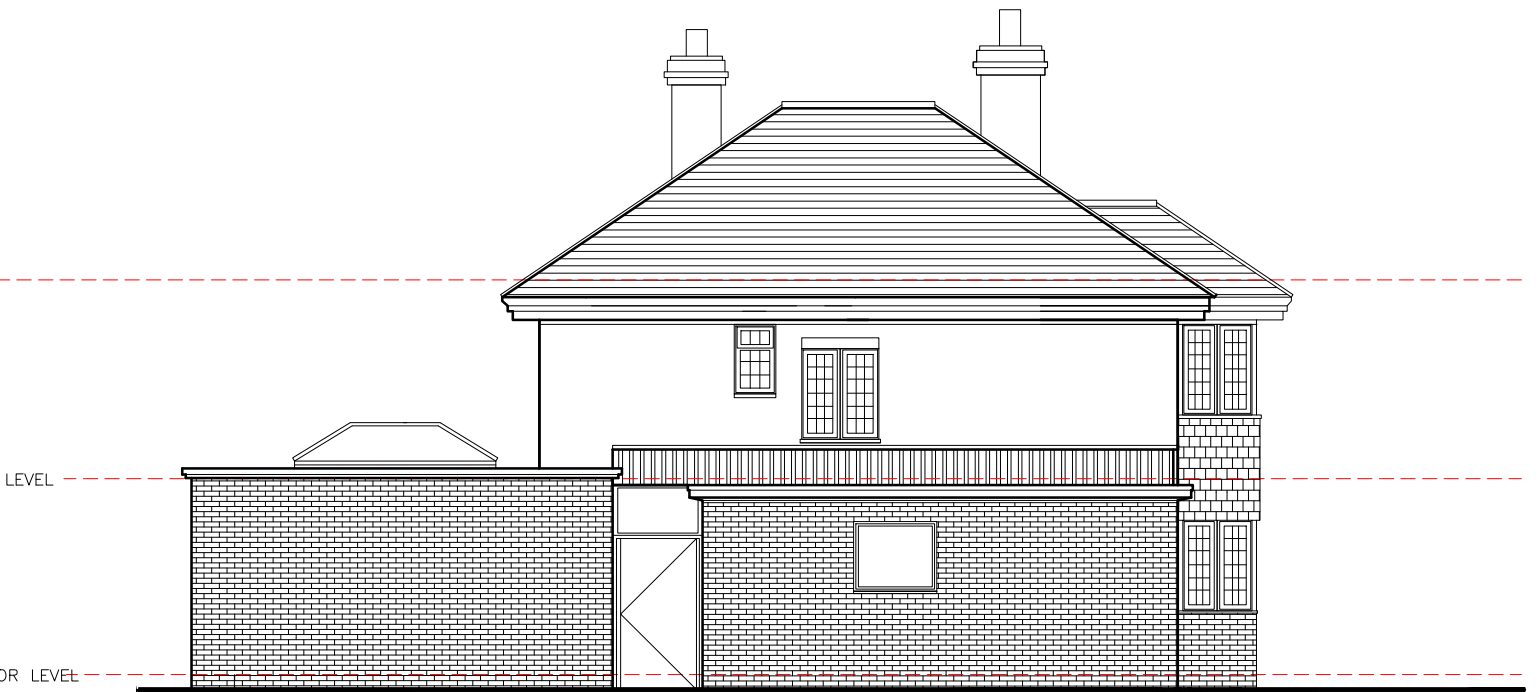

D) Proposed Side Elevation

PLANNING DRAWING

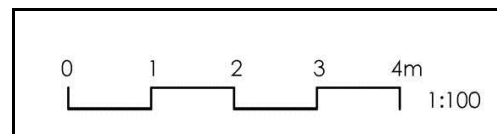

Title Proposed Elevations				SARAH BREEZE RIBA	
Drawn by SB		Checked by AB		Client Alison Barkley	
Scale A3 @ 1:100		Date 07/04/2025		Project 27 Wickham Way Haywards Heath West Sussex RH16 1UJ	
Project no. BA201	Dwg. no. 11	Revision --	Prelim.		