

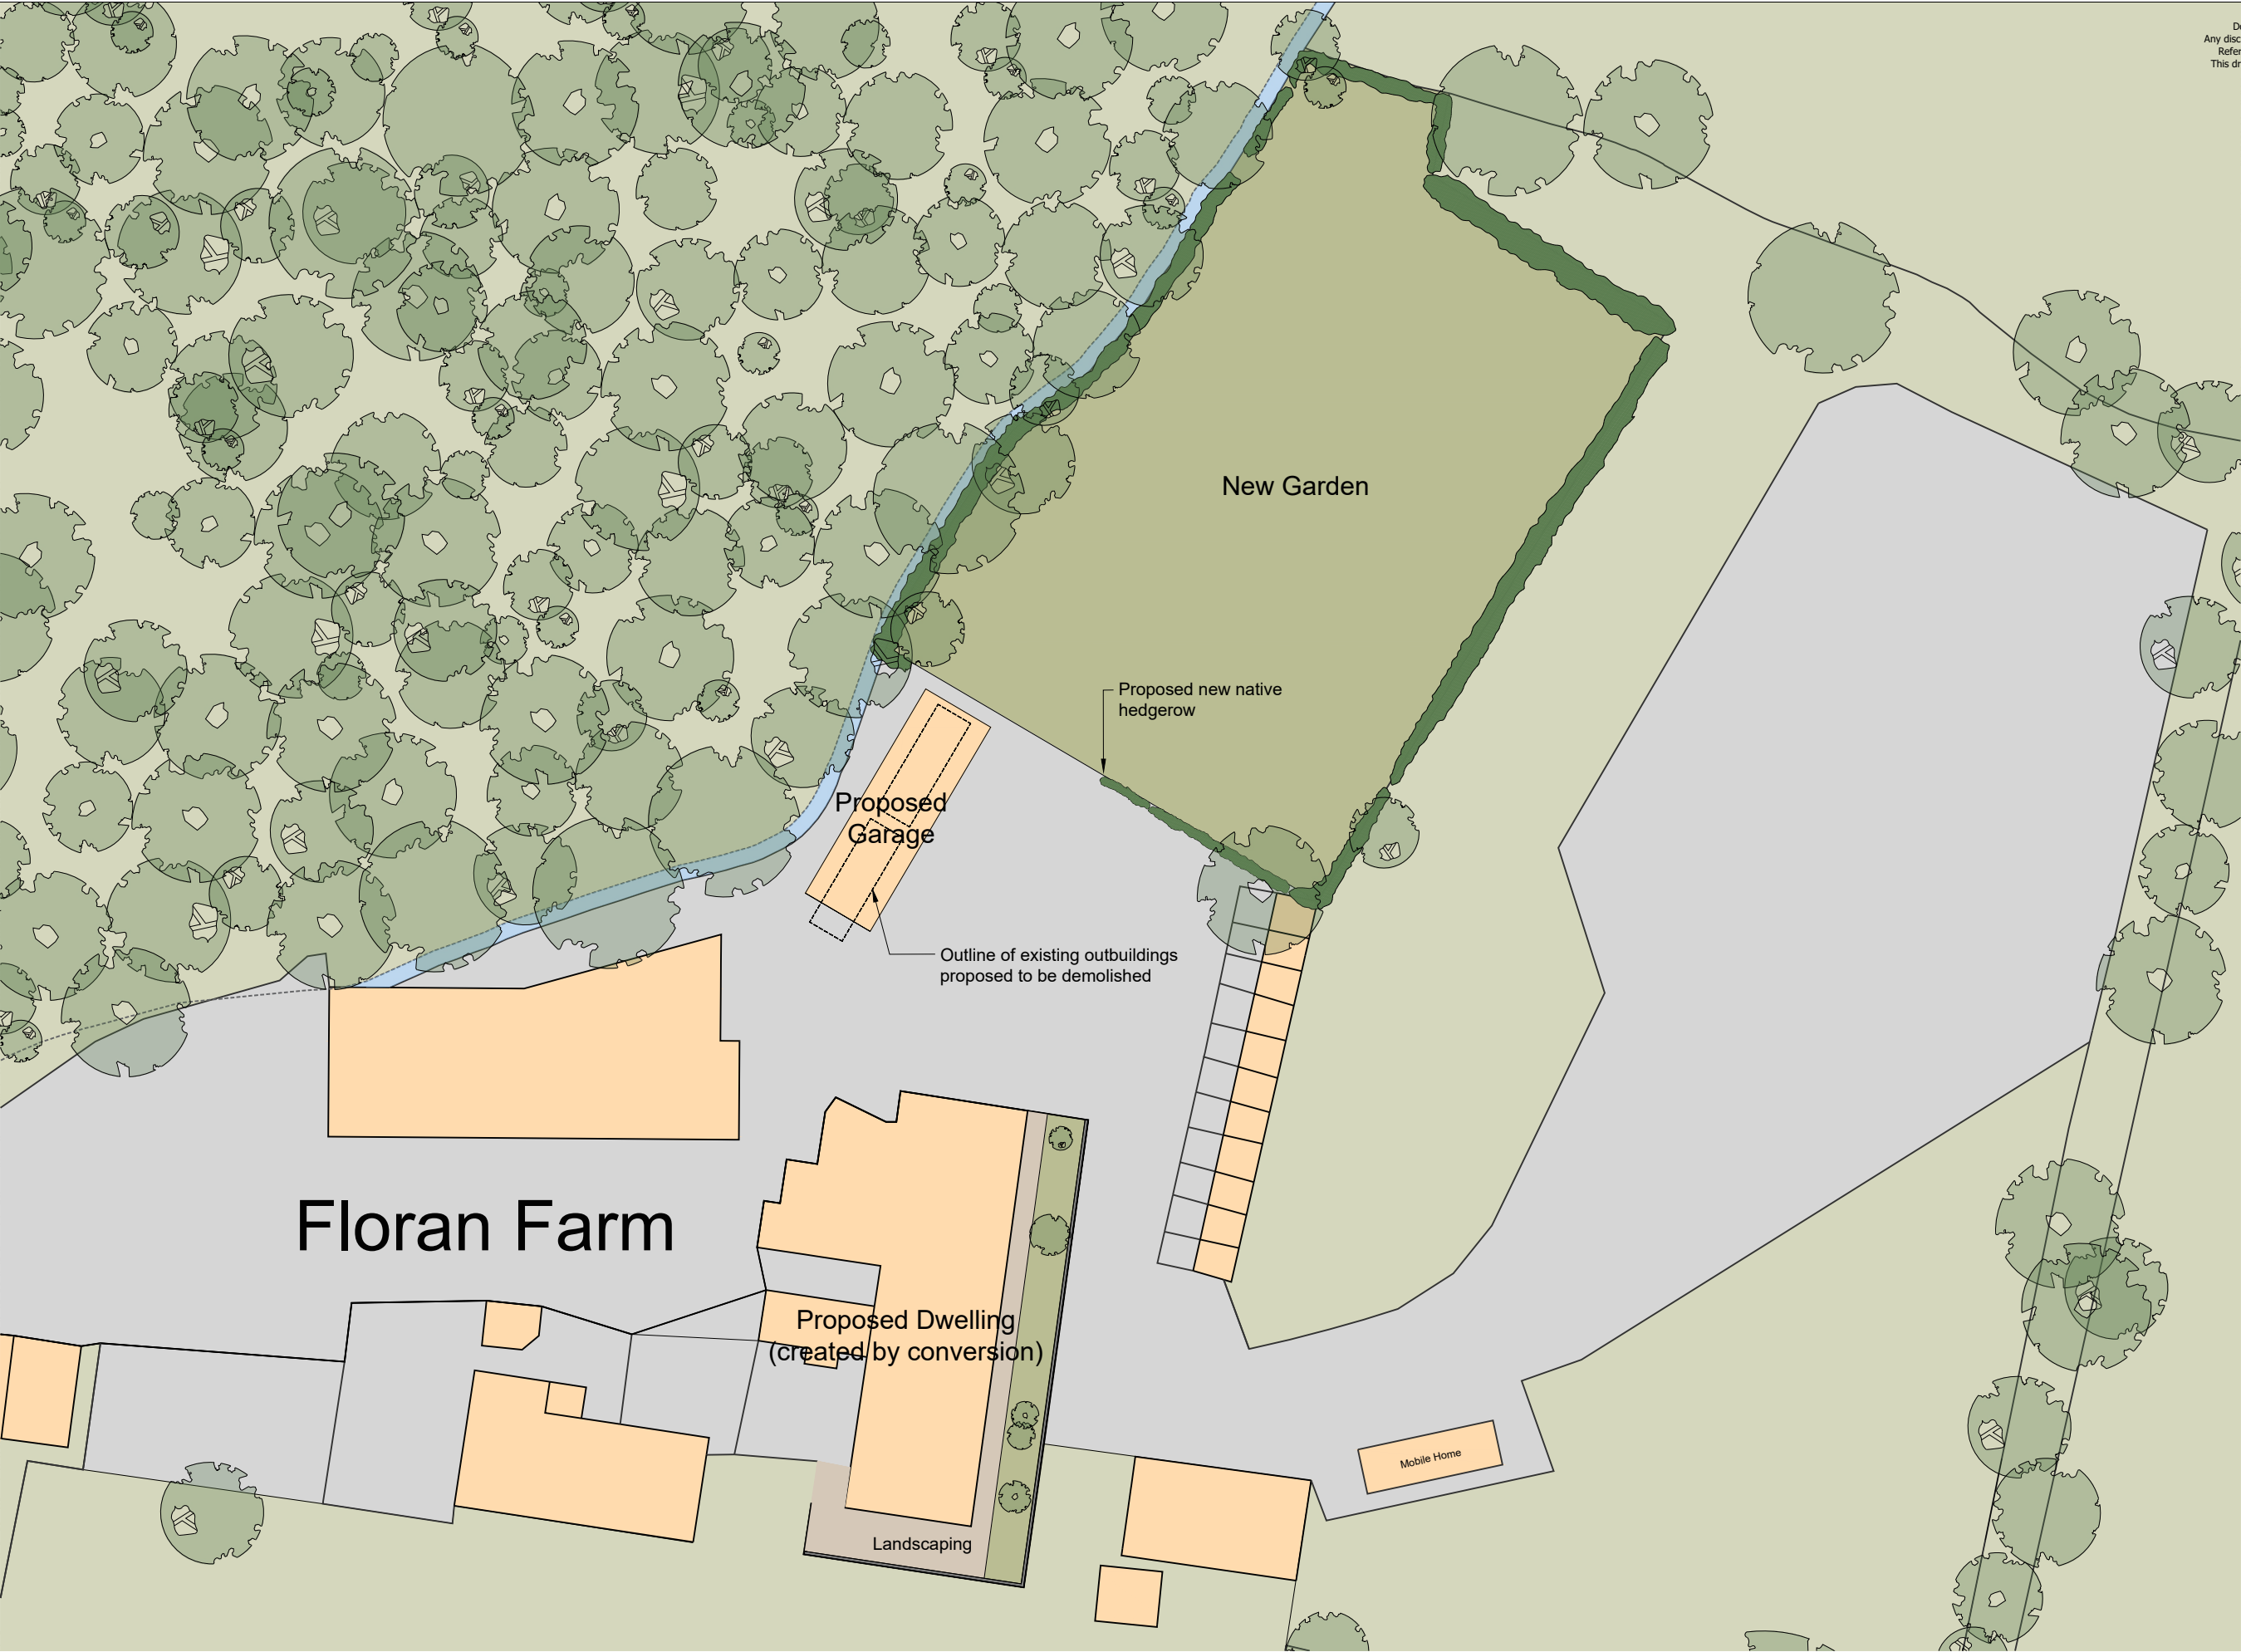


Do not scale from this drawing, except for planning purposes.
Any discrepancies are to be reported to WS Planning & Architecture.
Refer to Structural Engineers details for structural design criteria.
This drawing remains the copyright of WS Planning & Architecture.

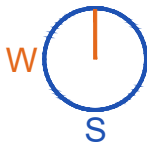

As Proposed Site Plan

 

A	29.05.24	Amendments
Rev	Date	Description
WS PLANNING & ARCHITECTURE Surrey Office 5 Pool House Bancroft Rd Reigate RH2 7RP London Office No.1 Croydon 12-16 Addiscombe Rd Croydon CR0 0XT T. 01737 225711 T. 02038 281180 www.wspa.co.uk admin@wspa.co.uk		
Date	April 2024	Drawn By DR
Scale	1:500@A3	Checked BW
Client	Mr Paul Batten	
Project	Floran Farm, Hophurst Hill, Crawley Down, RH10 4LP	
Title	As Proposed Site Plan	
Drawing No.	J004869-DD-08	Rev. A