





- SOUTH (FRONT) ELEVATION - 1:100 -




- EAST ELEVATION -

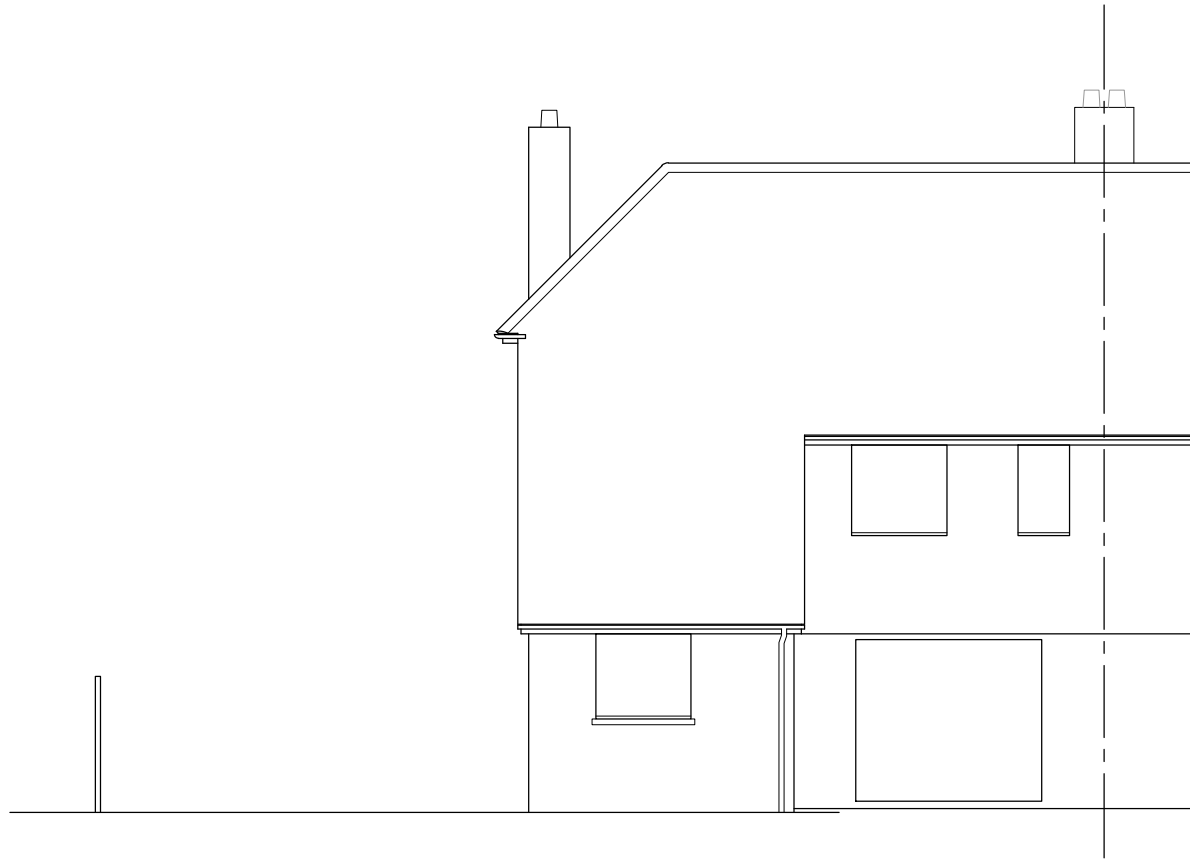


- NORTH ELEVATION -

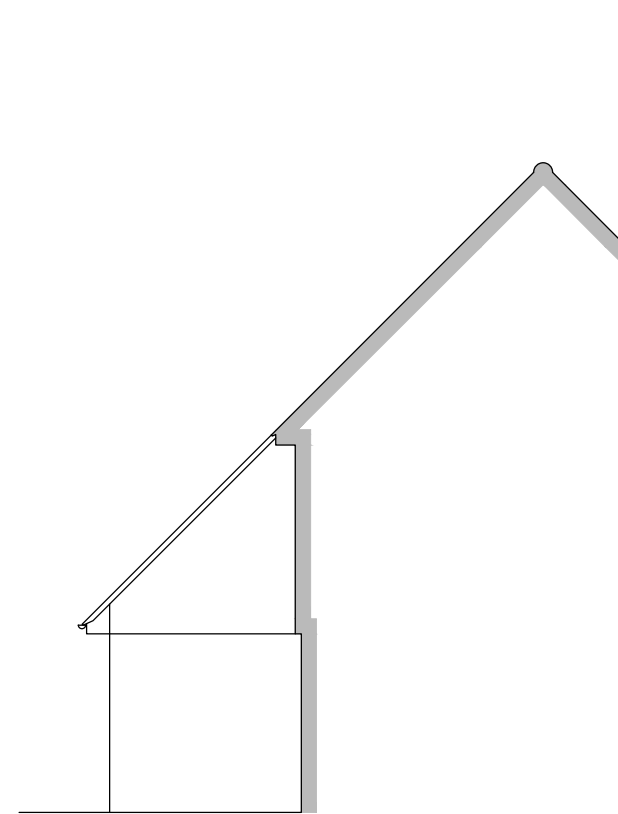


- WEST ELEVATION -

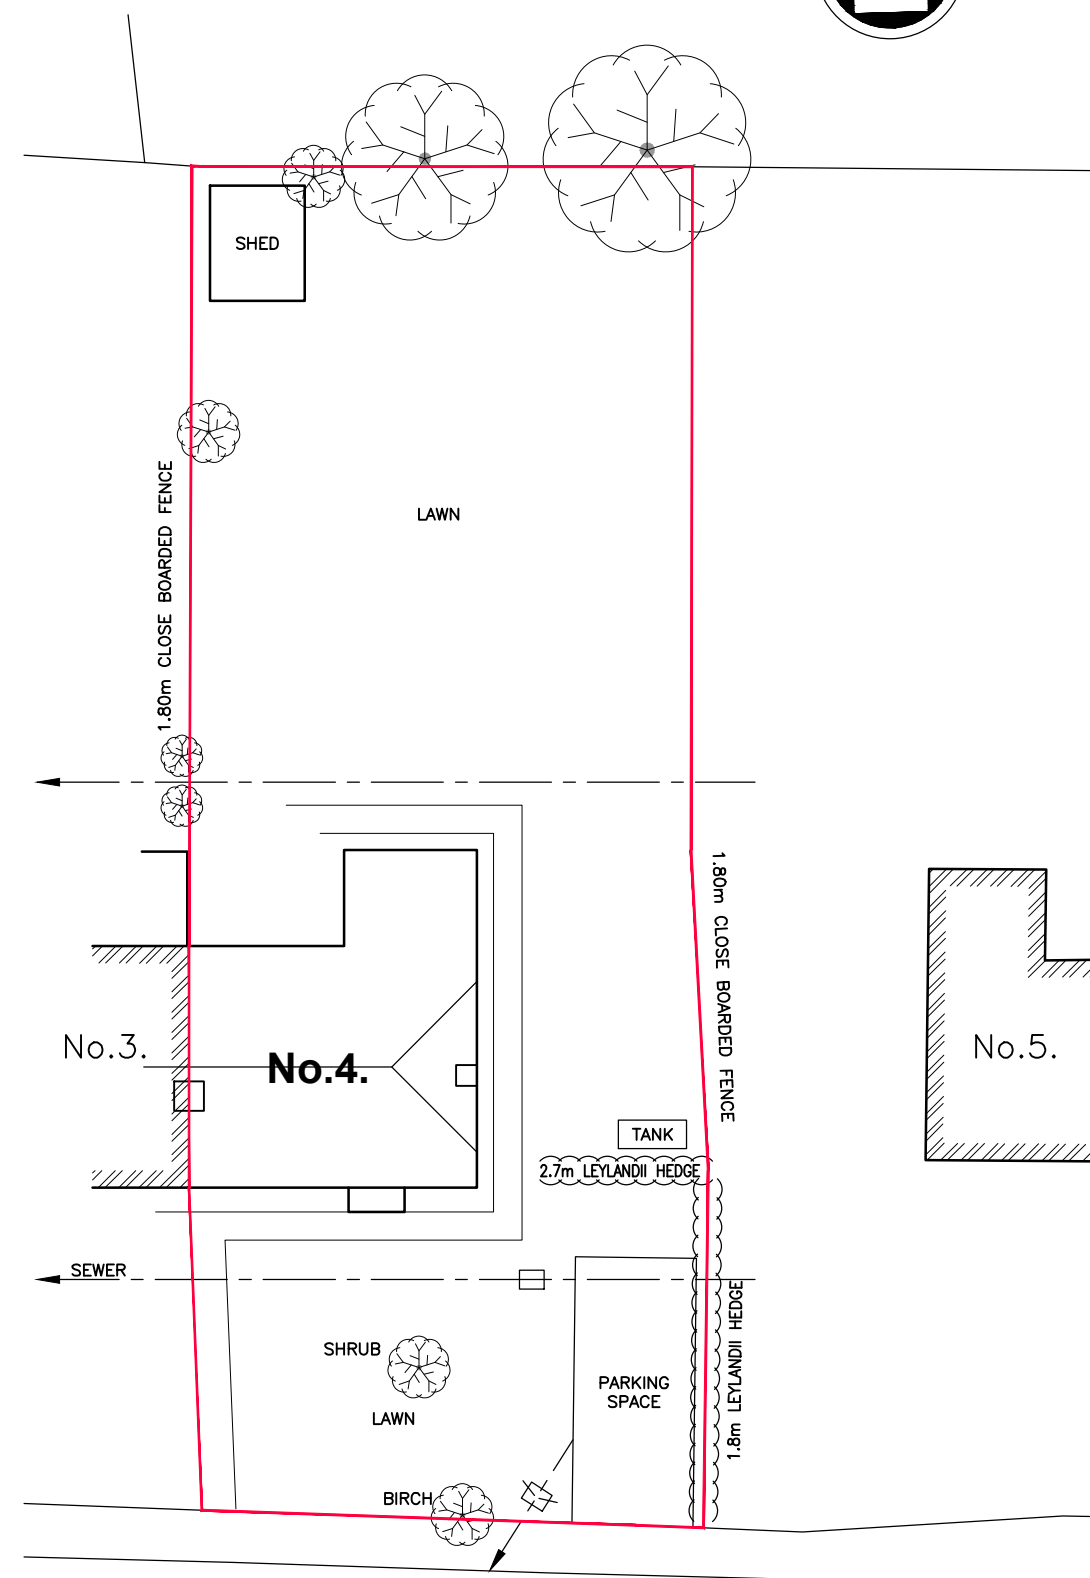

- SITE PLAN - 1:200 -

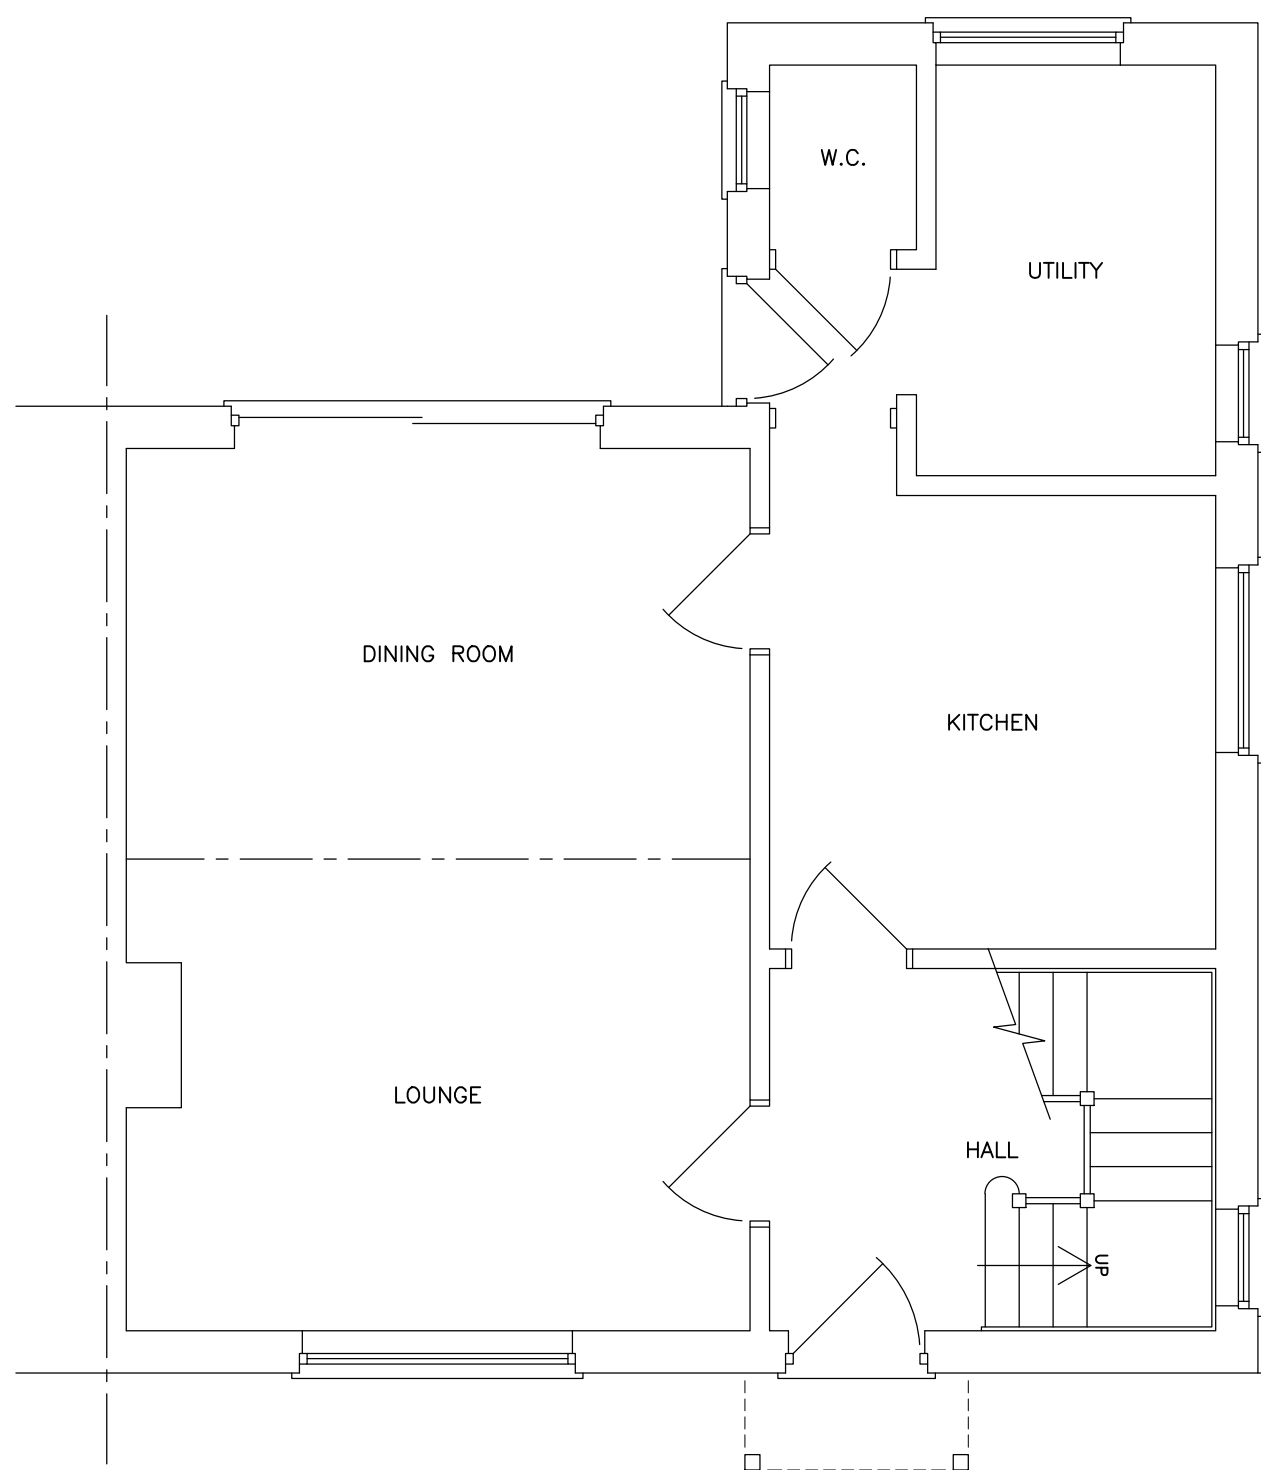

- GROUND FLOOR PLAN - 1:50 -

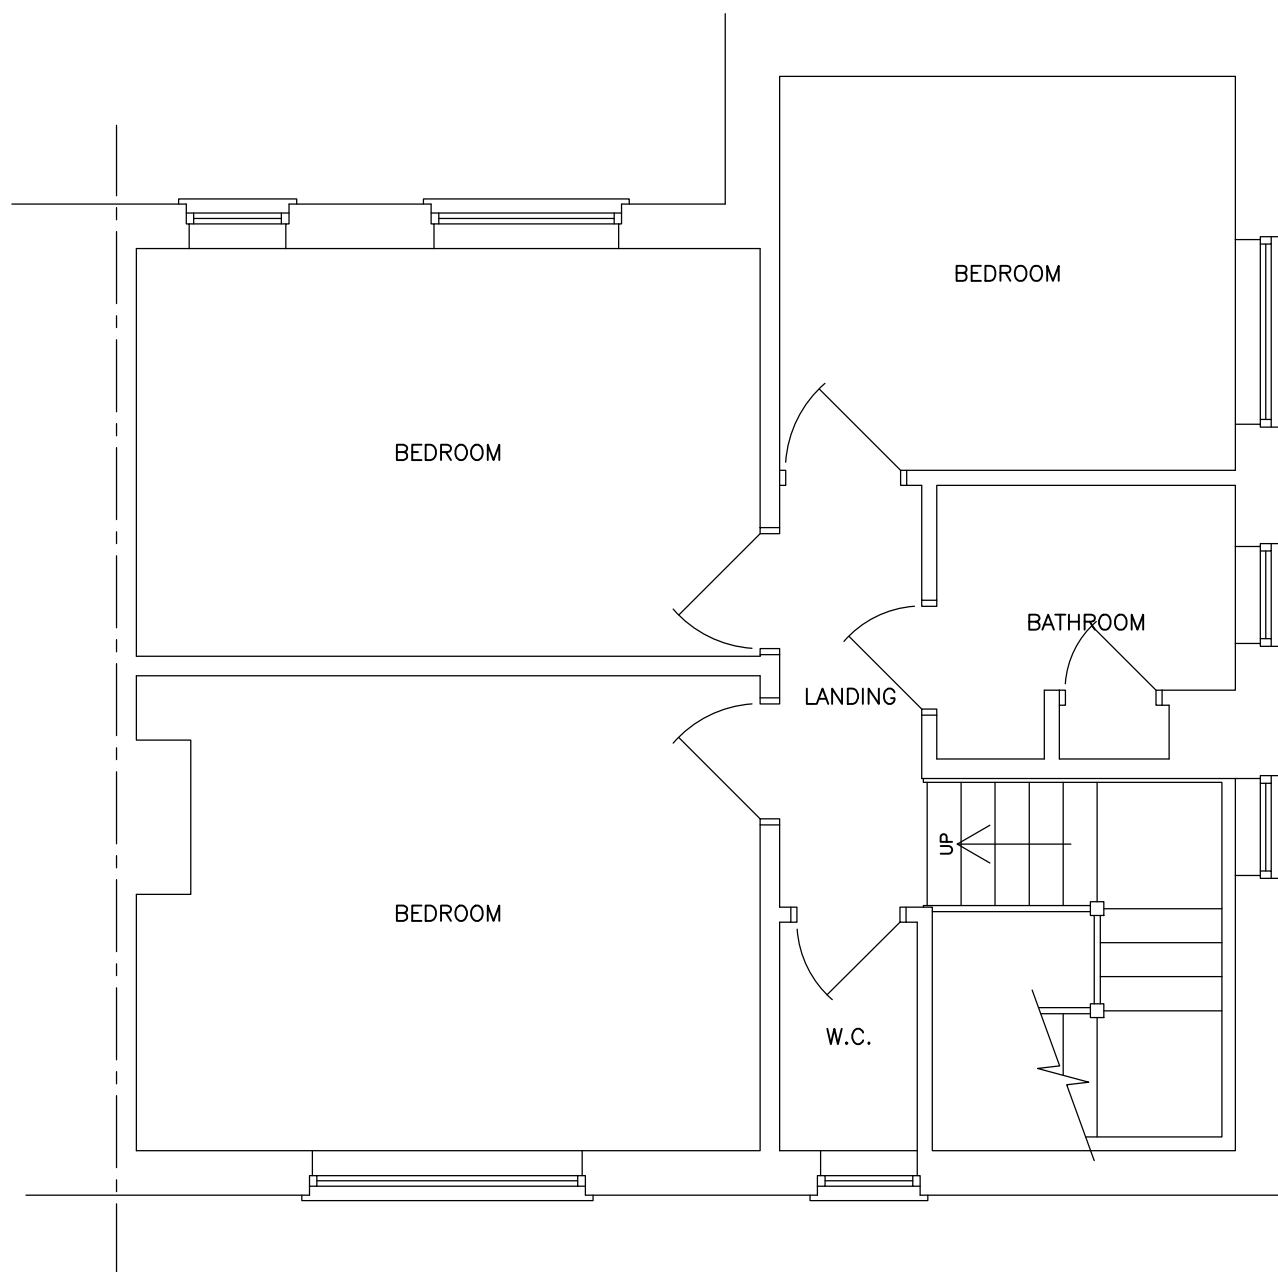

- FIRST FLOOR PLAN -

SCALE BARS

1:50 0 0.5 1.0 2.0 3.0 4.0 5.0 6.0m
1:100 0 1.0 2.0 4.0 6.0 8.0 10.0 12.0m

1:200 0 2.0 4.0 6.0 8.0 10.0 12.0 14.0 16.0 18.0 20.0 24.0m
1:500 0 5.0 10.0 20.0 30.0 40.0 50.0 60.0m

1:1250 0 5 10 20 30 40 50 60 70 80 90 100 110 120 130 140 150m
1:2500 0 10 20 40 60 80 100 120 140 160 180 200 220 240 260 280 300m

Revisions

Client

Mr S. Wilson

Job Title

PROPOSED EXTENSION & ALTERATIONS

4 JEFFERIES

HORSTED KEYNES

WEST SUSSEX

RH17 7DR


Drawing Title

SURVEY - AS EXISTING

T. J. Evans

Building Drawings
& Technical Service

Holly's Choice
Spithurst Road
Barcombe
East Sussex BN8 5EF
Telephone (01273) 400835
E-mail: Tim@TJEvansLtd.co.uk

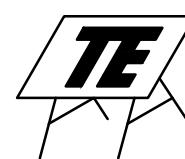

Date

November 2024

Paper Size

A1

Drawing Number

5 2 4 / 0 2 7 / 0 0

0