



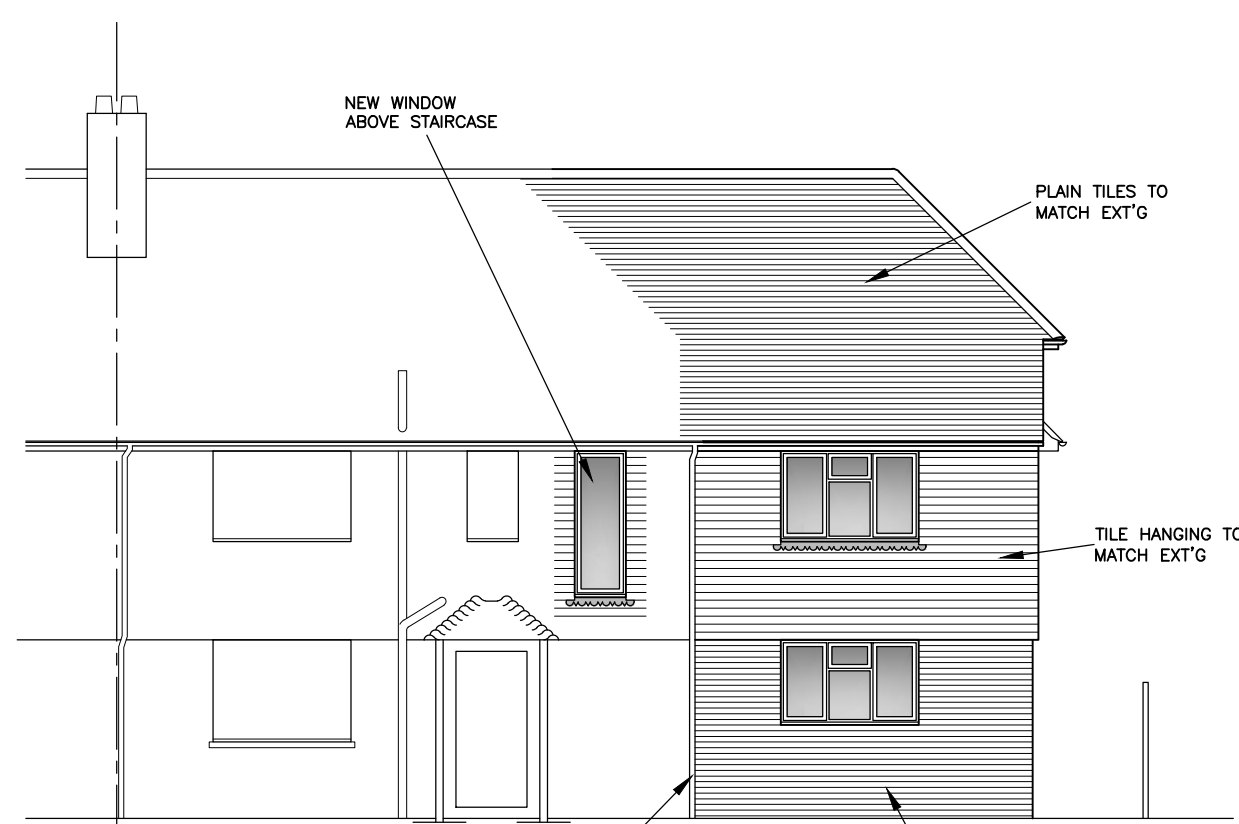


- SOUTH (FRONT) ELEVATION - 1:100 -

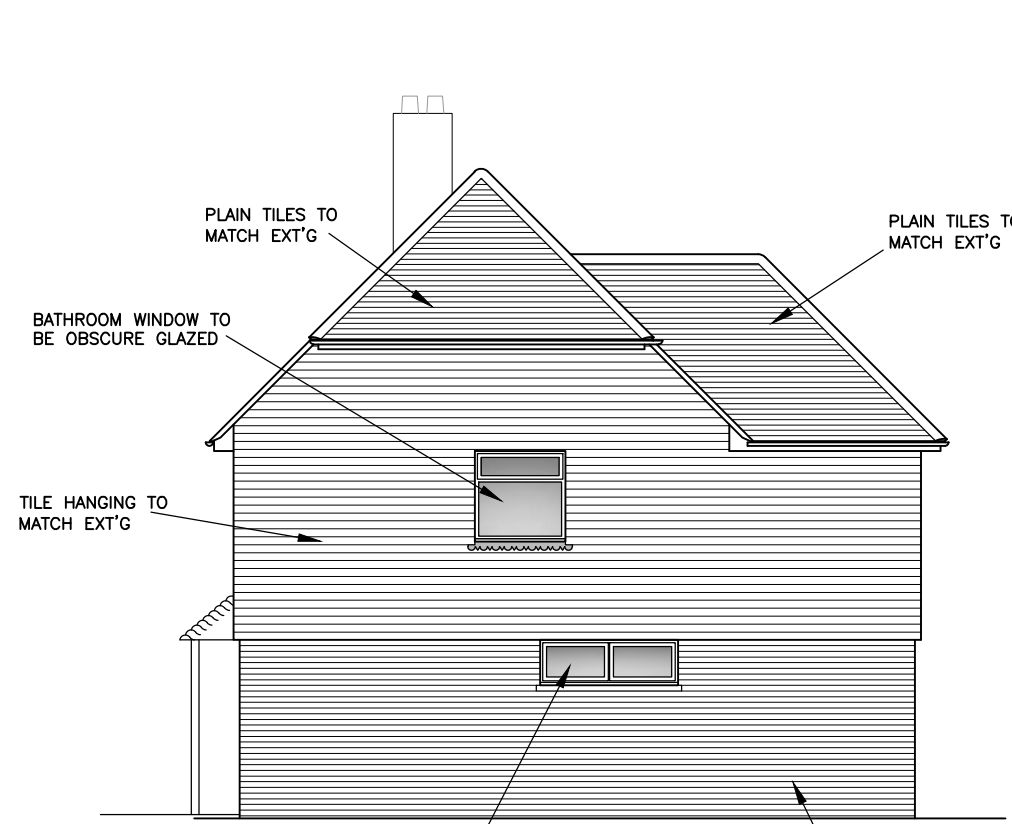



- EAST ELEVATION -




- NORTH ELEVATION -

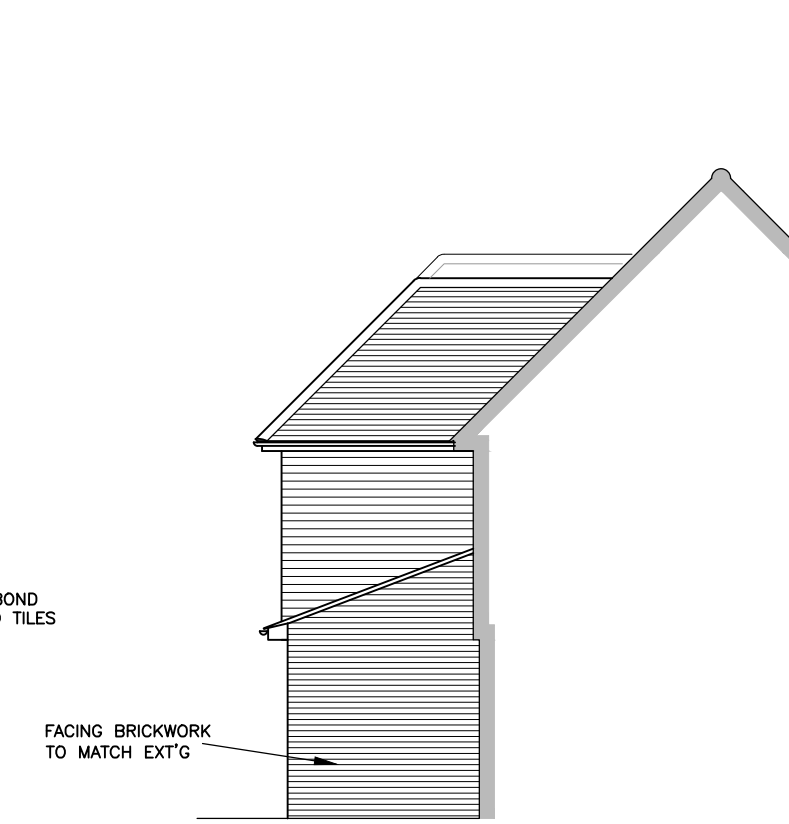


- WEST ELEVATION -

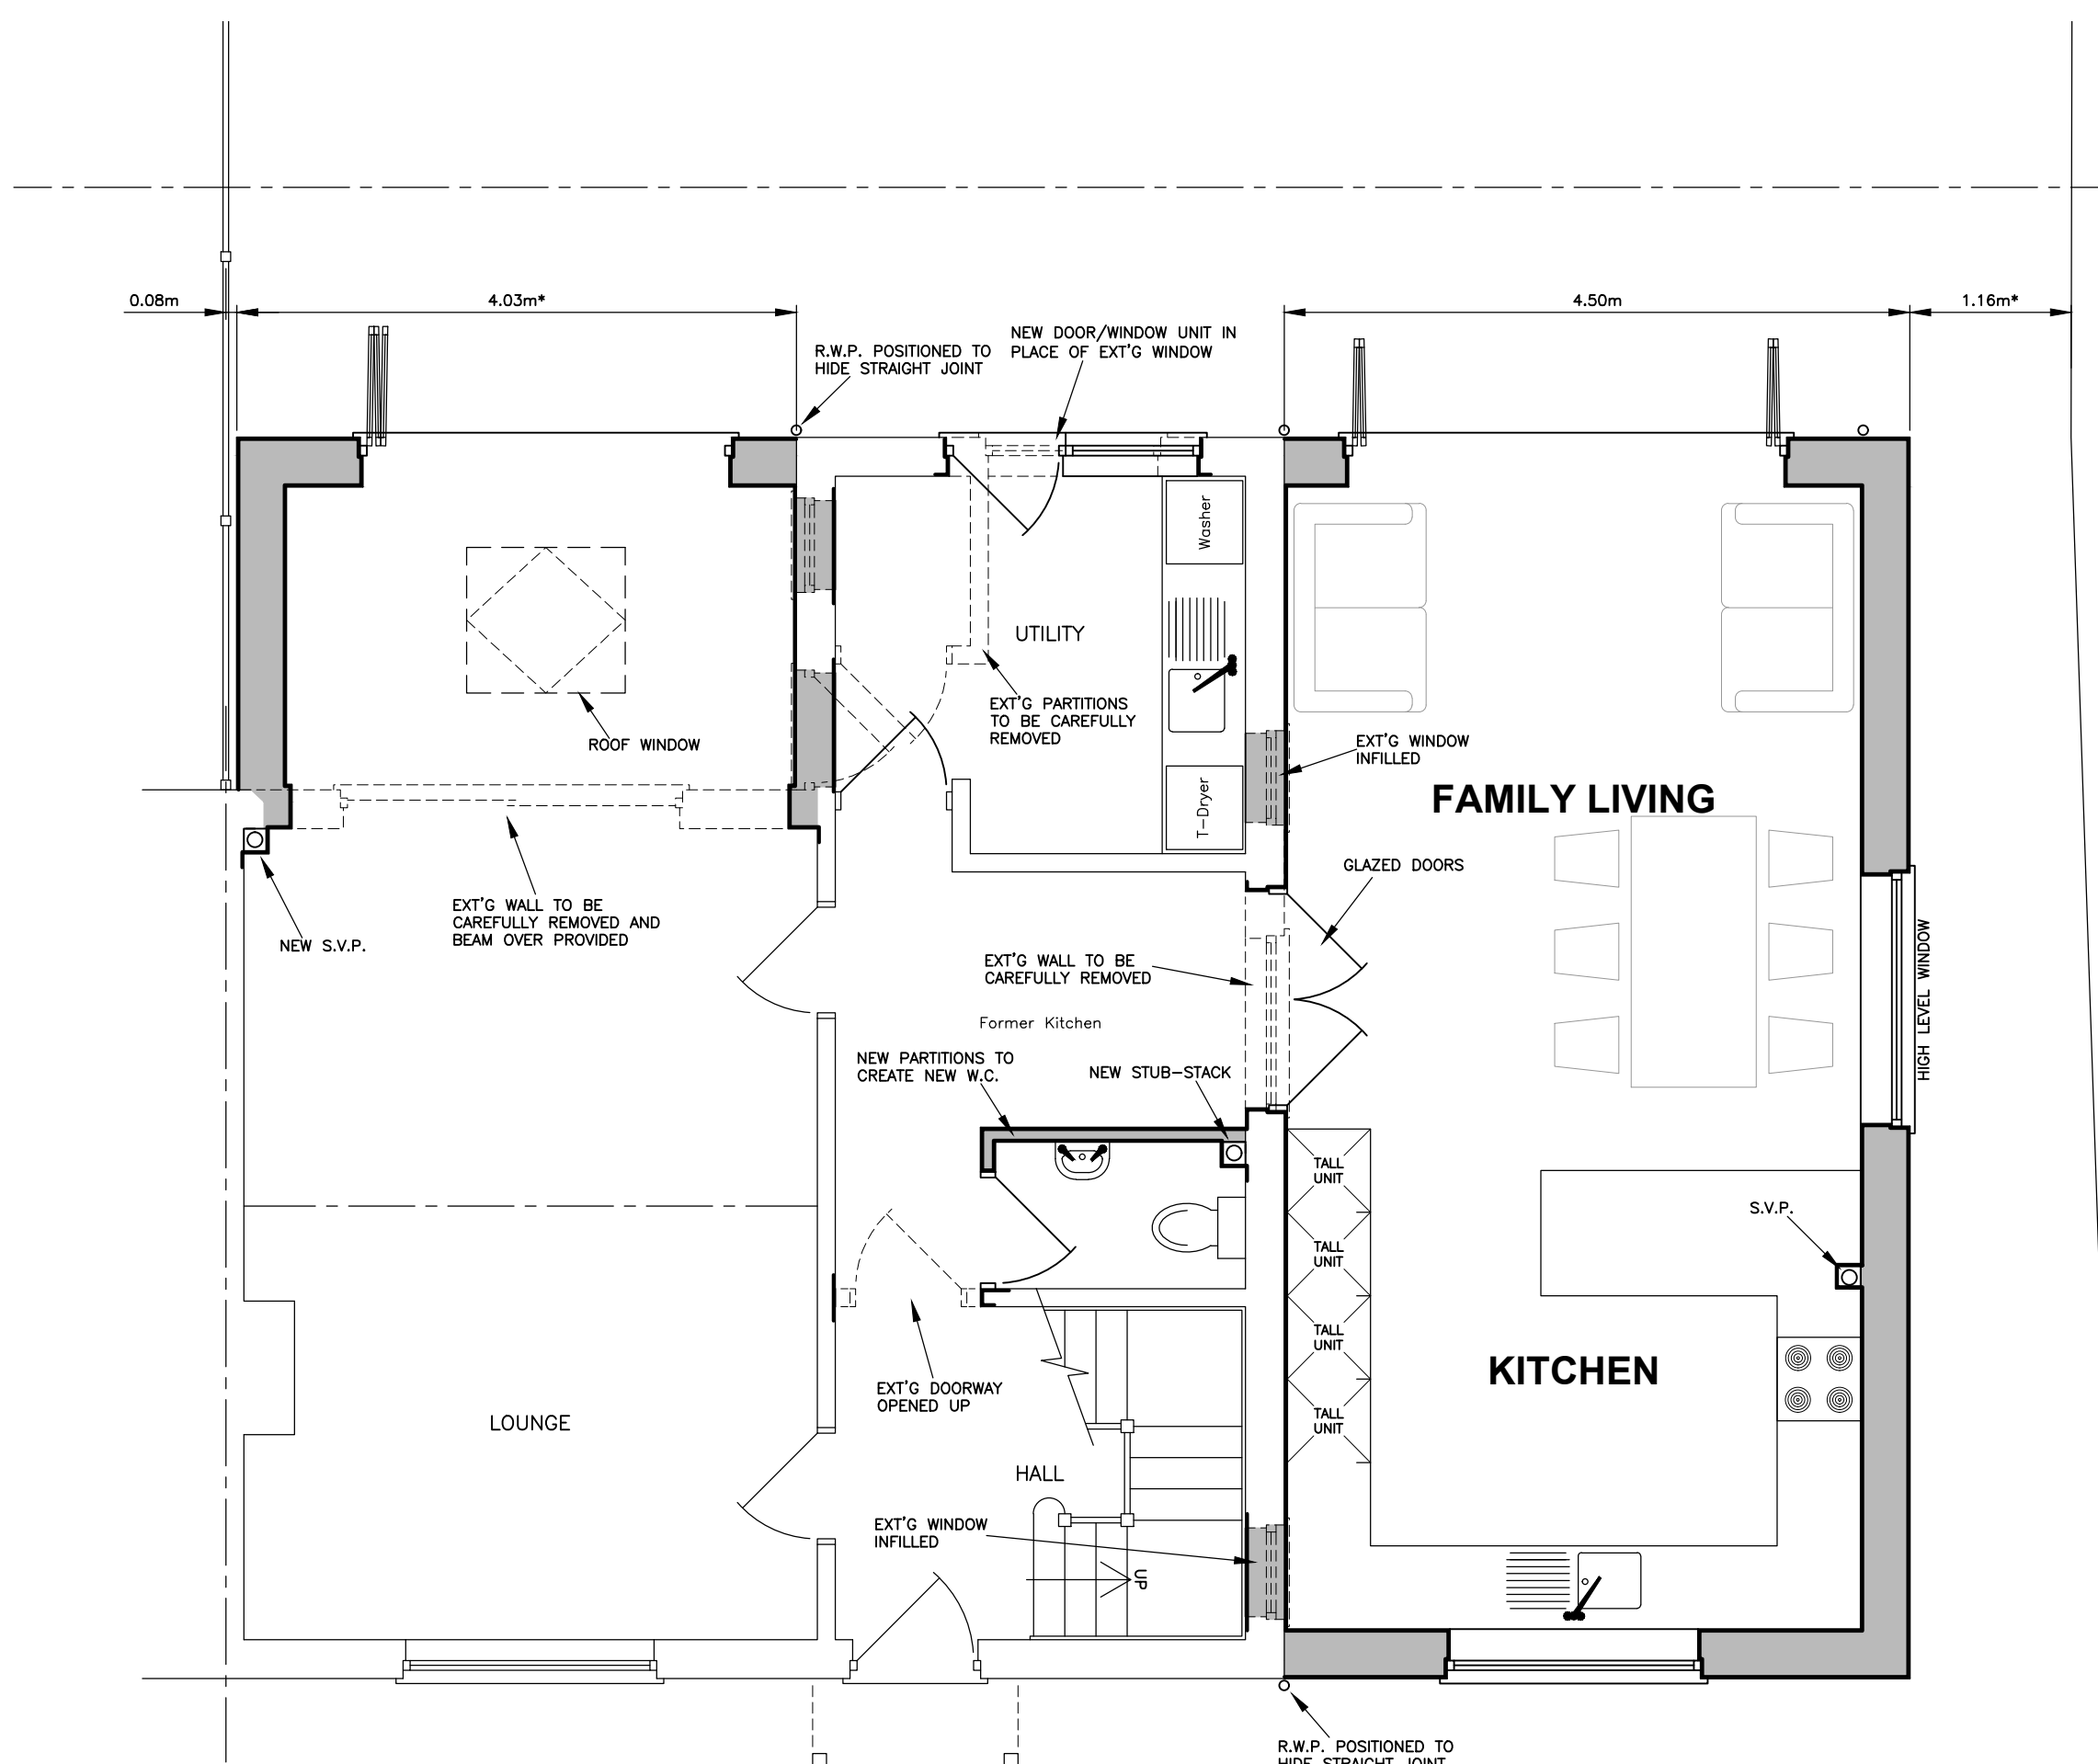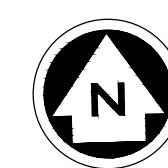

- GROUND FLOOR PLAN - 1:50 -

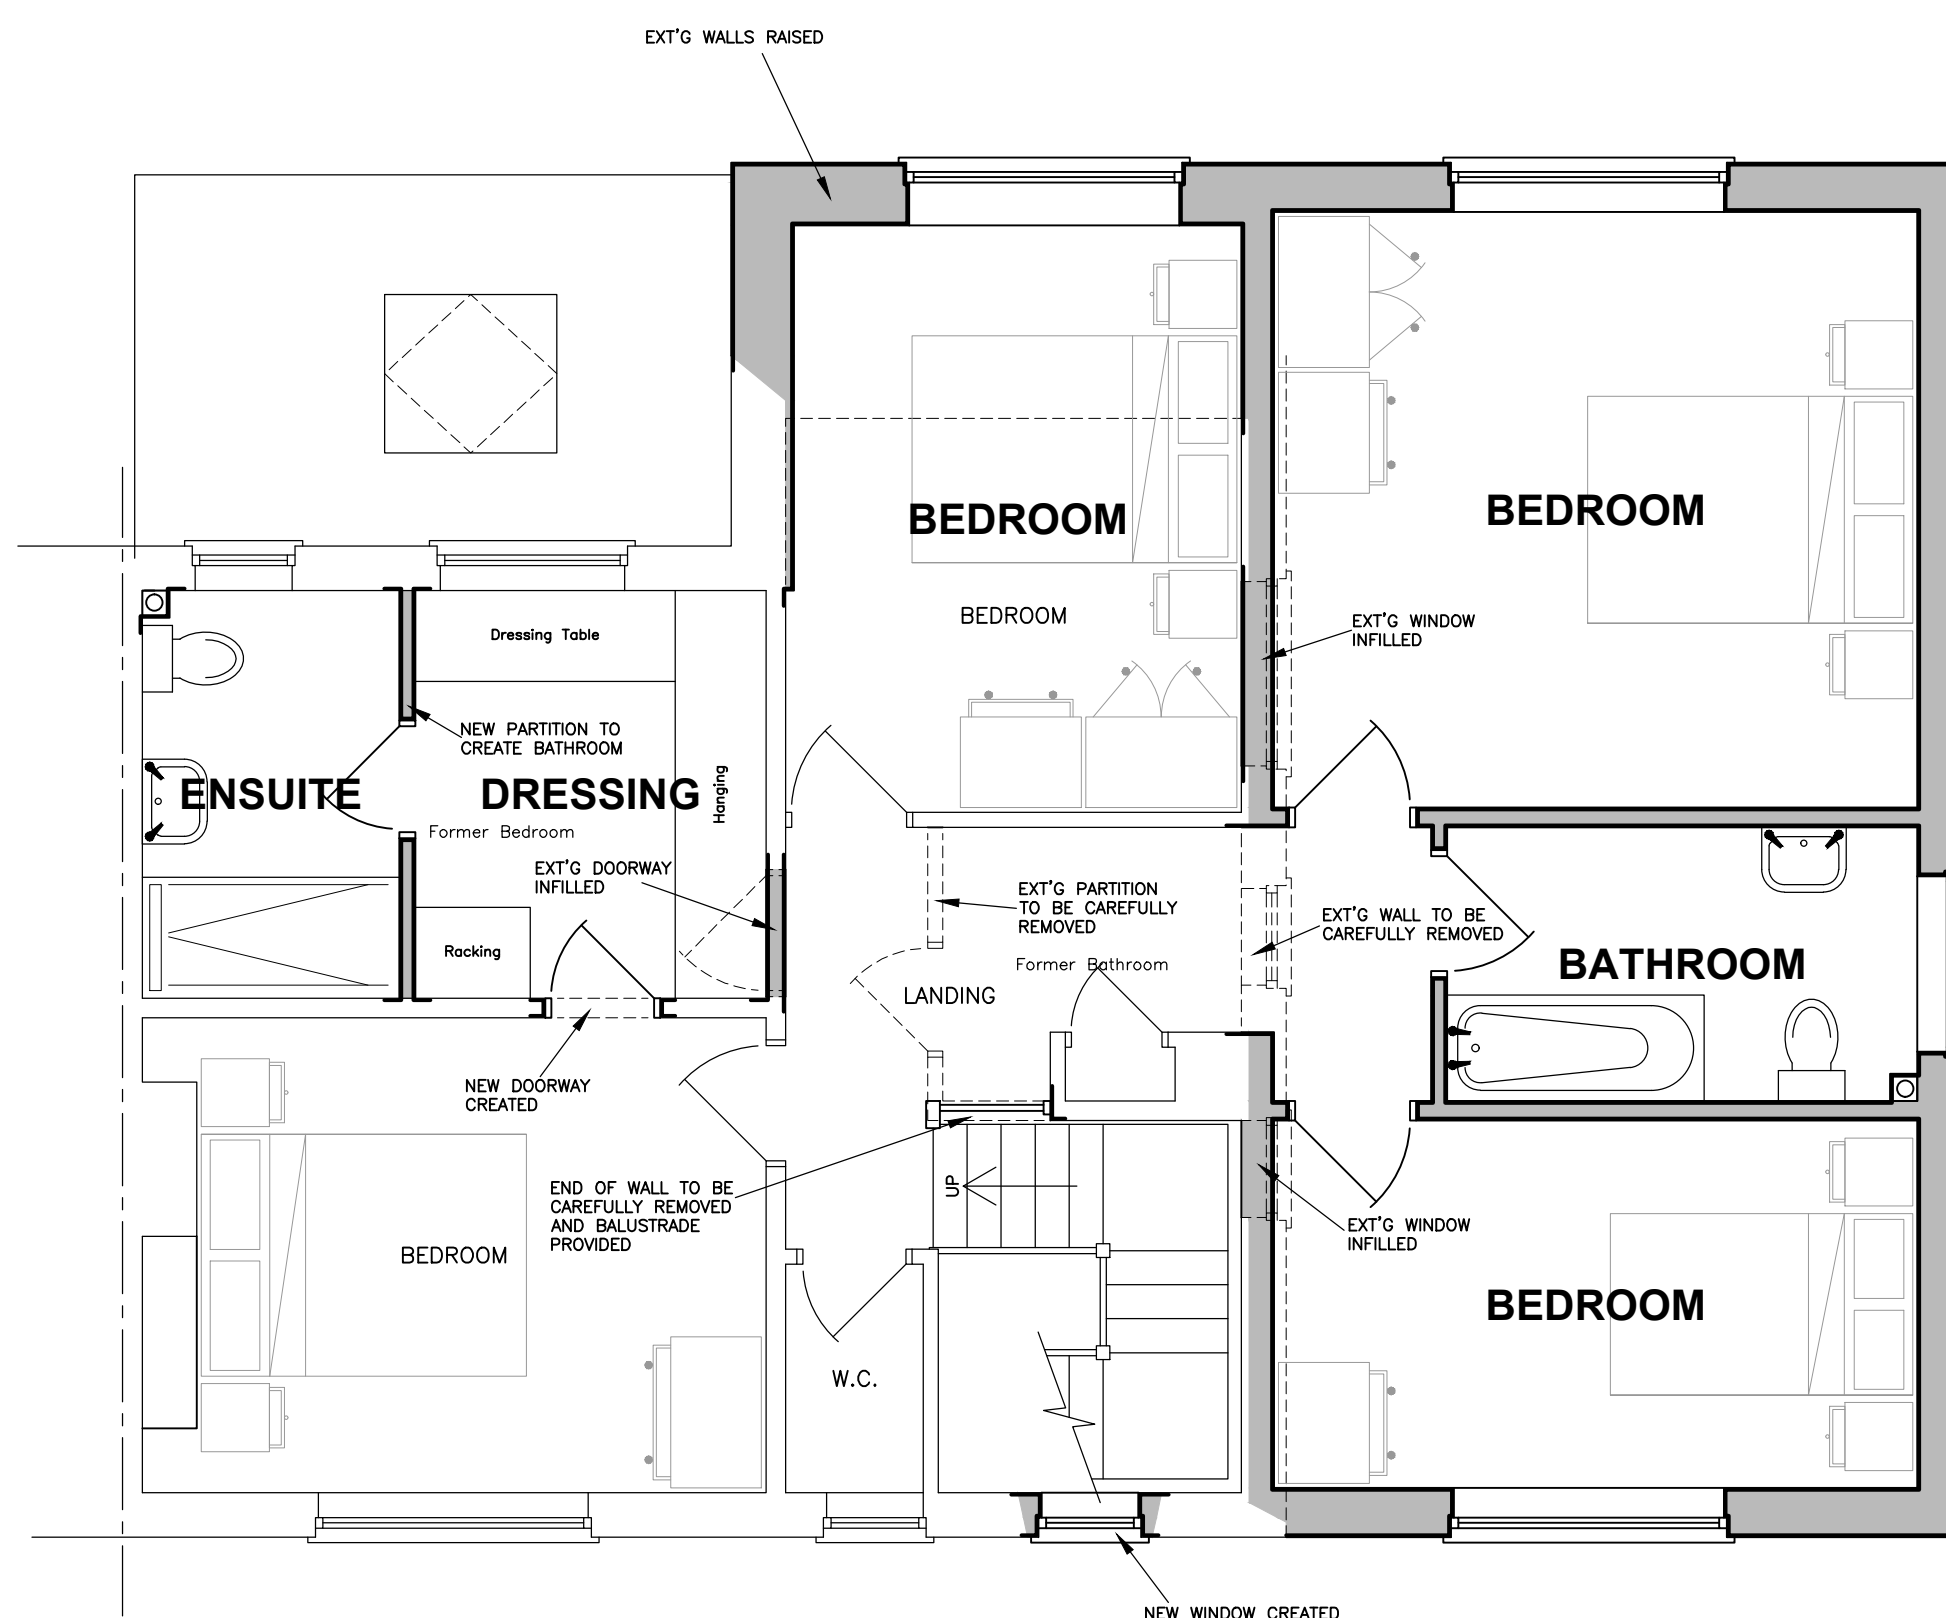


- FIRST FLOOR PLAN -

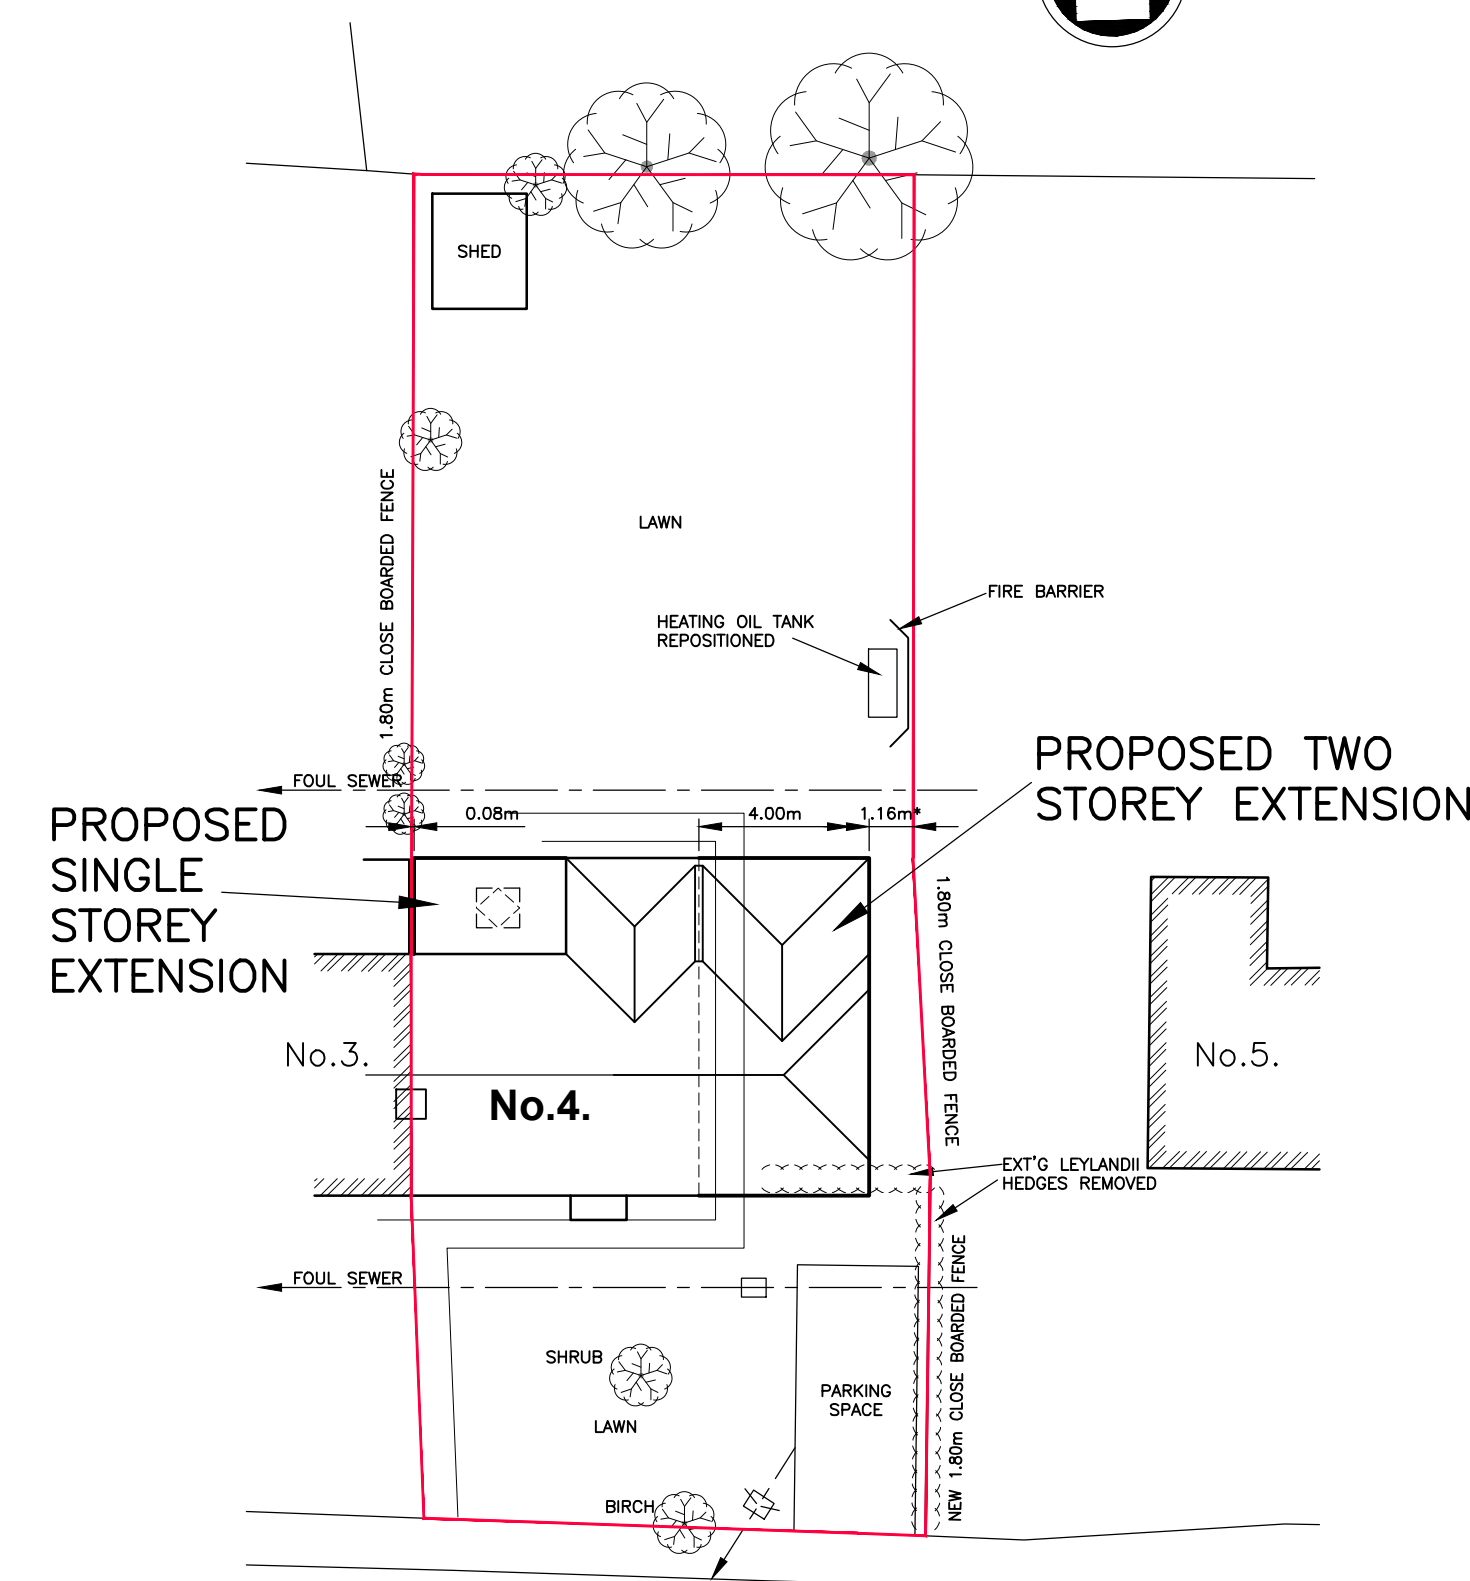

- SITE PLAN - 1:200 -

JEFFERIES

 

Revisions		
Rev A	12.12.24	CLIENT'S COMMENTS INCORPORATED
Client		
Mr S. Wilson		
Job Title		
PROPOSED EXTENSION & ALTERATIONS		
4 JEFFERIES HORSTED KEYNES WEST SUSSEX RH17 7DR		
Drawing Title		
GENERAL ARRANGEMENT		
T. J. Evans Building Drawings & Technical Service		
Holly's Choice Spithurst Road Barcombe East Sussex BN8 5EF Telephone (01273) 400835 E-mail: Tim@TJEVANS Ltd.co.uk		
Date	November 2024	Paper Size A1
Drawing Number	5 2 4 / 0 2 7 / 0 1	A