

NOTES:

1. Rooflights enlarged

2. Glazing replaced



3. Proposed parapet roof to entrance lobby

4. Proposed metal balcony to replace existing metal landing

5. Proposed rooflights

EXISTING WALLS

NEW WALLS

 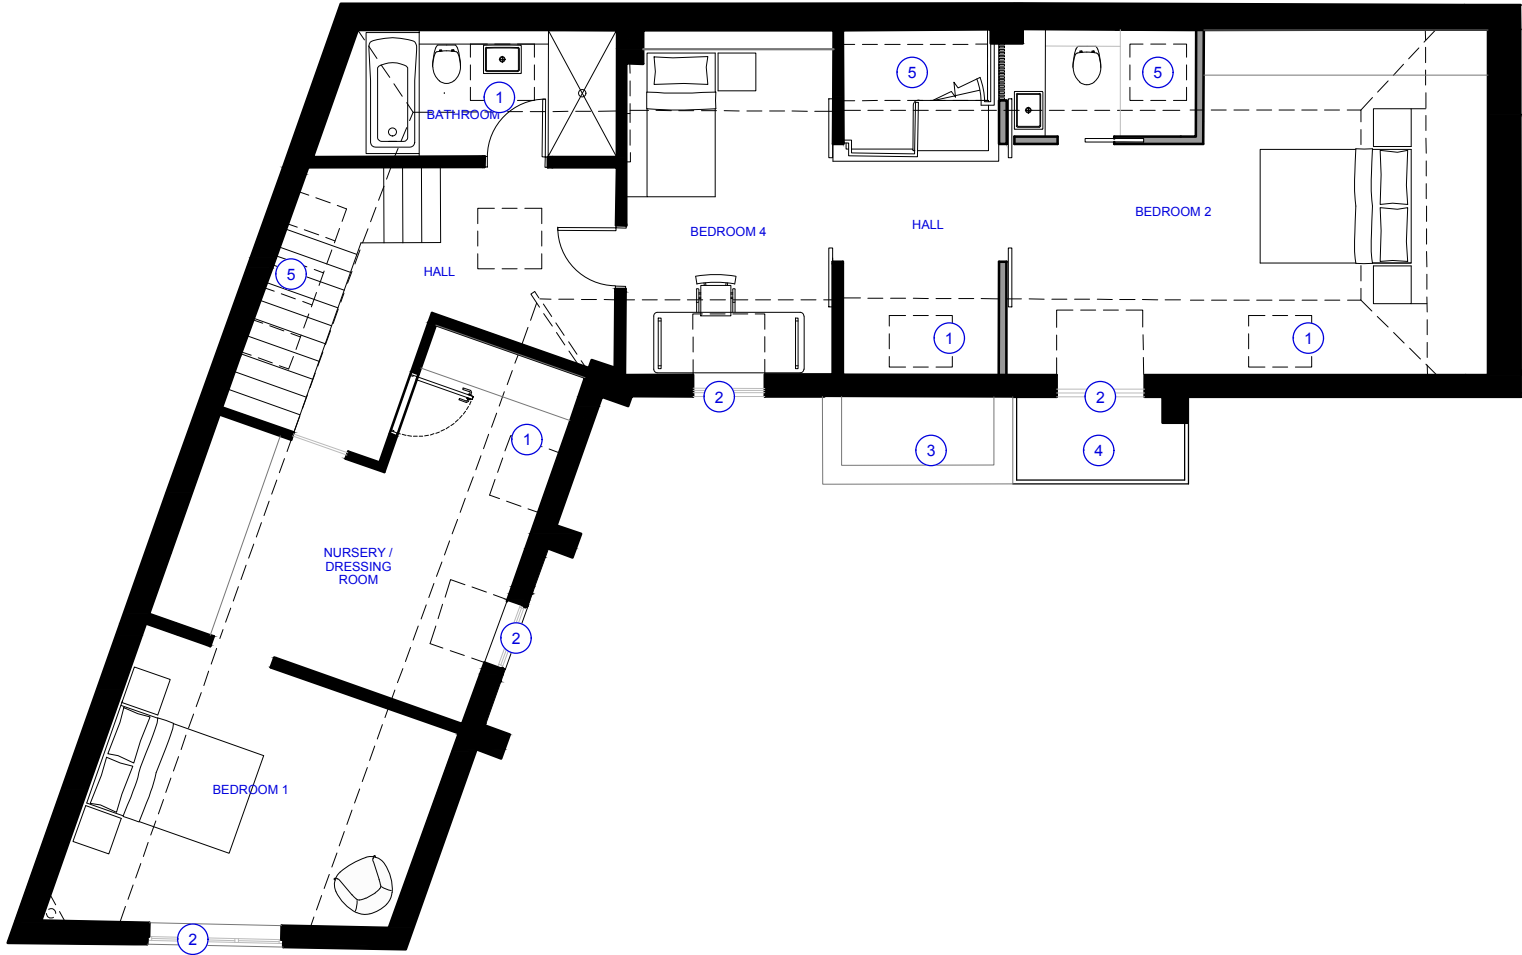

As Consented

Planning studio act RIBA CHARTERED PRACTICE studioact.co.uk info@studioact.co.uk All drawings within this package are the property of Studio Act and are not to be copied or disclosed with any third party except with the written approval of Studio Act. Do not scale from these drawings. All dimensions are to be checked on site. All areas are approximate and should not be used for sales purposes. All drawings are to be read in conjunction with all other relevant consultants and/or specialists drawings or documents. Inconsistencies, omissions or errors found within/between the documents are to be notified immediately to Studio Act.	Client Ms Webster & Mr Saks	
	Job Lapwings, Hurstpierpoint	
	Drawing title Consented First Floor Plan	
	Scale 1:100 @A3	Date 18.03.23
	Drawn by AH	Checked by CW
Drawing No. HPP_GA_02		Revision -

FIRST FLOOR PLAN

scale: 1:100 @ A3