


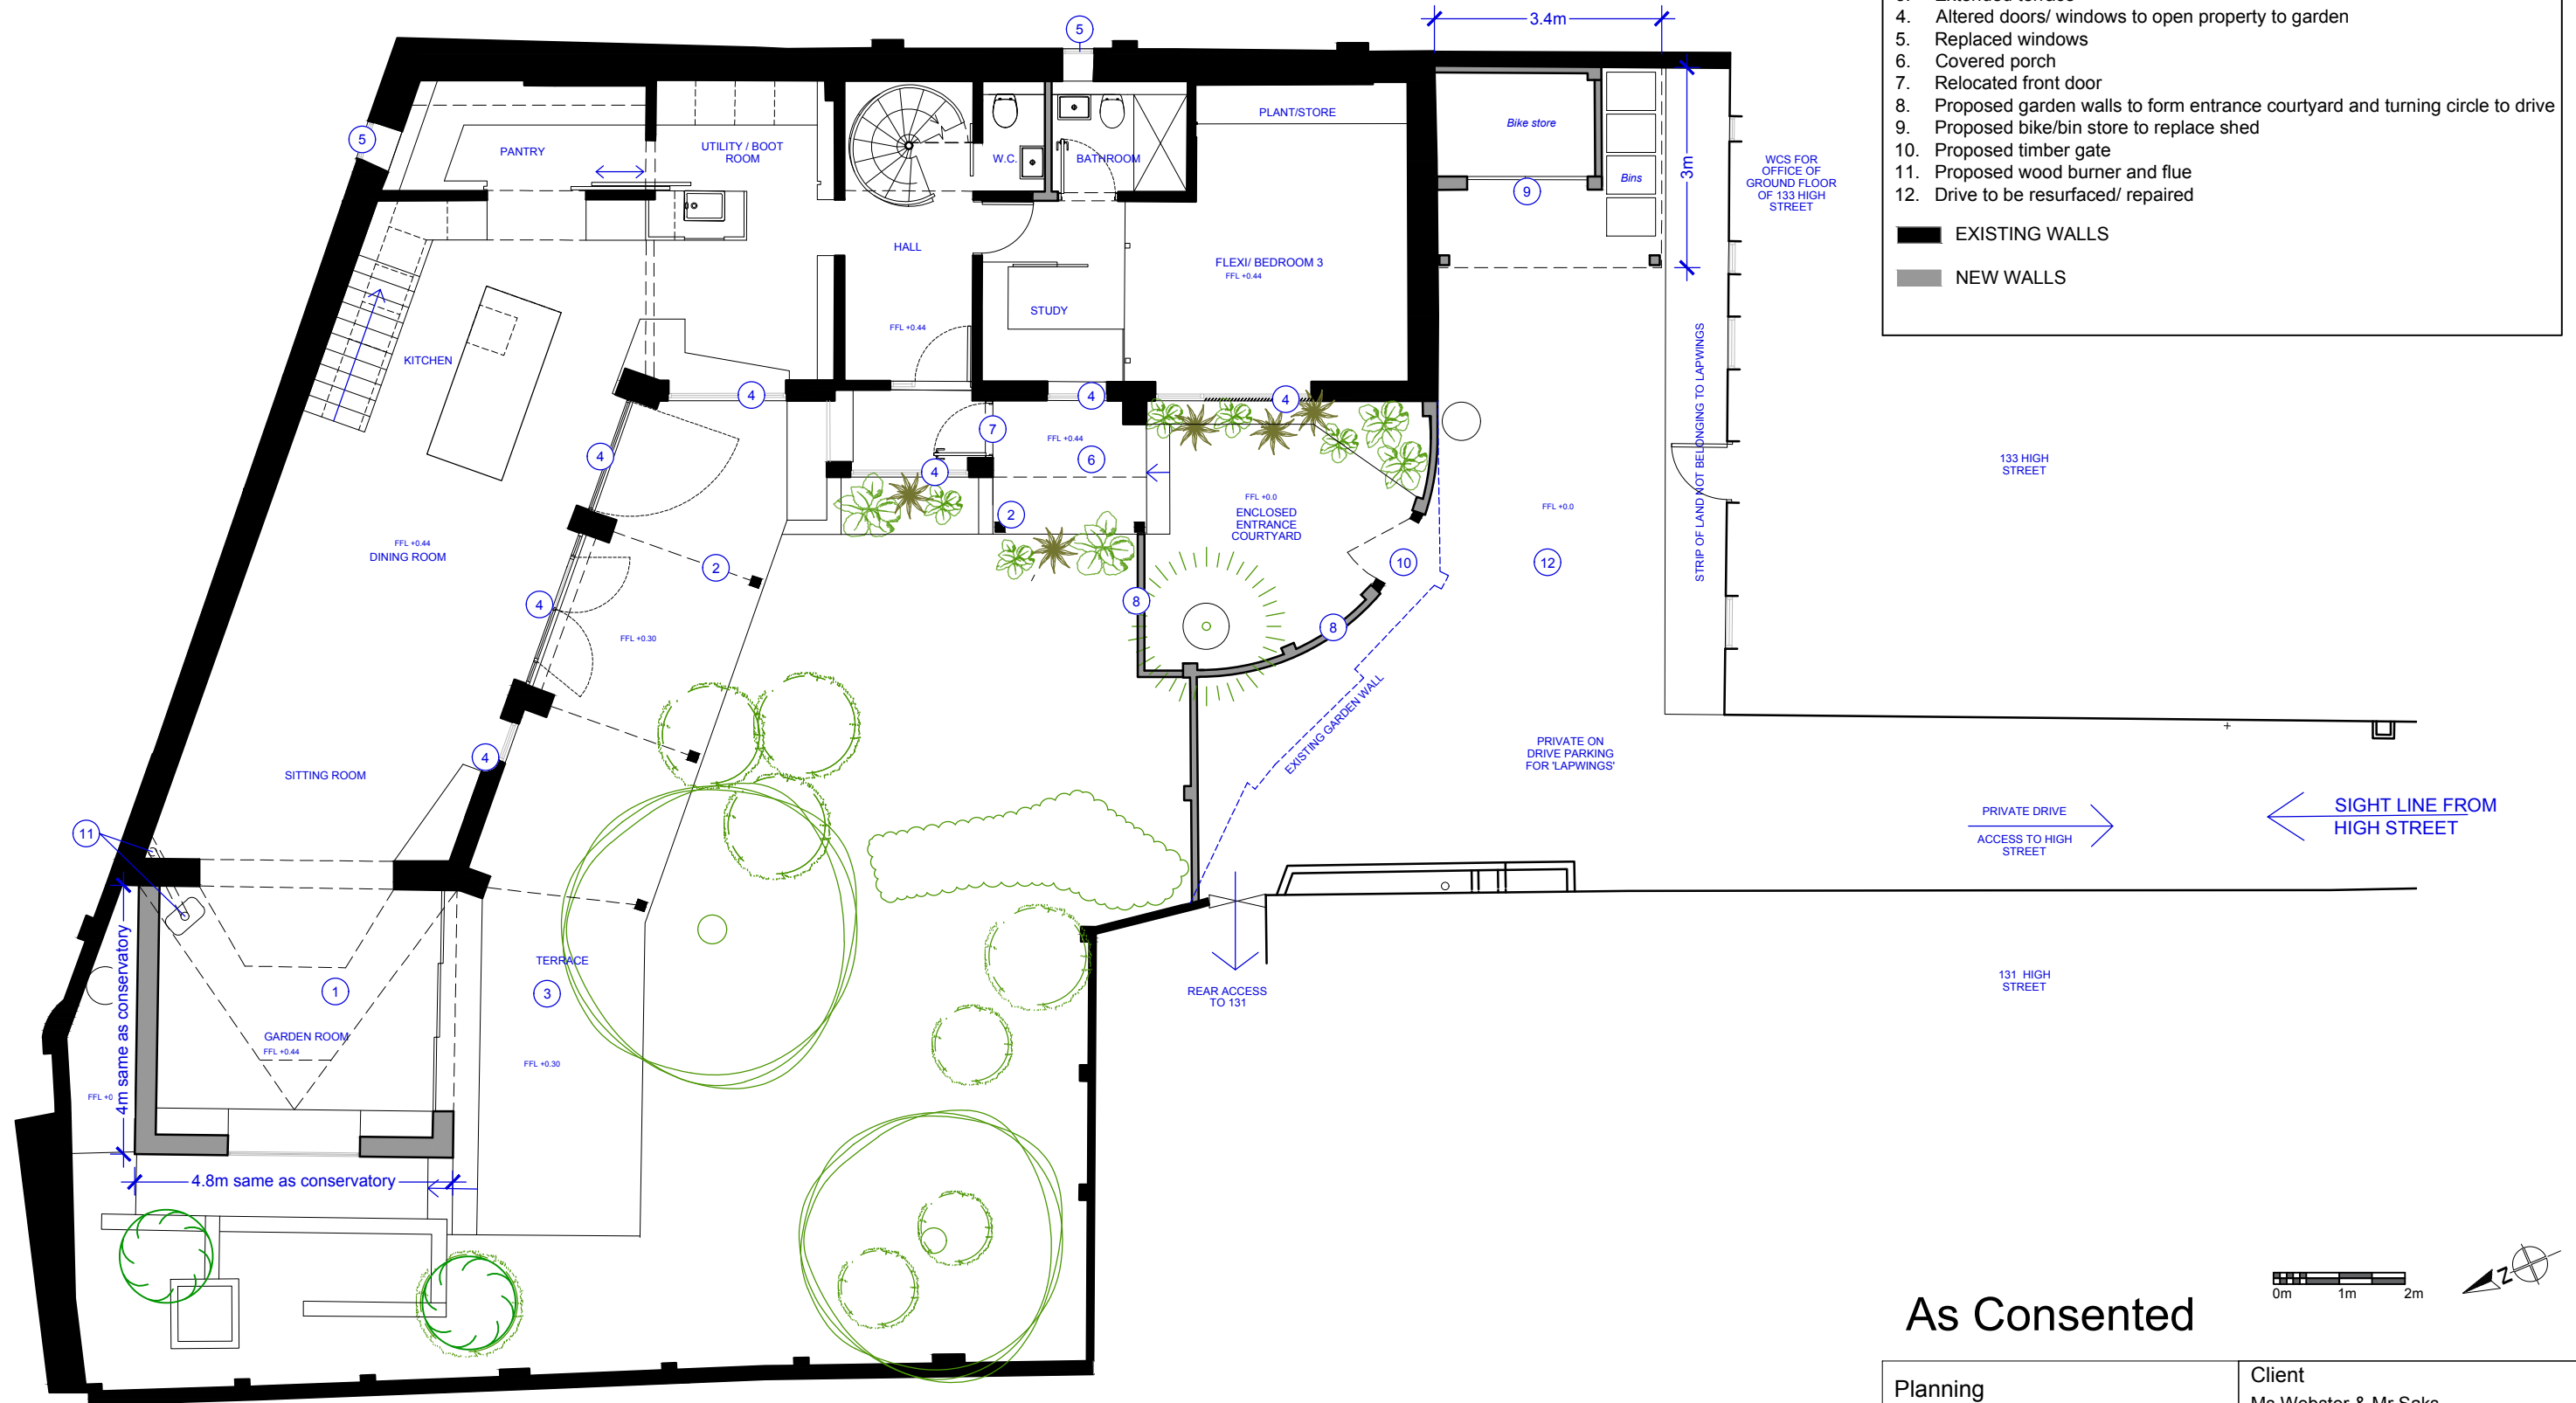

GROUND FLOOR PLAN
scale: 1:100 @ A3

As Consented

Planning	Client Ms Webster & Mr Saks						
studio act RIBA CHARTERED PRACTICE studioact.co.uk info@studioact.co.uk All drawings within this package are the property of Studio Act and are not to be copied or disclosed with any third party except with the written approval of Studio Act. Do not scale from these drawings. All dimensions are to be checked on site. All areas are approximate and should not be used for sales purposes. All drawings are to be read in conjunction with all other relevant consultants and/or specialists drawings or documents. Inconsistencies, omissions or errors found within/between the documents are to be notified immediately to Studio Act.	Job Lapwings, Hurstpierpoint						
	Drawing title Consented Ground Floor						
	<table border="1"> <tr> <td> Scale 1:100 @A3 </td><td> Date 17.03.23 </td></tr> <tr> <td> Drawn by AH </td><td> Checked by CW </td></tr> <tr> <td> Drawing No. HPP_GA_01 </td><td> Revision - </td></tr> </table>	Scale 1:100 @A3	Date 17.03.23	Drawn by AH	Checked by CW	Drawing No. HPP_GA_01	Revision -
Scale 1:100 @A3	Date 17.03.23						
Drawn by AH	Checked by CW						
Drawing No. HPP_GA_01	Revision -						