

- NOTES:
1.

Proposed low profile rooflights
2.

New slate tiles to roof
3.

Proposed metal balcony to replace existing metal landing
4.

Proposed pergola with steel cables
5.

Proposed extension clad in Cedar
6.


Fixed rooflight to extension
7.

In-roof photovoltaics
8.

Proposed dormer to match others
9.

Proposed flue for wood burner
10.

Slate Bike/bin store roof

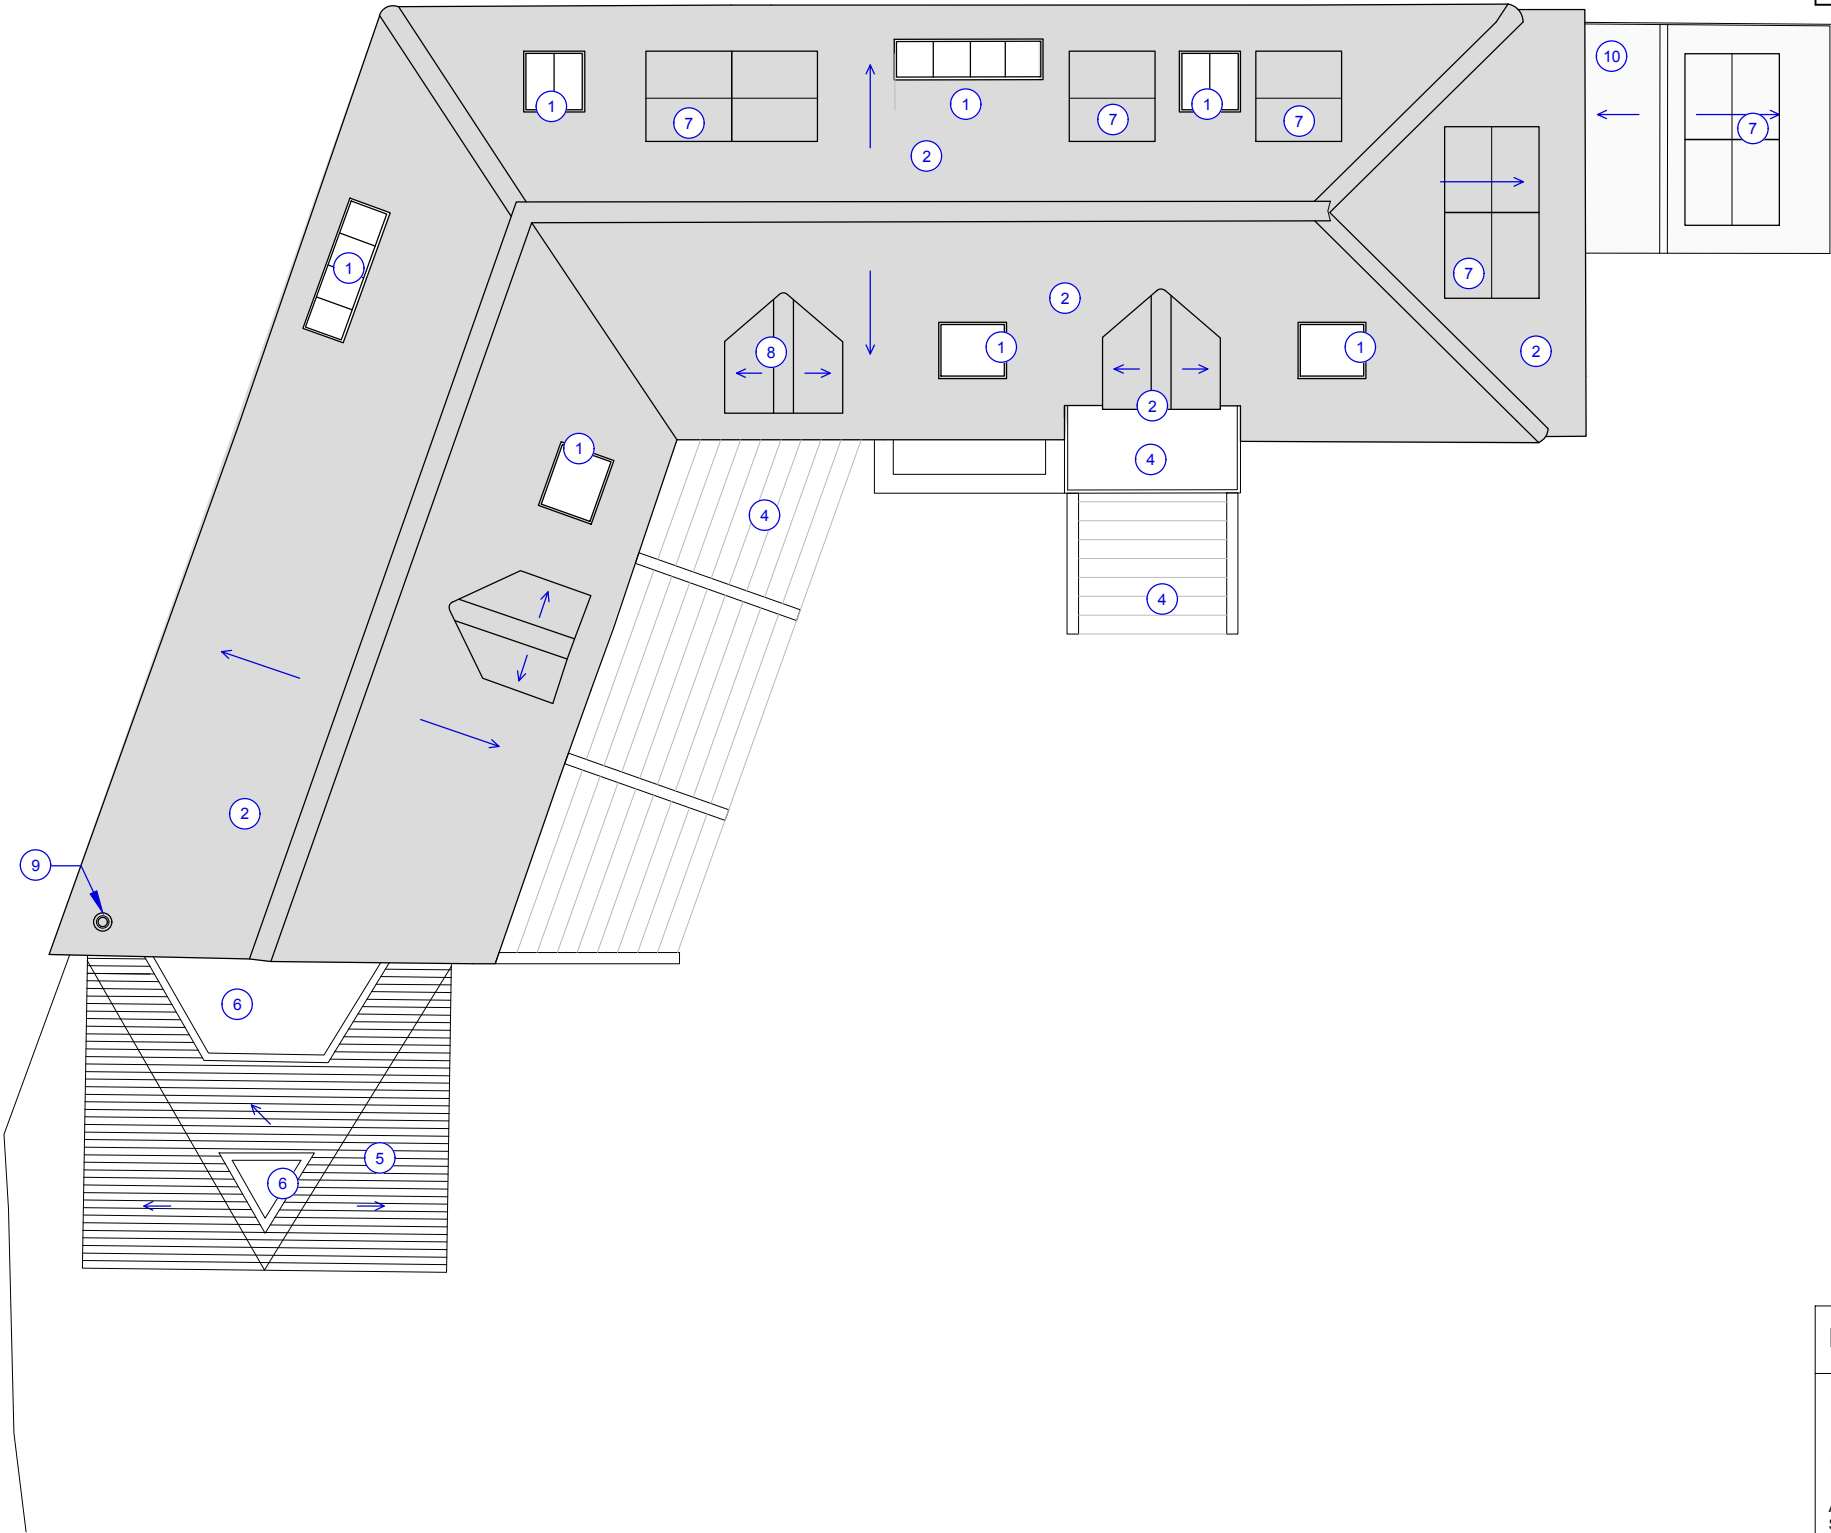

As Consented



Planning		Client Ms Webster & Mr Saks	
studio act RIBA CHARTERED PRACTICE studioact.co.uk info@studioact.co.uk All drawings within this package are the property of Studio Act and are not to be copied or disclosed with any third party except with the written approval of Studio Act. Do not scale from these drawings. All dimensions are to be checked on site. All areas are approximate and should not be used for sales purposes. All drawings are to be read in conjunction with all other relevant consultants and/or specialists drawings or documents. Inconsistencies, omissions or errors found within/between the documents are to be notified immediately to Studio Act.		Job Lapwings, Hurstpierpoint	
		Drawing title Consented Roof Plan	
		Scale 1:100 @A3	Date 18.03.23
		Drawn by AH	Checked by CW
		Drawing No. HPP_GA_03	Revision A

ROOF PLAN

scale: 1:100 @ A3