


NOTES:

1. Useable floor area increased due to proposed roof alteration.

EXISTING WALLS

NEW WALLS

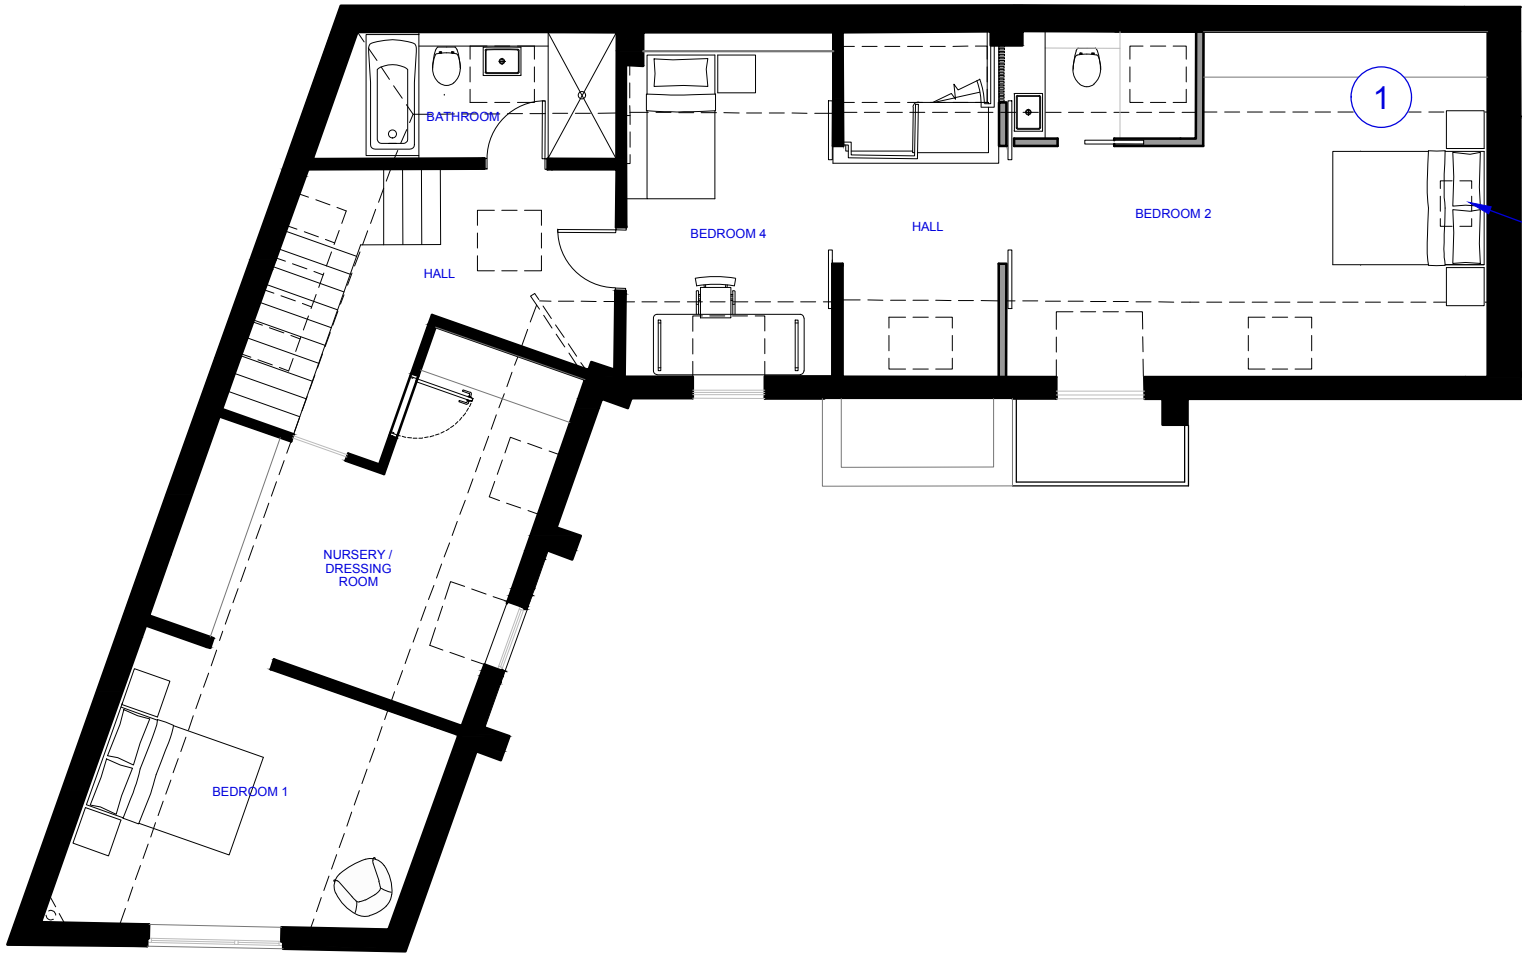

Sun pipe/rooflight above within half hip roof



FIRST FLOOR PLAN

scale: 1:100 @ A3

Planning

Client
Ms Webster & Mr Saks

studio act

RIBA CHARTERED PRACTICE

studioact.co.uk

info@studioact.co.uk

All drawings within this package are the property of Studio Act and are not to be copied or disclosed with any third party except with the written approval of Studio Act.

Do not scale from these drawings. All dimensions are to be checked on site. All areas are approximate and should not be used for sales purposes.

All drawings are to be read in conjunction with all other relevant consultants and/or specialists drawings or documents. Inconsistencies, omissions or errors found within/between the documents are to be notified immediately to Studio Act.

Job
Lapwings, Hurstpierpoint

Drawing title
Proposed First Floor Plan

Scale
1:100 @A3

Date
10.11.25

Drawn by
AH

Checked by
CW

Drawing No.
HPP_GA_11

Revision
A