


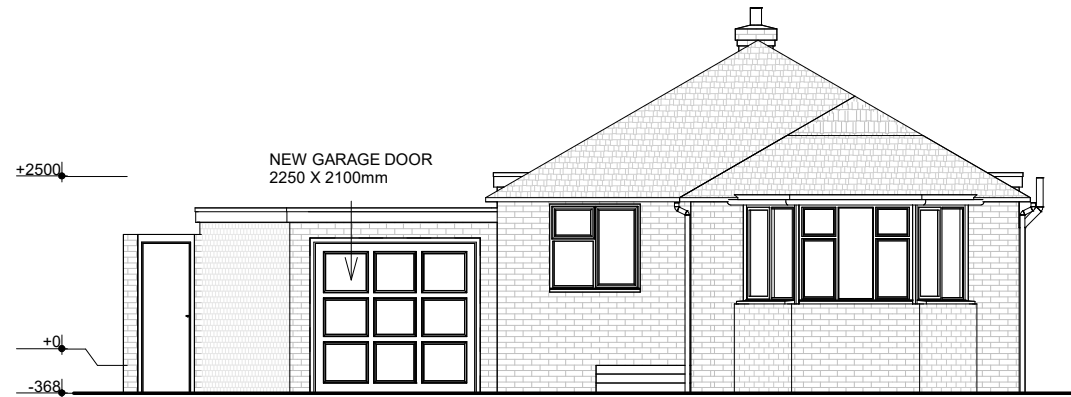


PROPOSED FRONT ELEVATION



PROPOSED SIDE ELEVATION



PROPOSED REAR ELEVATION

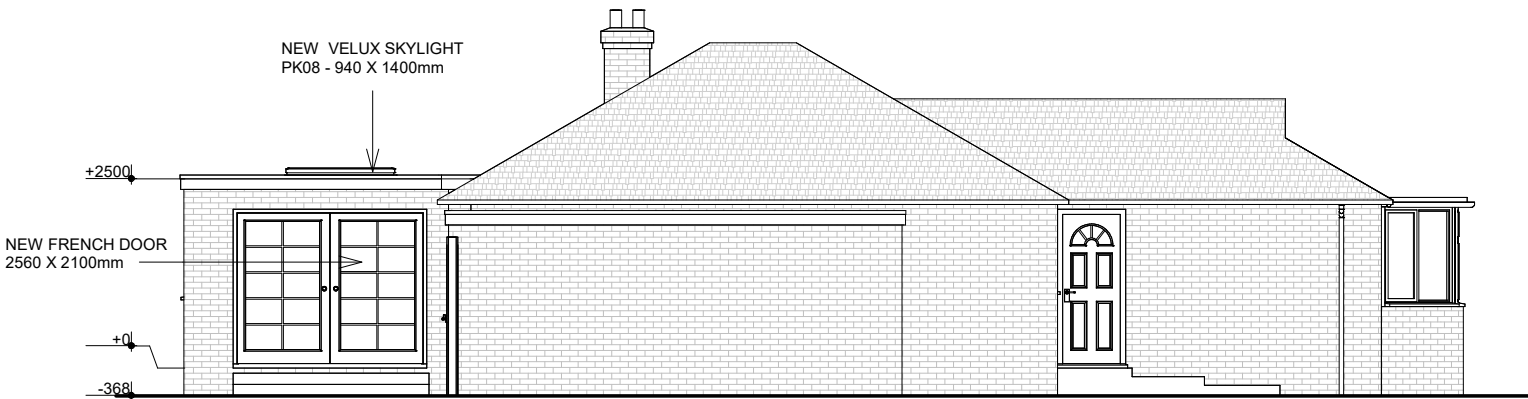

PROPOSED SIDE ELEVATION



ALL DIMS IN MILLIMETERS UNLESS NOTED OTHERWISE  
DO NOT SCALE EXCEPT FOR PLANNING PURPOSES  
IF IN DOUBT - ASK

THIS DRAWING IS CONFIDENTIAL AND IS THE PROPERTY OF  
KEENAN PROJECT DESIGNS LTD  
© COPYRIGHT

KEENAN  
PROJECT  
DESIGNS

KEENAN PROJECT DESIGNS  
08002335787  
INFO@KEENANPROJECTDESIGNS.COM  
WWW.KEENANPROJECTDESIGN.COM

CLIENT:  
Zach Williams

ADDRESS:  
37 Linden Ave, East Grinstead, RH19 1LS

DATE:  
11/11/2024

PROJECT LEAD:  
Awwal Kazeem

DRAWN BY:  
Chibuzo Chinwuko

DRAWING NO:  
2798-4

SCALE:  
1:100@A3  
1:50@A1

REV:  
C