




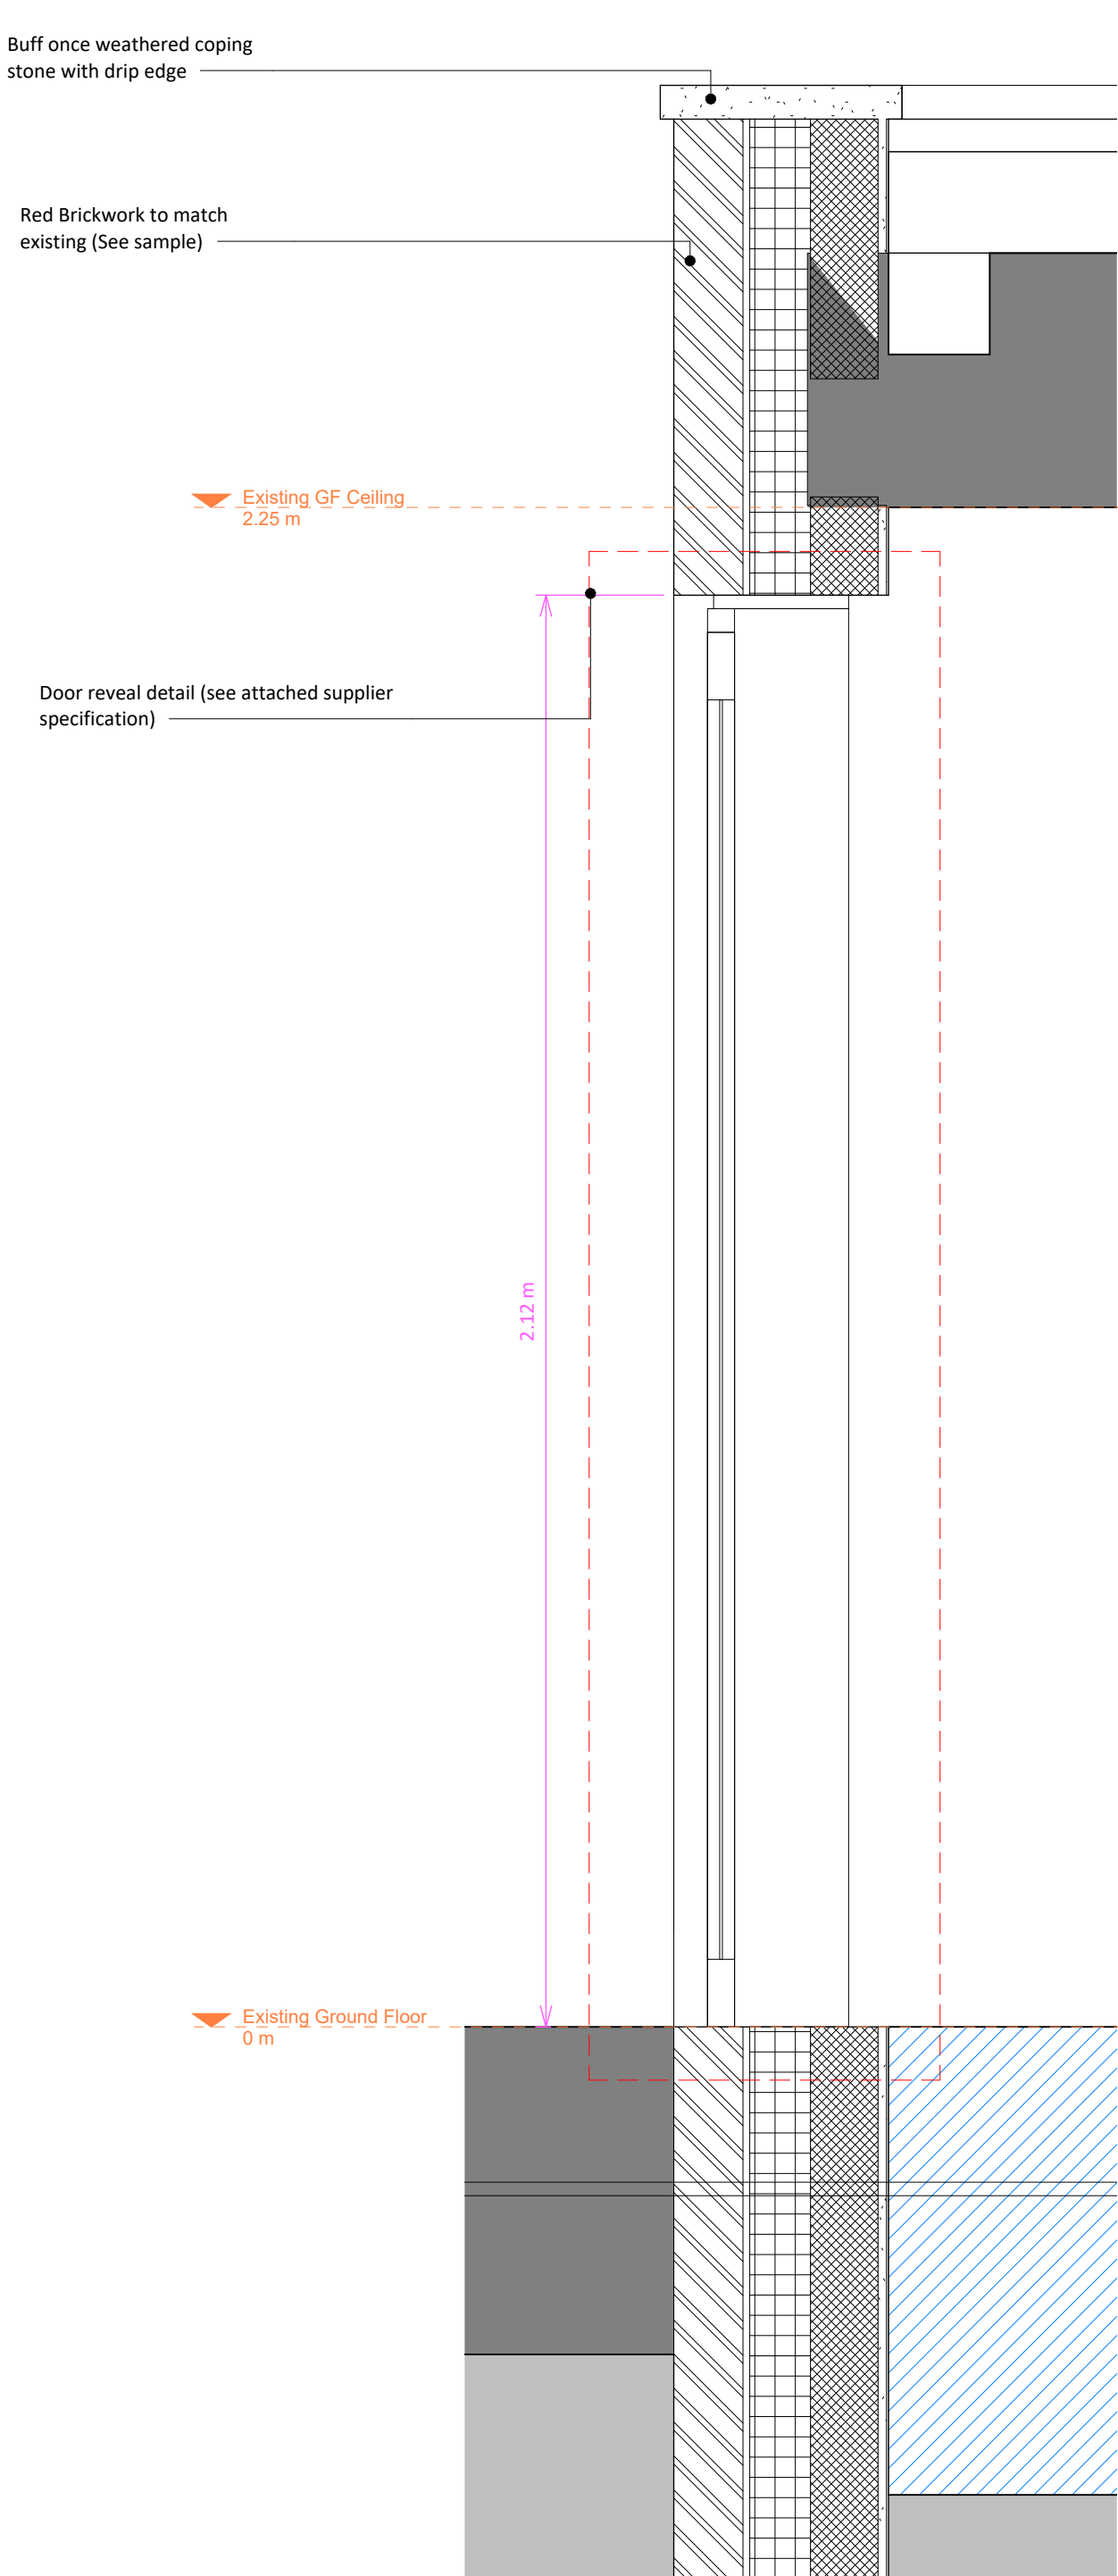


Section Through Door

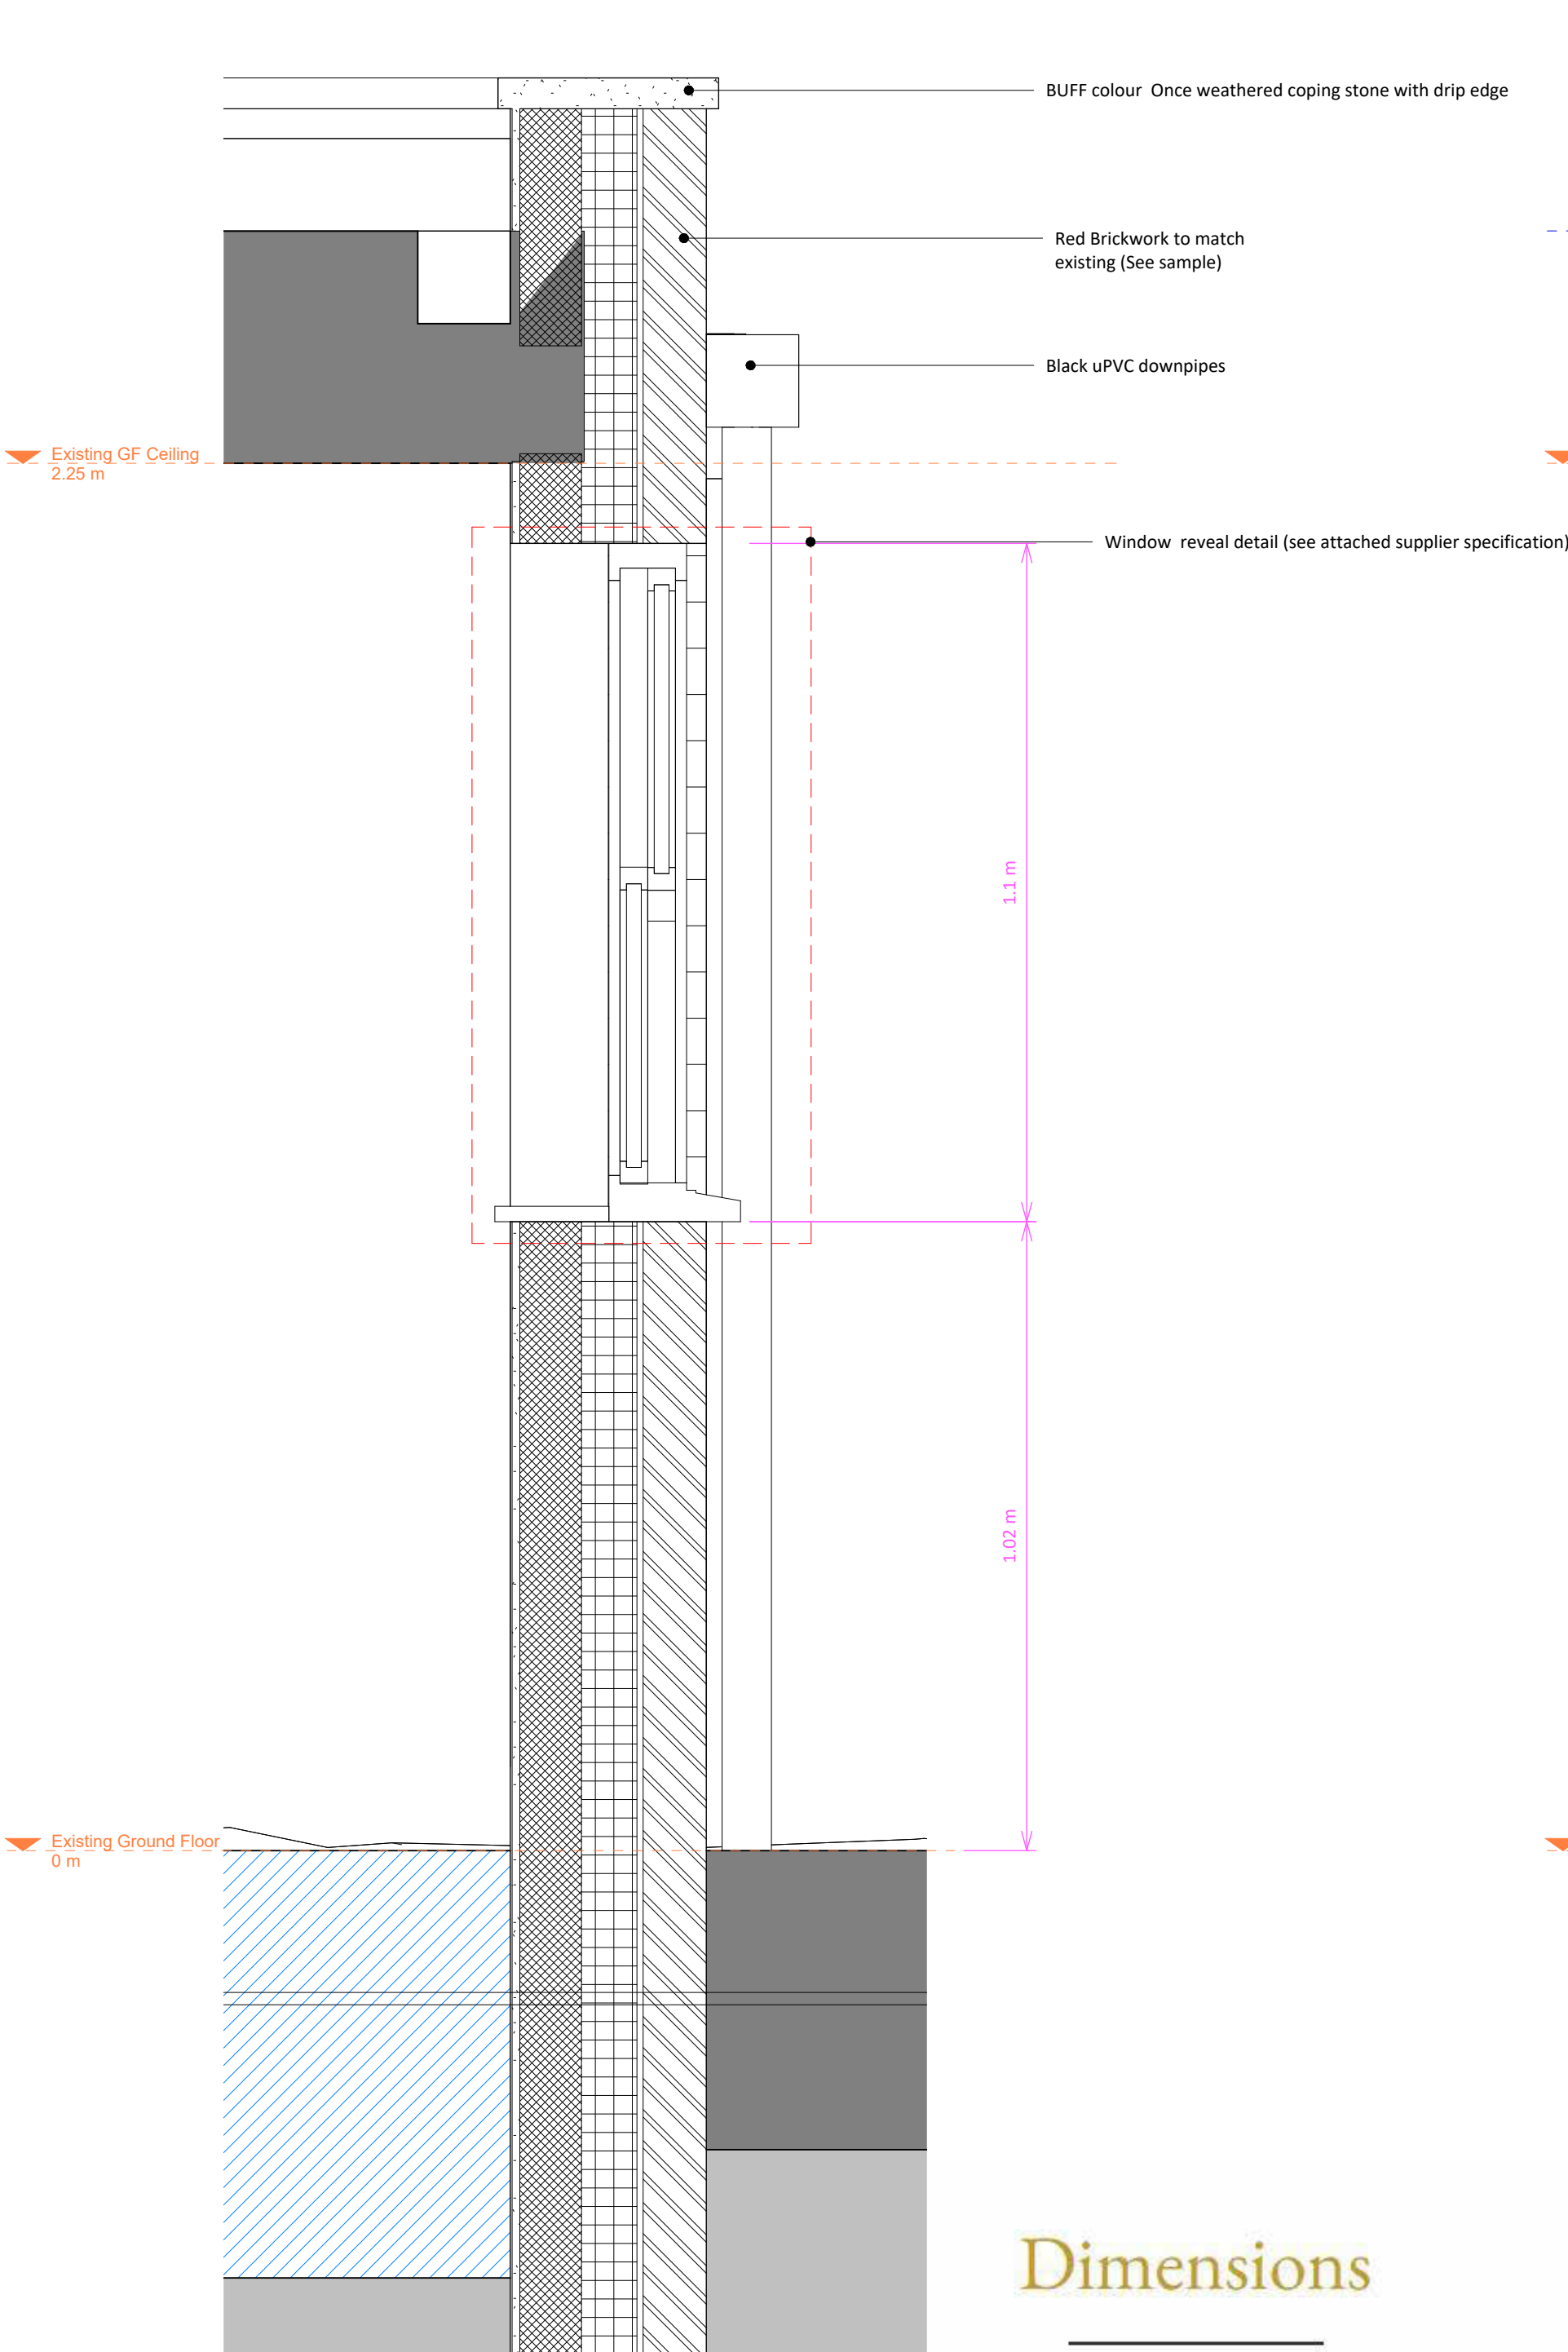

Section Through Window


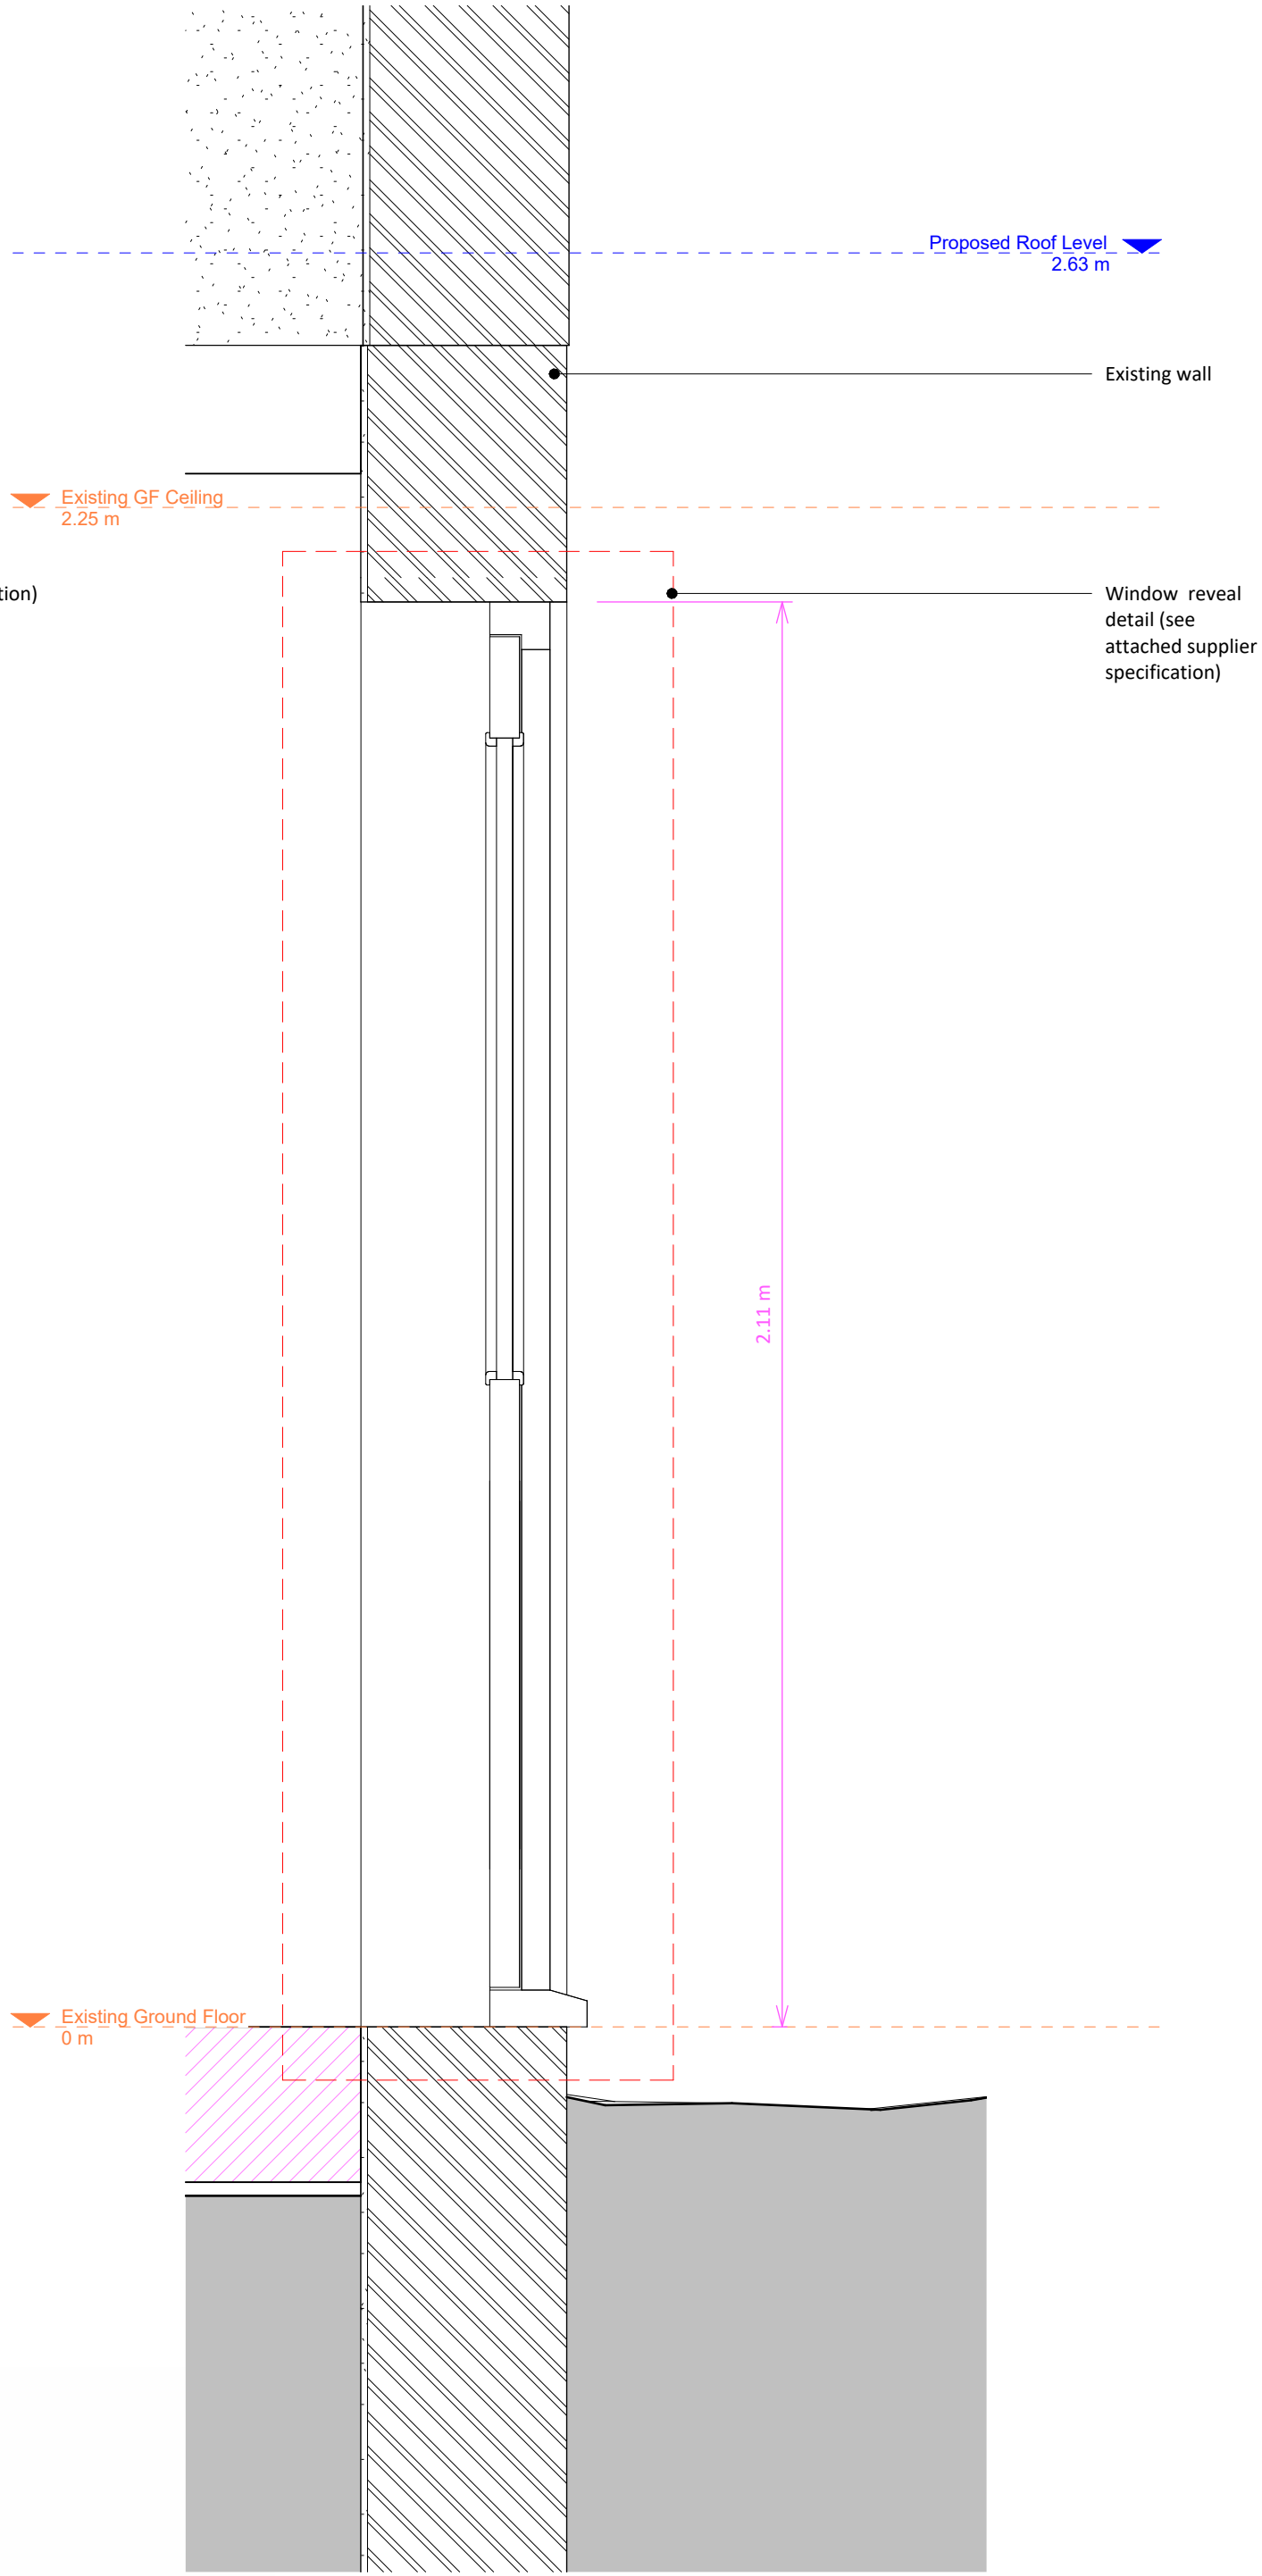


Section Through Side Door


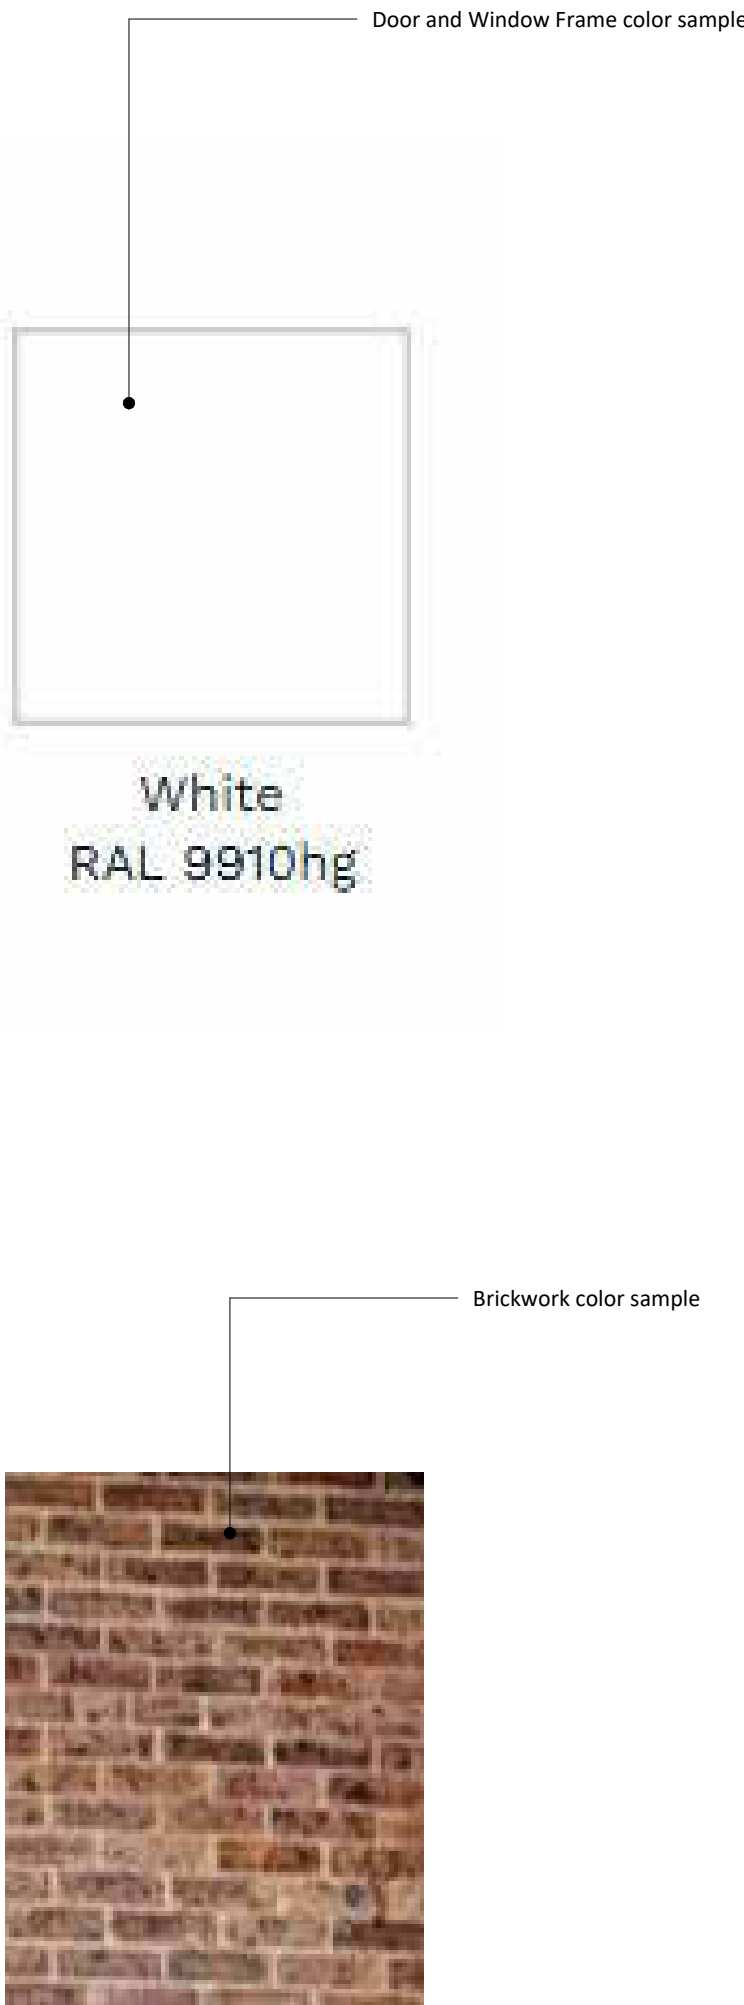


Dimensions

Bifold Doors

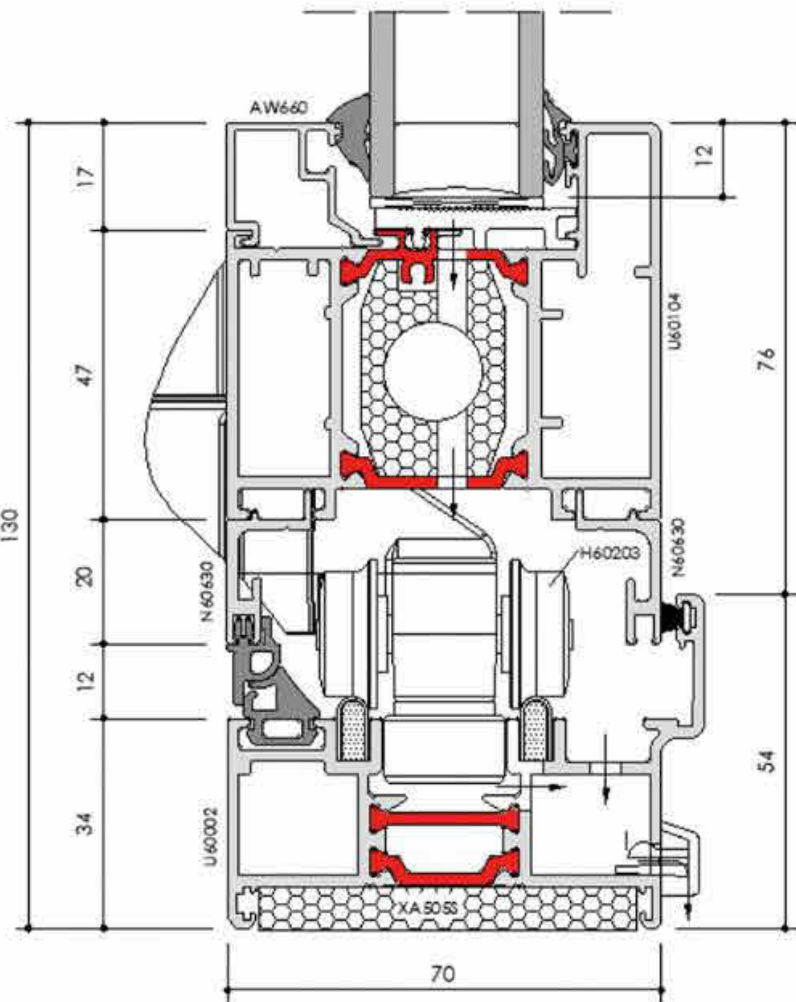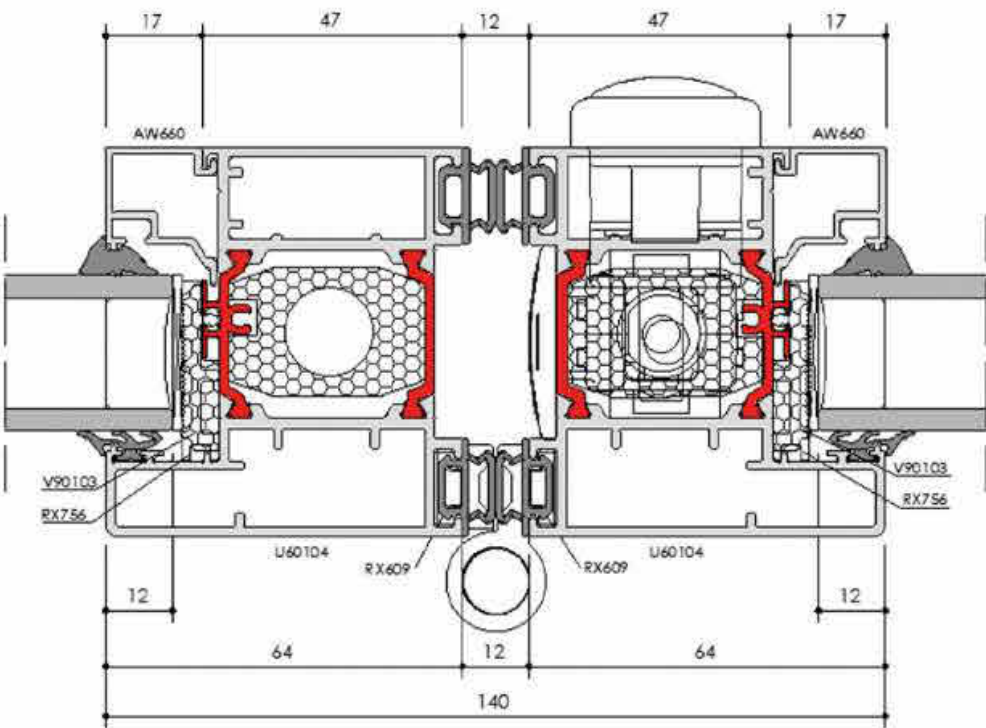

Heritage Windows

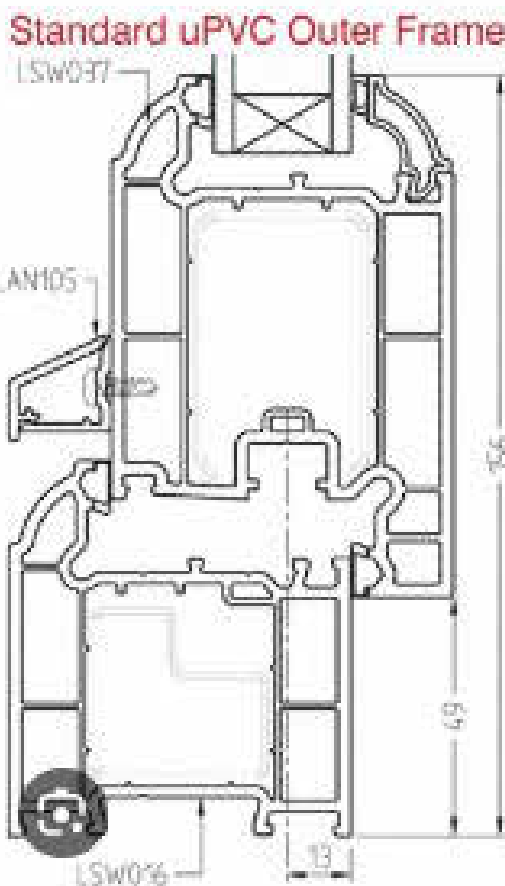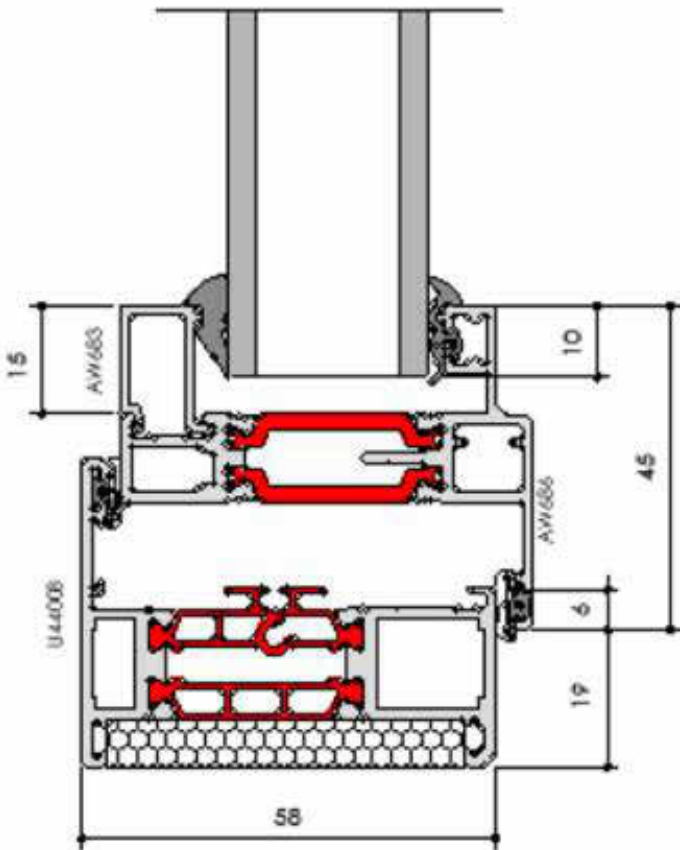

Copyright in the design and this drawing is the property of RESI. It is to be used only for the purposes for which it is intended. It is not to be reproduced, stored in a retrieval system, or transmitted in any form or by any means, electronic, mechanical, photocopying, recording, or by any information storage or retrieval system, without prior written permission of RESI. This drawing must be read in conjunction with all other relevant documentation and drawings.

RESI accepts no liability for any expense, loss or damage of whatsoever nature and however arising from any variation which has not been referred to them and their approval obtained.

Read do not advise using planning drawings for the construction stages. All dimensions to be checked on-site prior to construction and application. Any discrepancies to be reported to RESI immediately.

Revision		
Rev	Notes	Date
A	Discharge of Conditions	10/03/2025

Job Title:
Proposed ground floor rear extension, floor plan redesign and all work associated at 1 Eastern Cottages, RH16 2LF

Drawing Status:
Prelim / Planning Drawings

Client:
Tim Corless

Drawing Title Proposed Sections			
Scale	As indicated @	Drawn	Author
Units	dd/mm/yy	Checked	Checker
Drawing No.	B267483-3300	Rev	A