


DWG-01 — PROPOSED FLOOR PLAN (GYM & OFFICE)

Scale 1:50 on A3 | Garden wall top | Road end left | Party wall bottom

↑ GARDEN WALL (SOUTH)

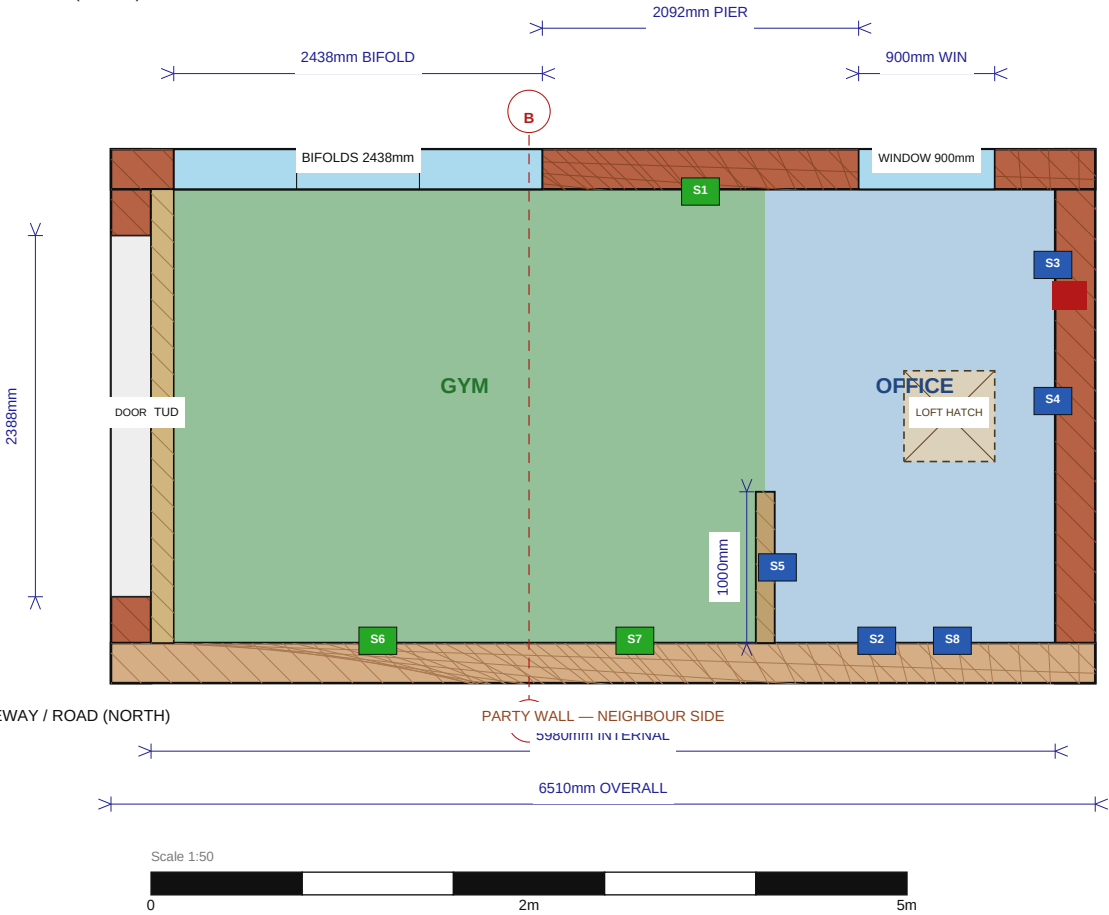

↓ DRIVEWAY / ROAD (NORTH)

KEY DIMENSIONS

Length	5980mm
Width	3000mm
Height	2472mm
Floor area	17.94m²
FFL above slab	112mm
Existing CU (upgrade)	
FFL below ext DPC	228mm ✓

OPENINGS

olds	2438mm 3-panel anth. grey
.ndow	900x600mm casement
Loft hatch	600x600mm insulated
Div. wall	1000mm from party wall

SOCKETS (S=gym Ring1 B=office Ring2)

S1 garden wall pier	Ring 1 (gym)
S6 party wall (gym)	Ring 1 (gym)
S7 party wall (gym)	Ring 1 (gym)
S2 party wall (off)	Ring 2 (office)
S3 far end wall	Ring 2 (office)
S4 far end wall	Ring 2 (office)
S5 dividing wall	Ring 2 (office)
S8 party wall (off)	Ring 2 (office)

PROJECT

Garage — Gym & Office Conversion, Hassocks BN6

Householder Planning Application DM/26/1307 — Mid Sussex DC. Ref precedent: DM/23/2692 (9 Avenue De Warrenne). All dimensions in mm.

DRAWING TITLE

PROPOSED FLOOR PLAN — GYM & OFFICE

DRAWING NO. / REV

DWG-01 Rev E

SCALE (when printed A3)

1:50 @ A3

NOTES

Do not scale from print. Verify all dims on site.