


DWG-E — EXISTING FLOOR PLAN

Scale 1:50 on A3 | Existing conditions — no internal partitions

↑ GARDEN WALL (SOUTH)

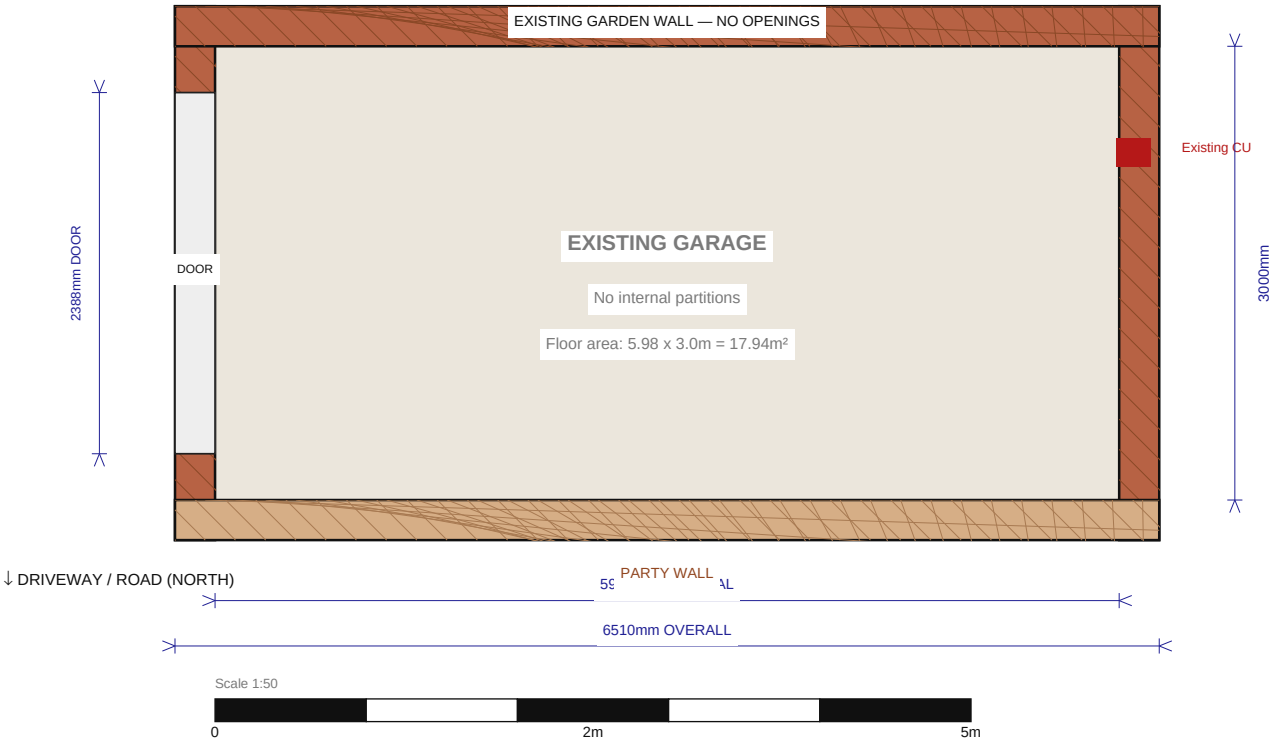

PROJECT	DRAWING TITLE	DRAWING NO. / REV	SCALE (when printed A3)	NOTES
Garage — Gym & Office Conversion, Hassocks BN6	EXISTING FLOOR PLAN	DWG-E Rev A	1:50 @ A3	Do not scale from print. Verify all dims on site.
Householder Planning Application DM/26/1307 — Mid Sussex DC. Ref precedent: DM/23/2692 (9 Avenue De Warrenne). All dimensions in mm.				