


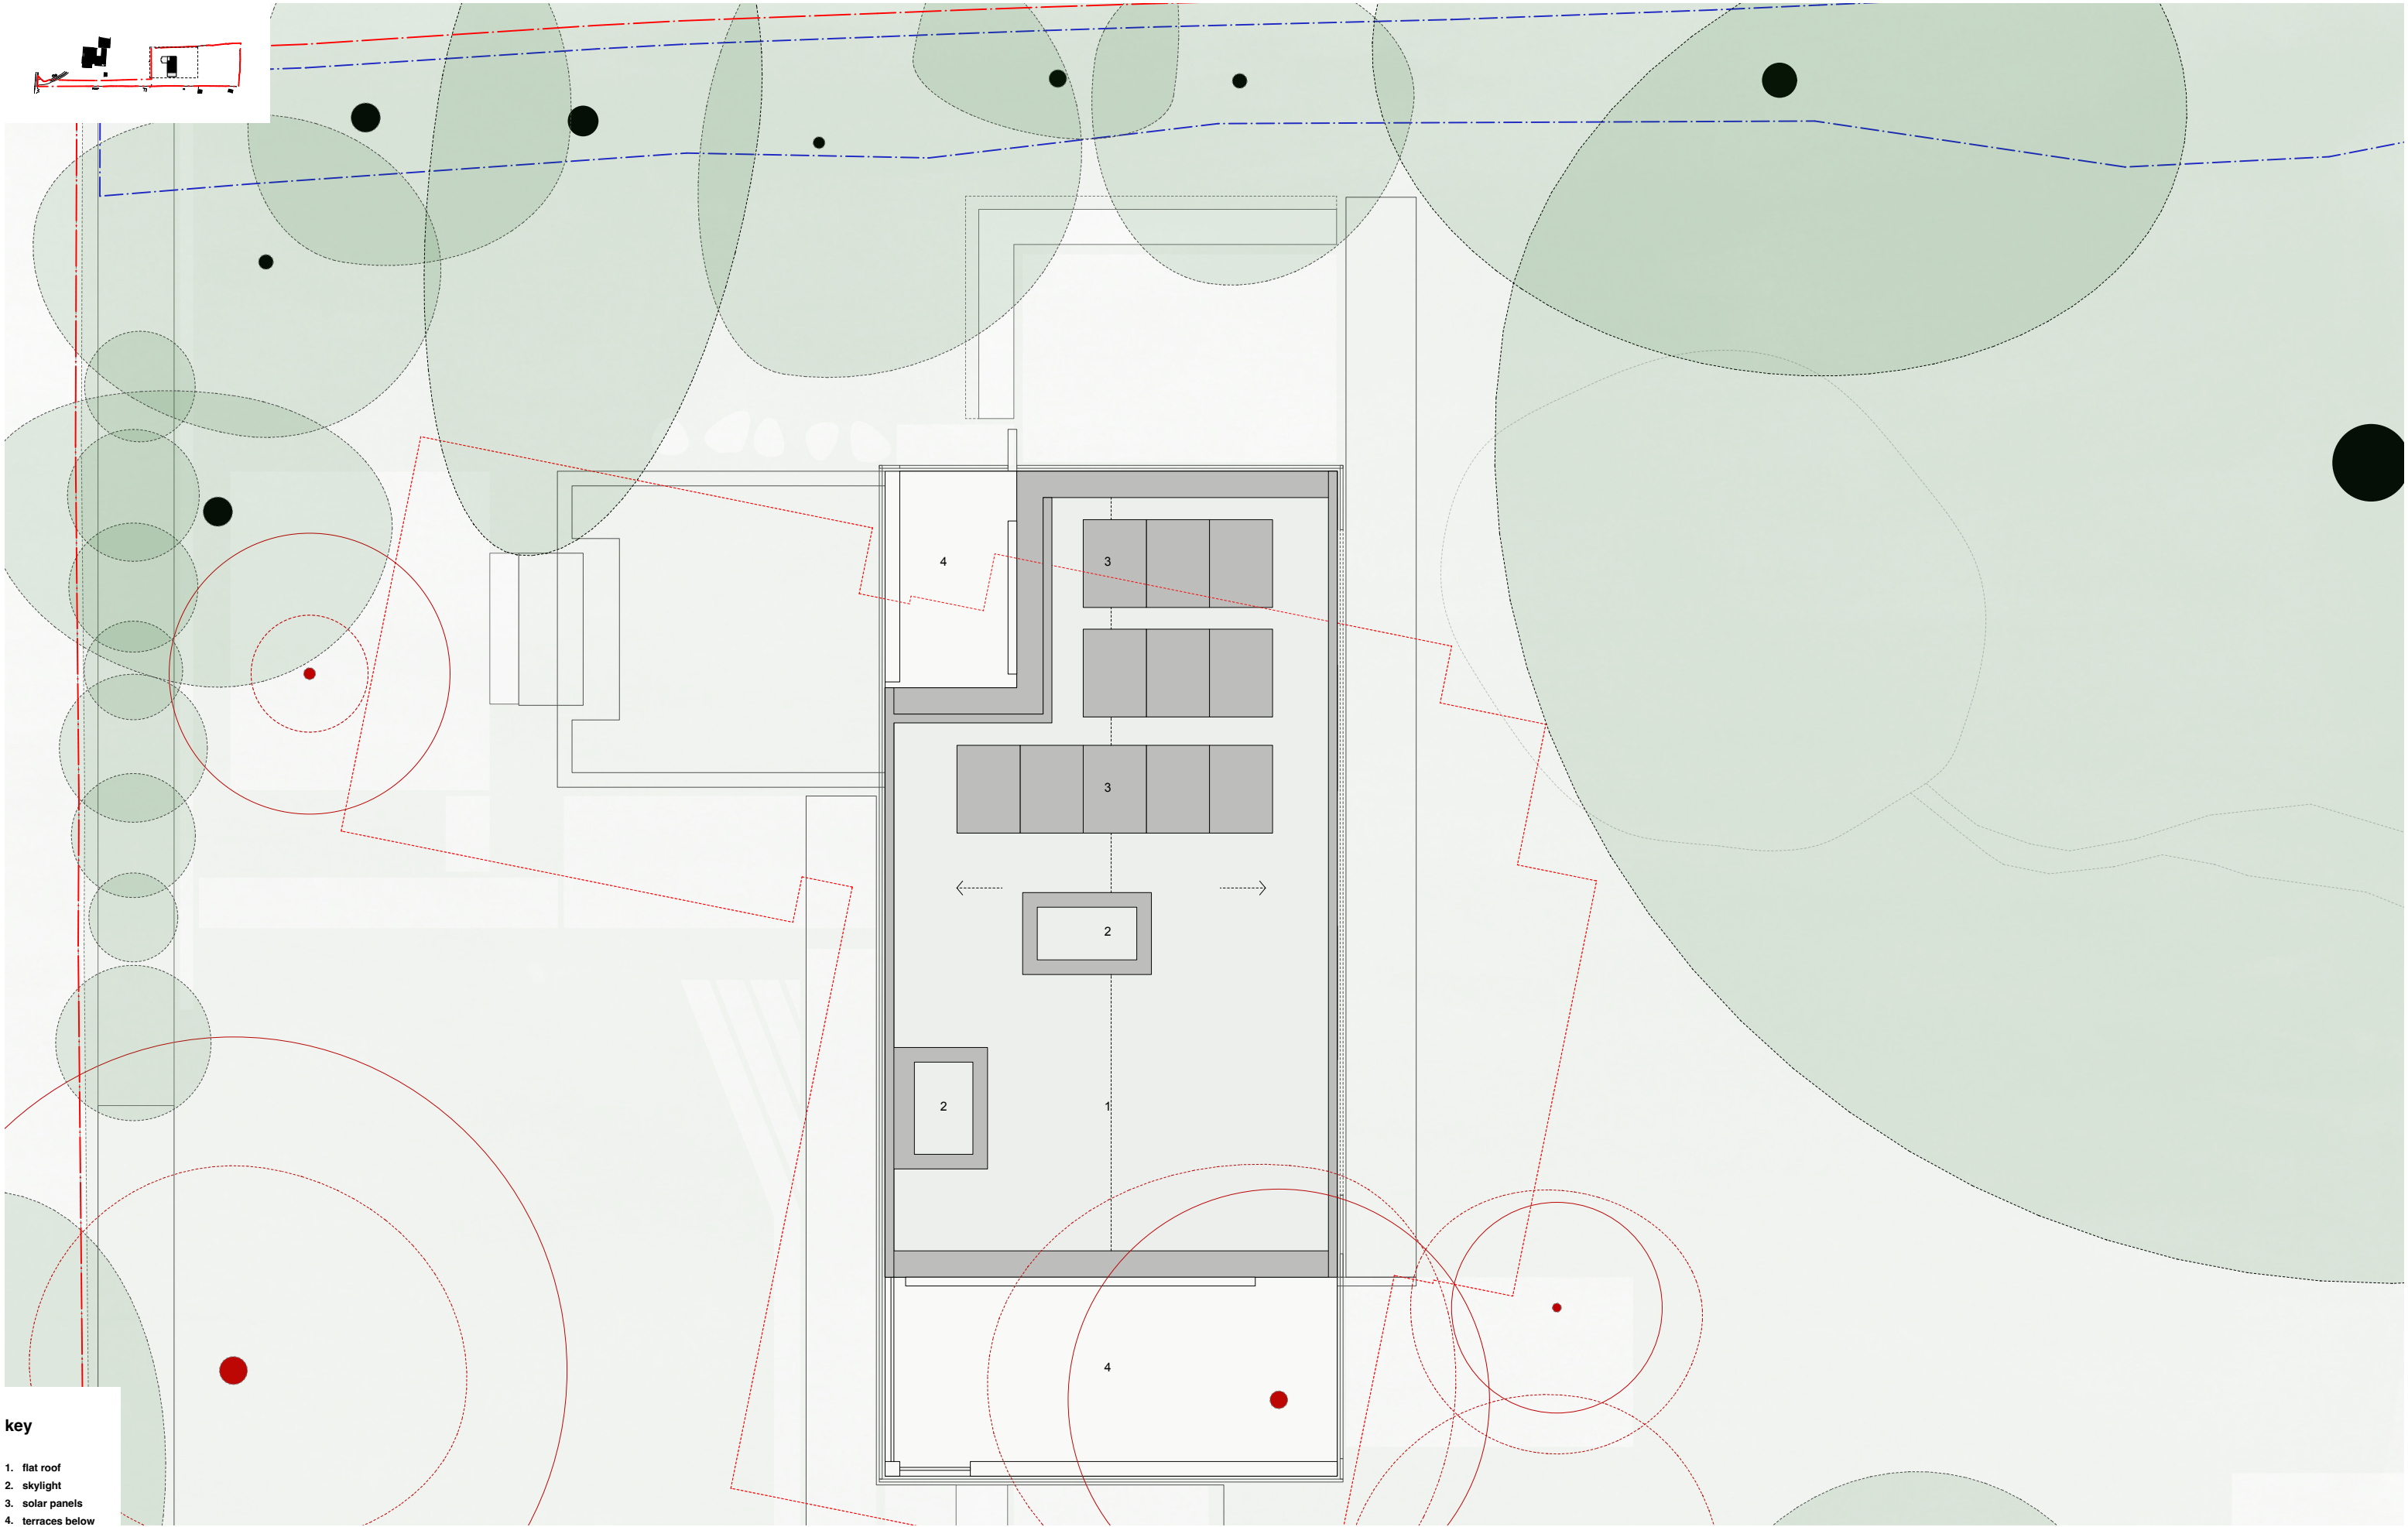

key

- 1. flat roof
- 2. skylight
- 3. solar panels
- 4. terraces below

0 1 5 m

HYDE + HYDE

project: MUSTOE HOUSE, KEYMER RD, BURGESS HILL, RH15 0BA	status: STAGE 3	FOR INFORMATION
title: PROPOSED ROOF PLAN	date: MARCH 2026	Hyde + Hyde Architects, The Maltings East Tyndal Street, Cardiff CF24 5EA. 02922 800 818 mail@hydearchitects.com www.hydearchitects.com
dwg no: 25166_MHS_S3_208	revision:	scale: 1:100 @ A3