




Location Plan
SCALE 1:1250

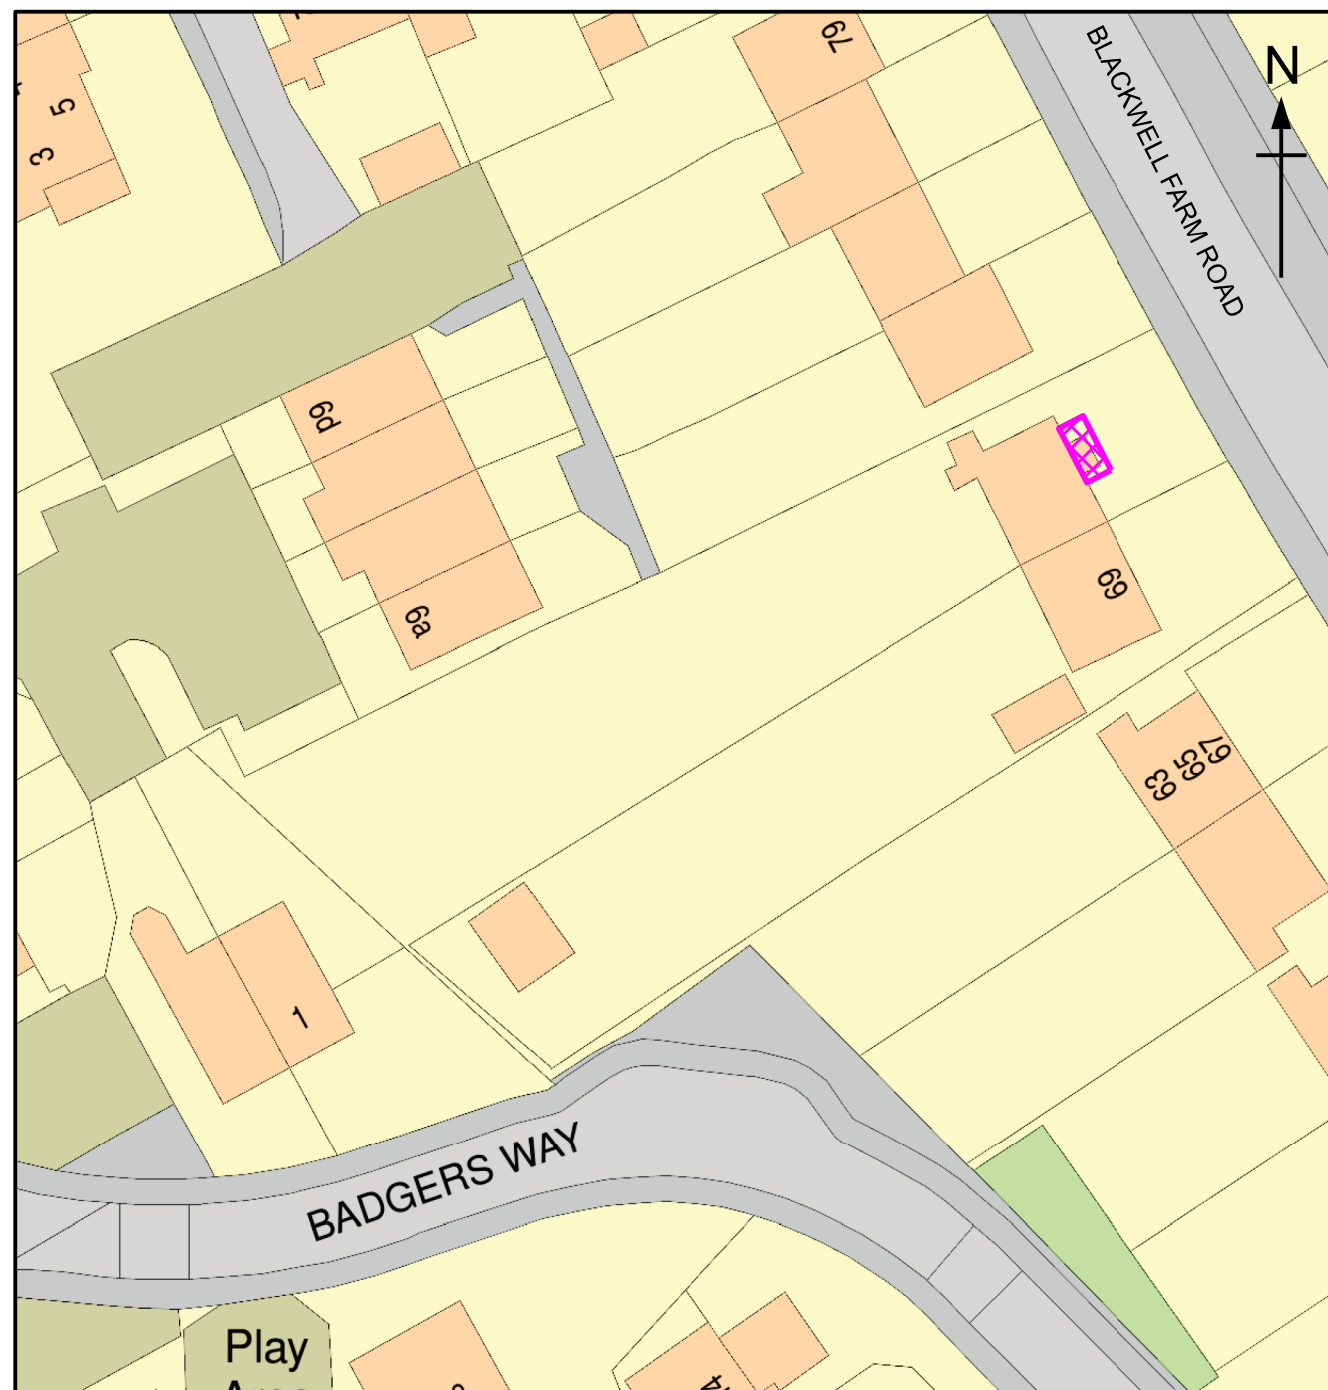

Block Plan
SCALE 1:500

	Client	Mr Miah	Title	Proposed Porch to Front Elevation	Drawn By	Size	Date	
	Title	71 Blackwell Farm Road, East Grinstead, West Sussex, RH19 3JW						Retrospective Planning Application Following Design Change
					Location & Block Plan	Drawing Number		
						JBD/RH19/3JW/090	A	