



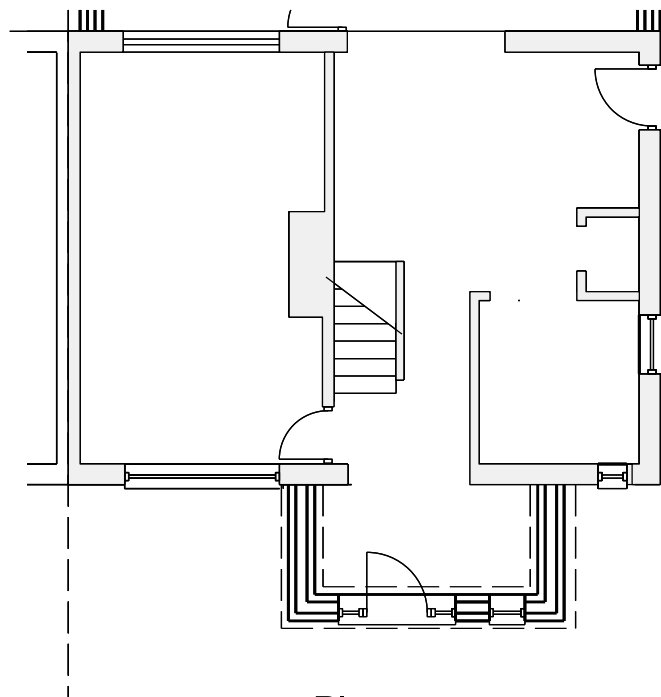


Plan
Scale 1:100

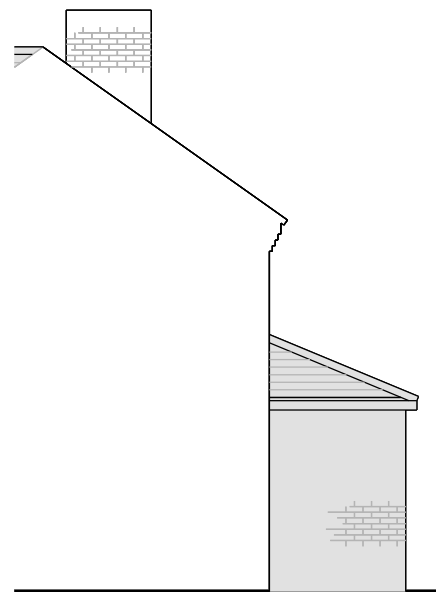

Side Elevation
Scale 1:100




Front Elevation
Scale 1:100

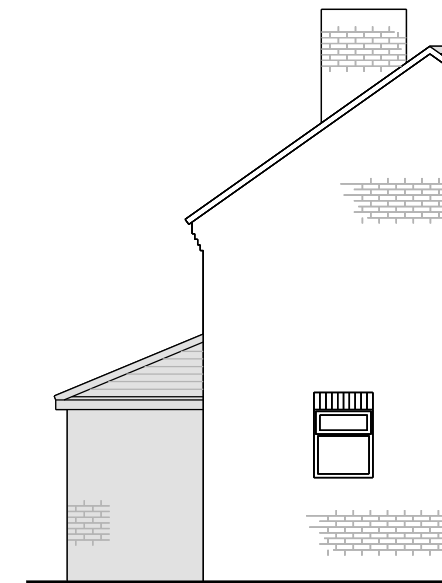


Side Elevation
Scale 1:100

Planning Granted Under Application DM/22/1789

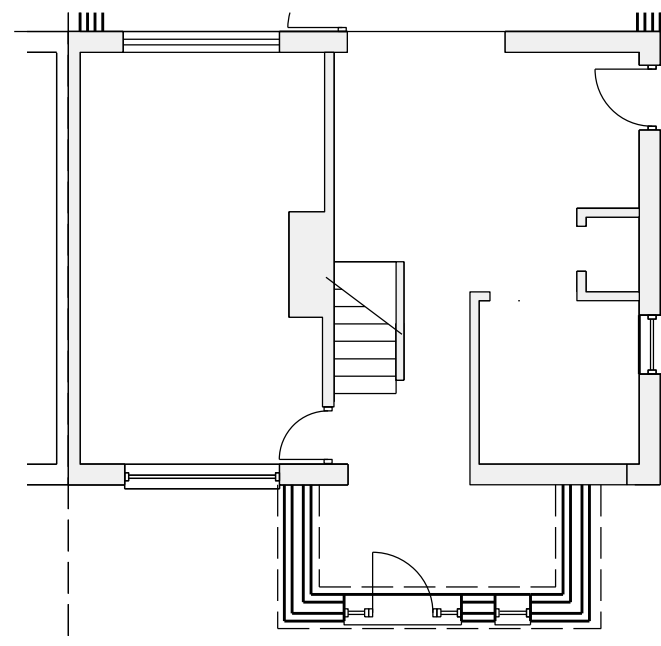


Plan
Scale 1:100

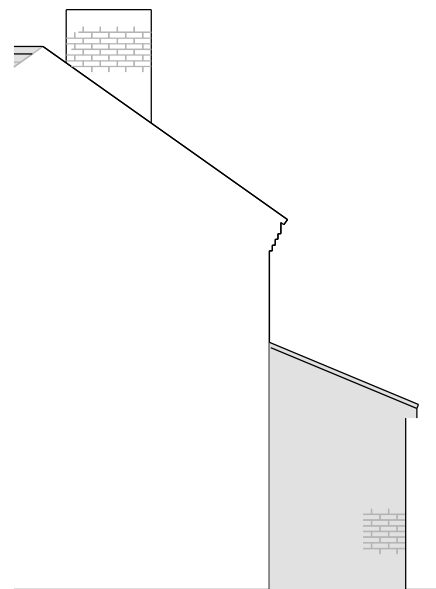

Side Elevation
Scale 1:100



Front Elevation
Scale 1:100

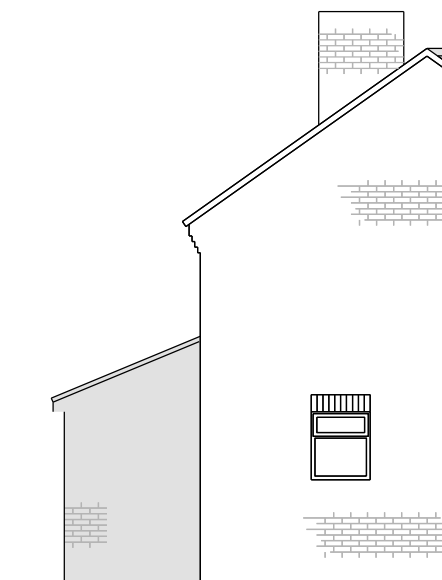

Side Elevation
Scale 1:100

Proposed Retrospective Planning Application

	Client Mr Miah	Title Proposed Porch to Front Elevation Retrospective Planning Application Following Design Change	Drawn By	Size A3	Date 17/01/25
	Title 71 Blackwell Farm Road, East Grinstead, West Sussex, RH19 3JW		Drawing Number JBD/RH19/3JW/091	Rev A	