




Side Elevation (NE) 1:100

Rear Elevation (NW) 1:100


Side Elevation (SW) 1:100

Front Elevation (SE) 1:100

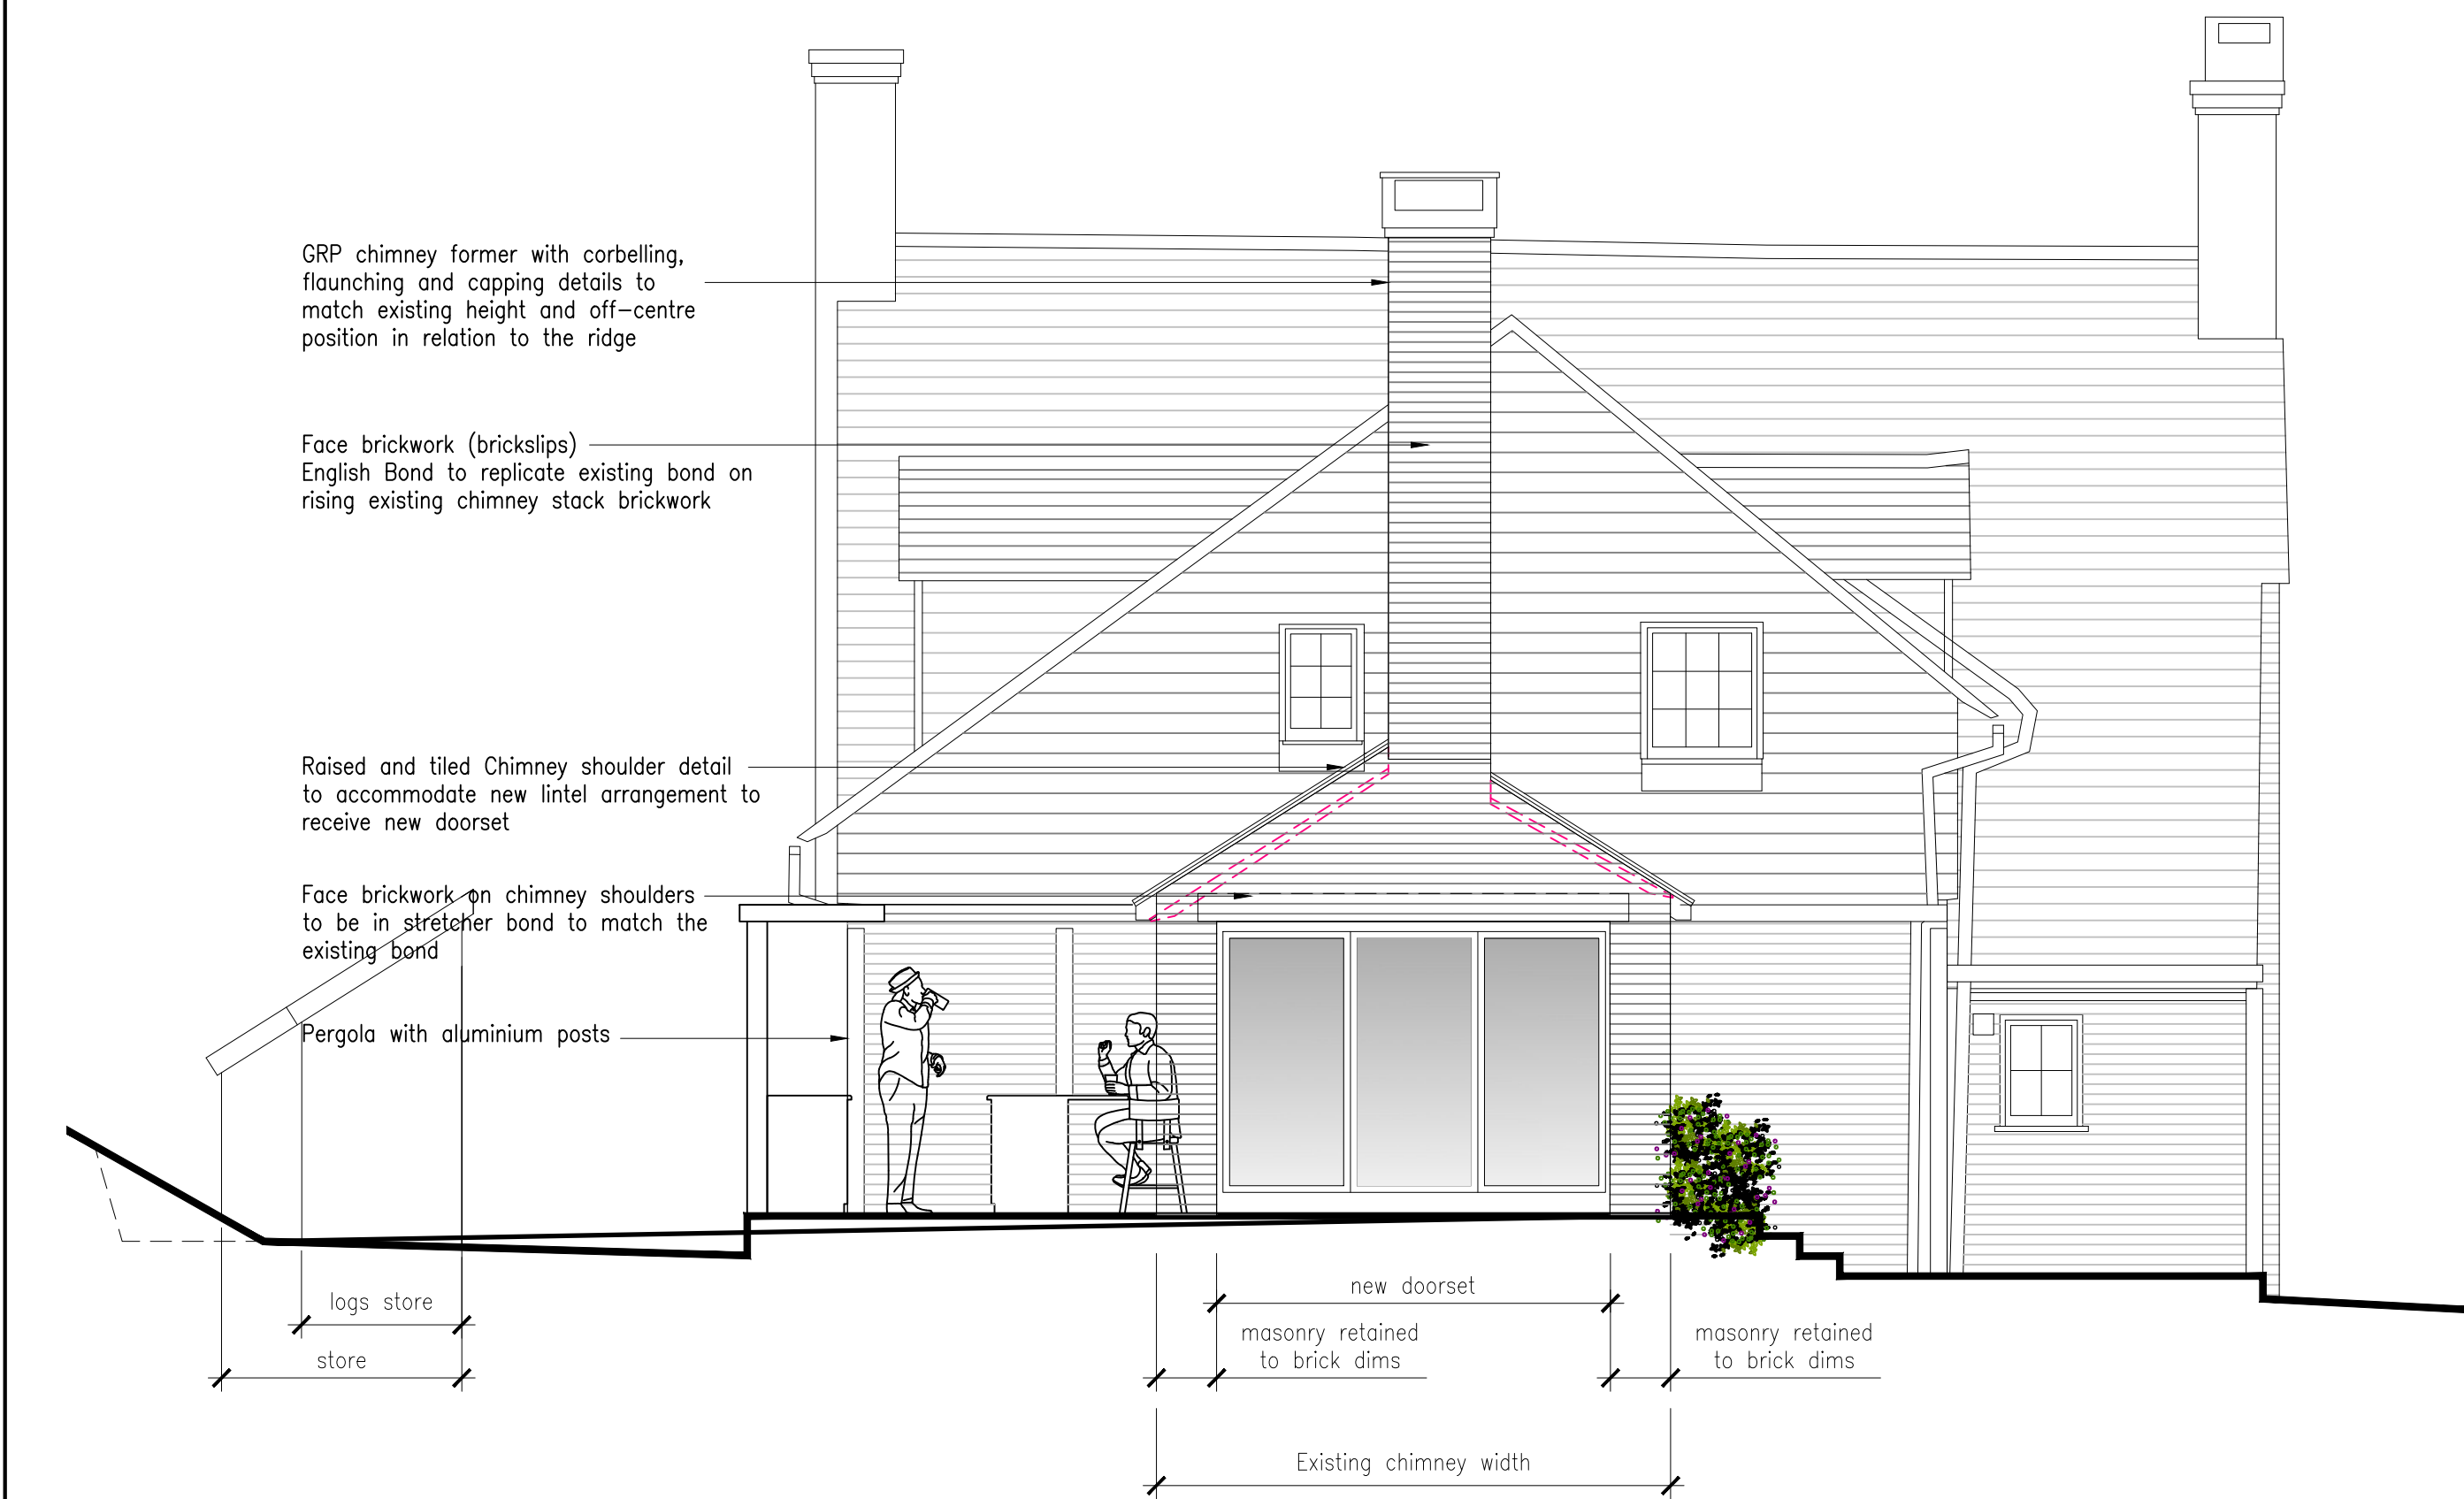


Rear Elevation 1:50 (dotted pink lines denote existing to be removed)

0 1 2 3 4 5 6 7 8 9 10
Scale In Metres

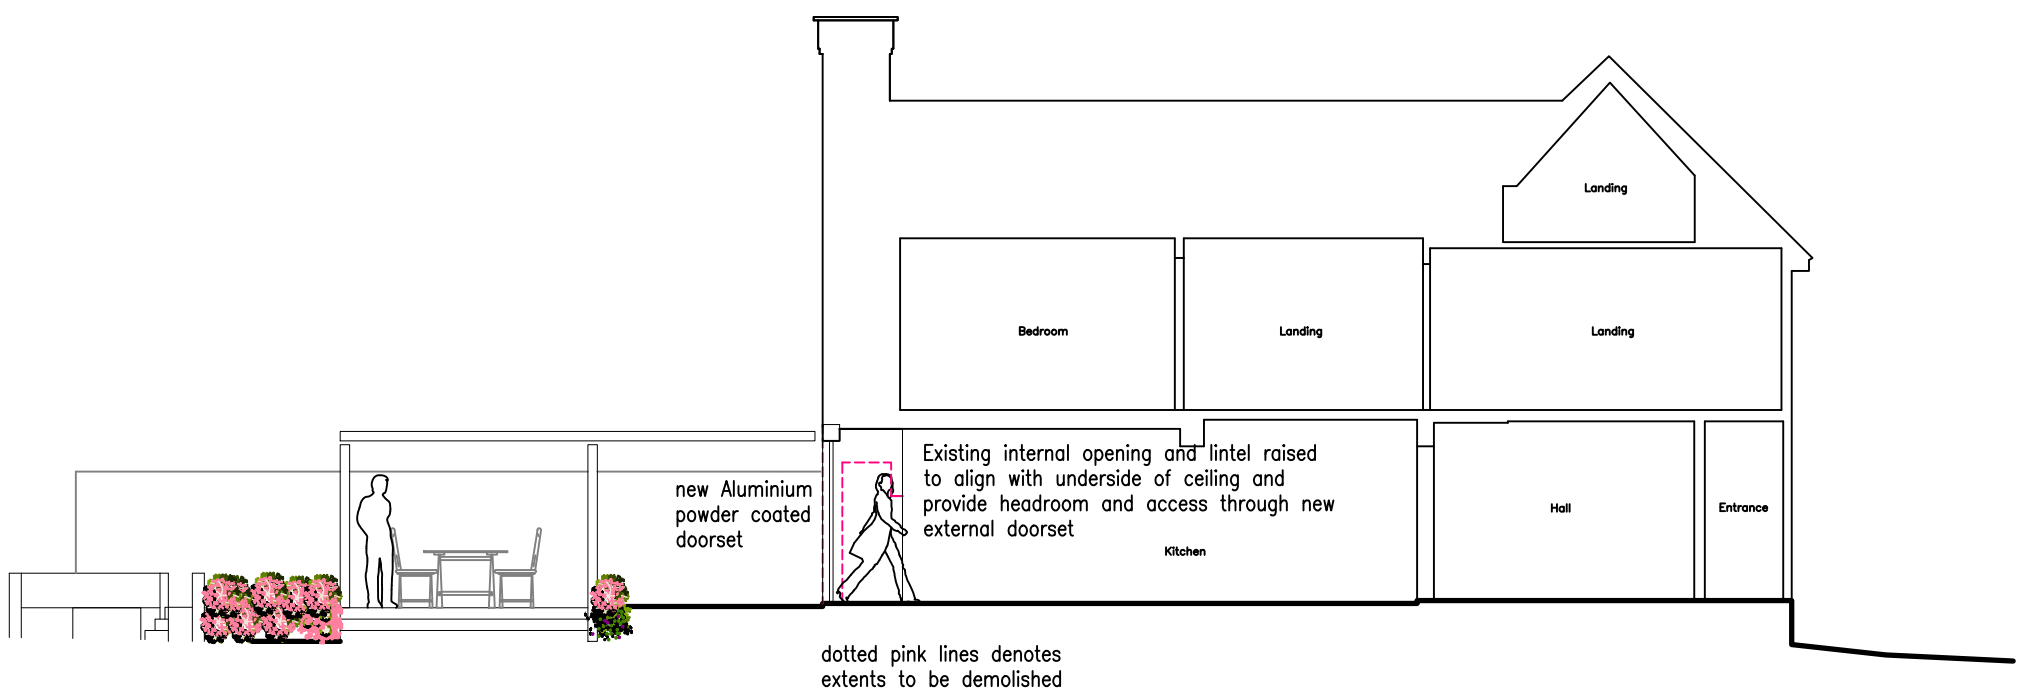


Section 1:100

0 2.5 5 7.5 10
Scale In Metres

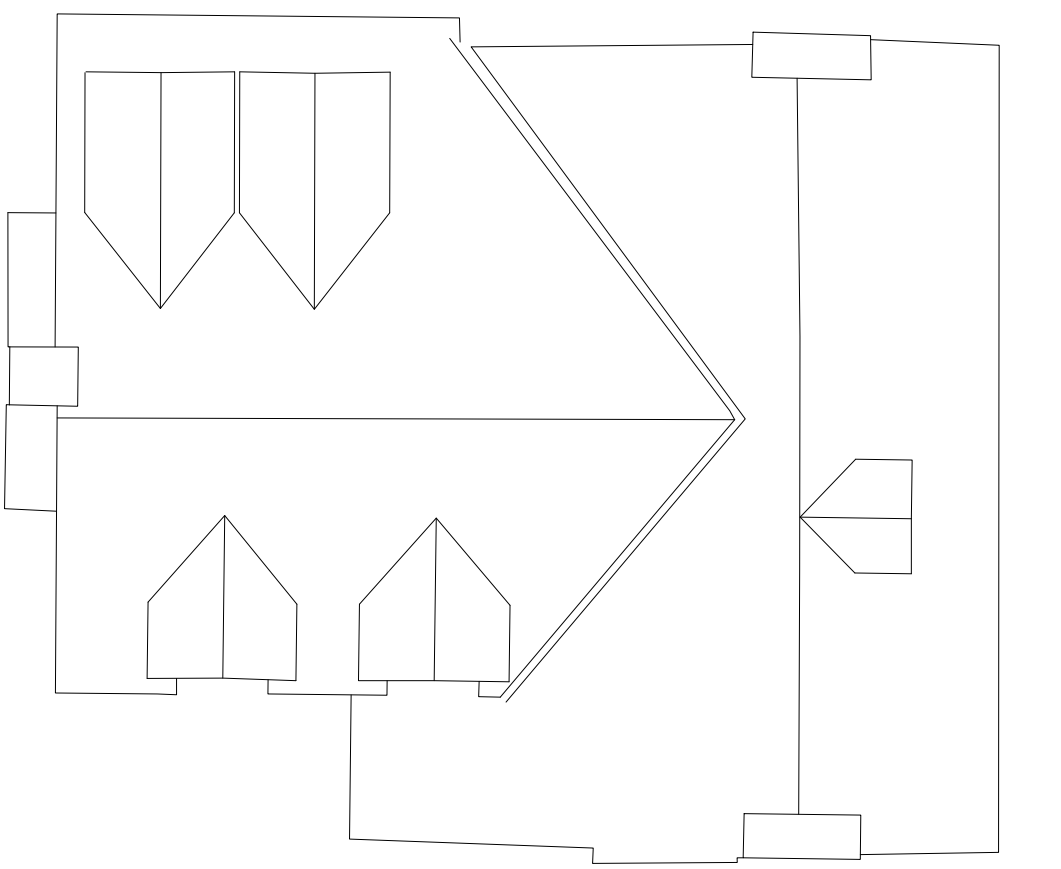


Roof Plan 1:100

0 2.5 5 7.5 10
Scale In Metres

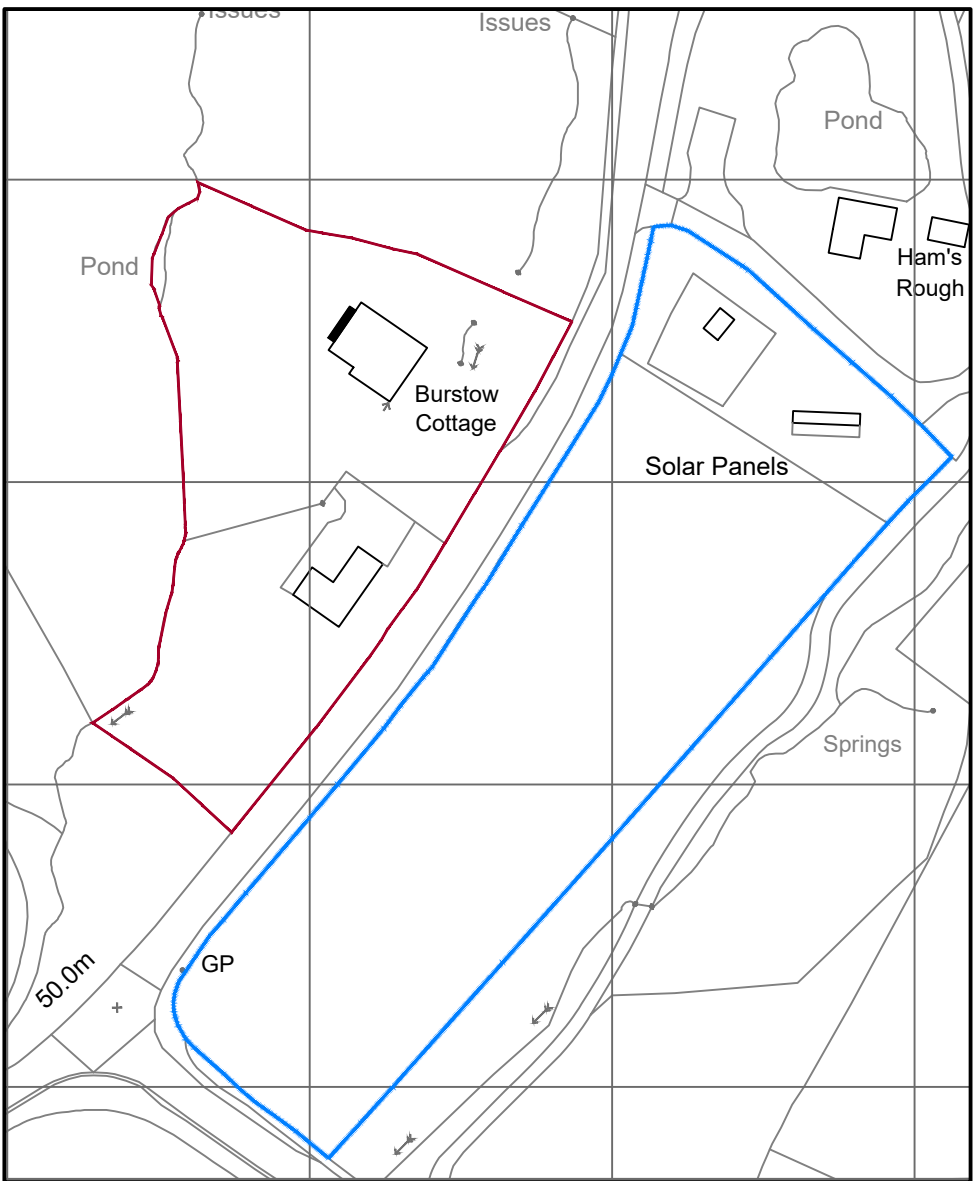

Location plan 1:1250

0 25 50 75 100
Scale In Metres

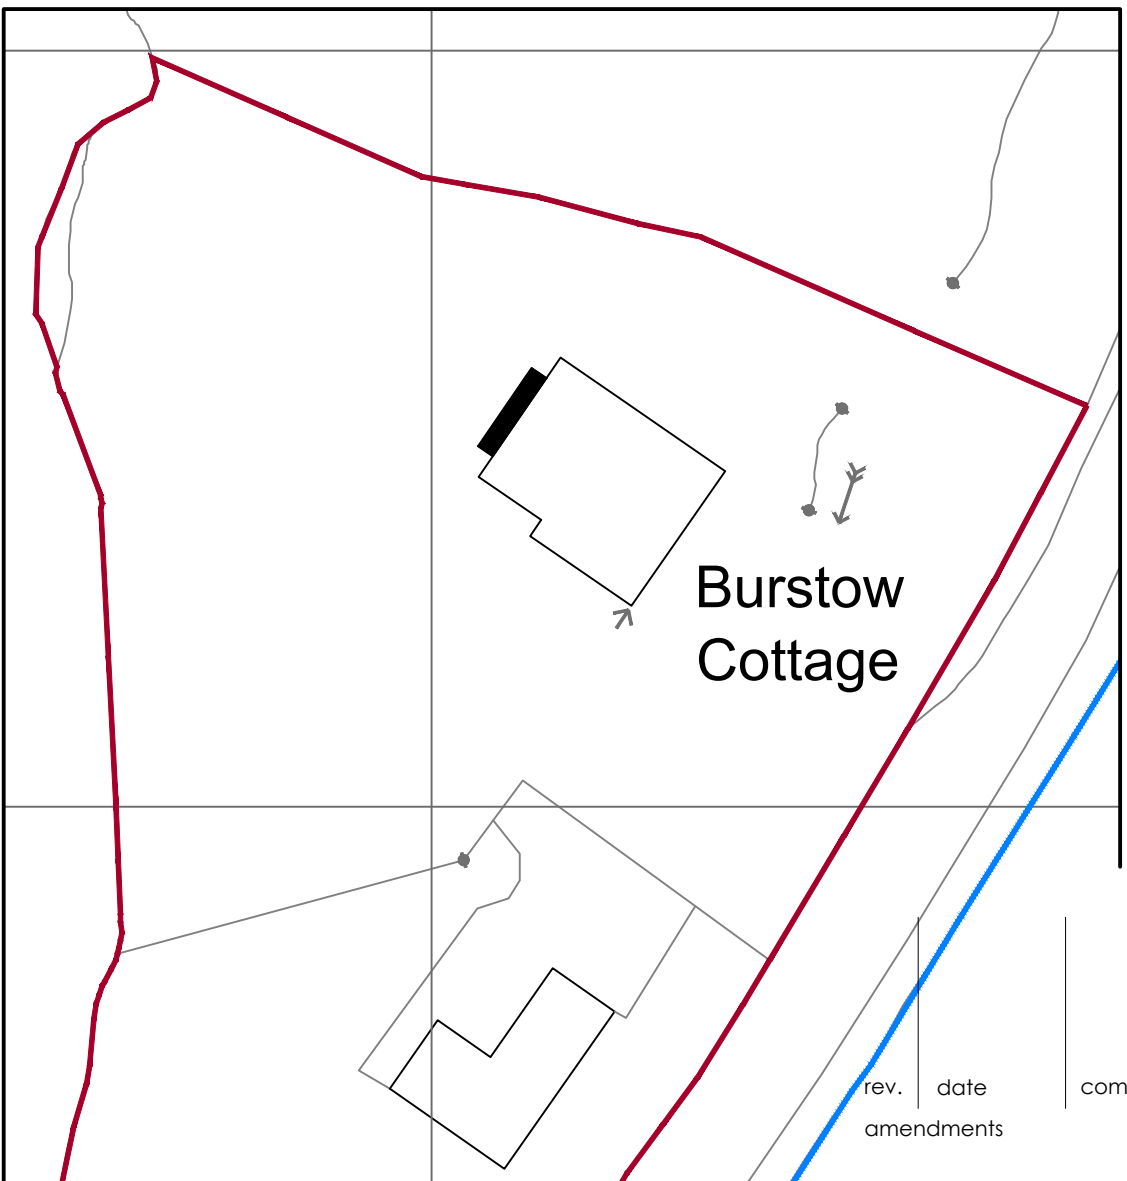

Block plan 1:500

0 10 20 30 40
Scale In Metres

amendments		
A	14.10.24	revisions to suit client requirements
rev.	date	comment
k aarchitects		
client		
Mr & Mrs E. Finley		
job		
Burstow Cottage Hammingden Lane Highbrook, Ardingly RH17 6SR		
drawing number		
273.A2.PL.02/A		
drawing title		
Proposed Elevations, Roof plan & section, Location & Block Plans		
date	scale/original sheet size	RIBA work stage
Nov.'24	Varies@A1	3
Do not scale off drawing Check all dimensions on site before all work is commenced All goods materials workmanship to conform with current building regulations BS5 and COP's © Copyright K A Architects Ltd.		
k a architects limited 57 Penland Road Waywards Heath West Sussex RH11 6 1PJ		telephone 07712 449 562 email k a.architects@gmail.com www.k aarchitects.co.uk
Company No. 6538521 Registered Office 33 Ciffe High St. Lewes, BN1 2AN		