



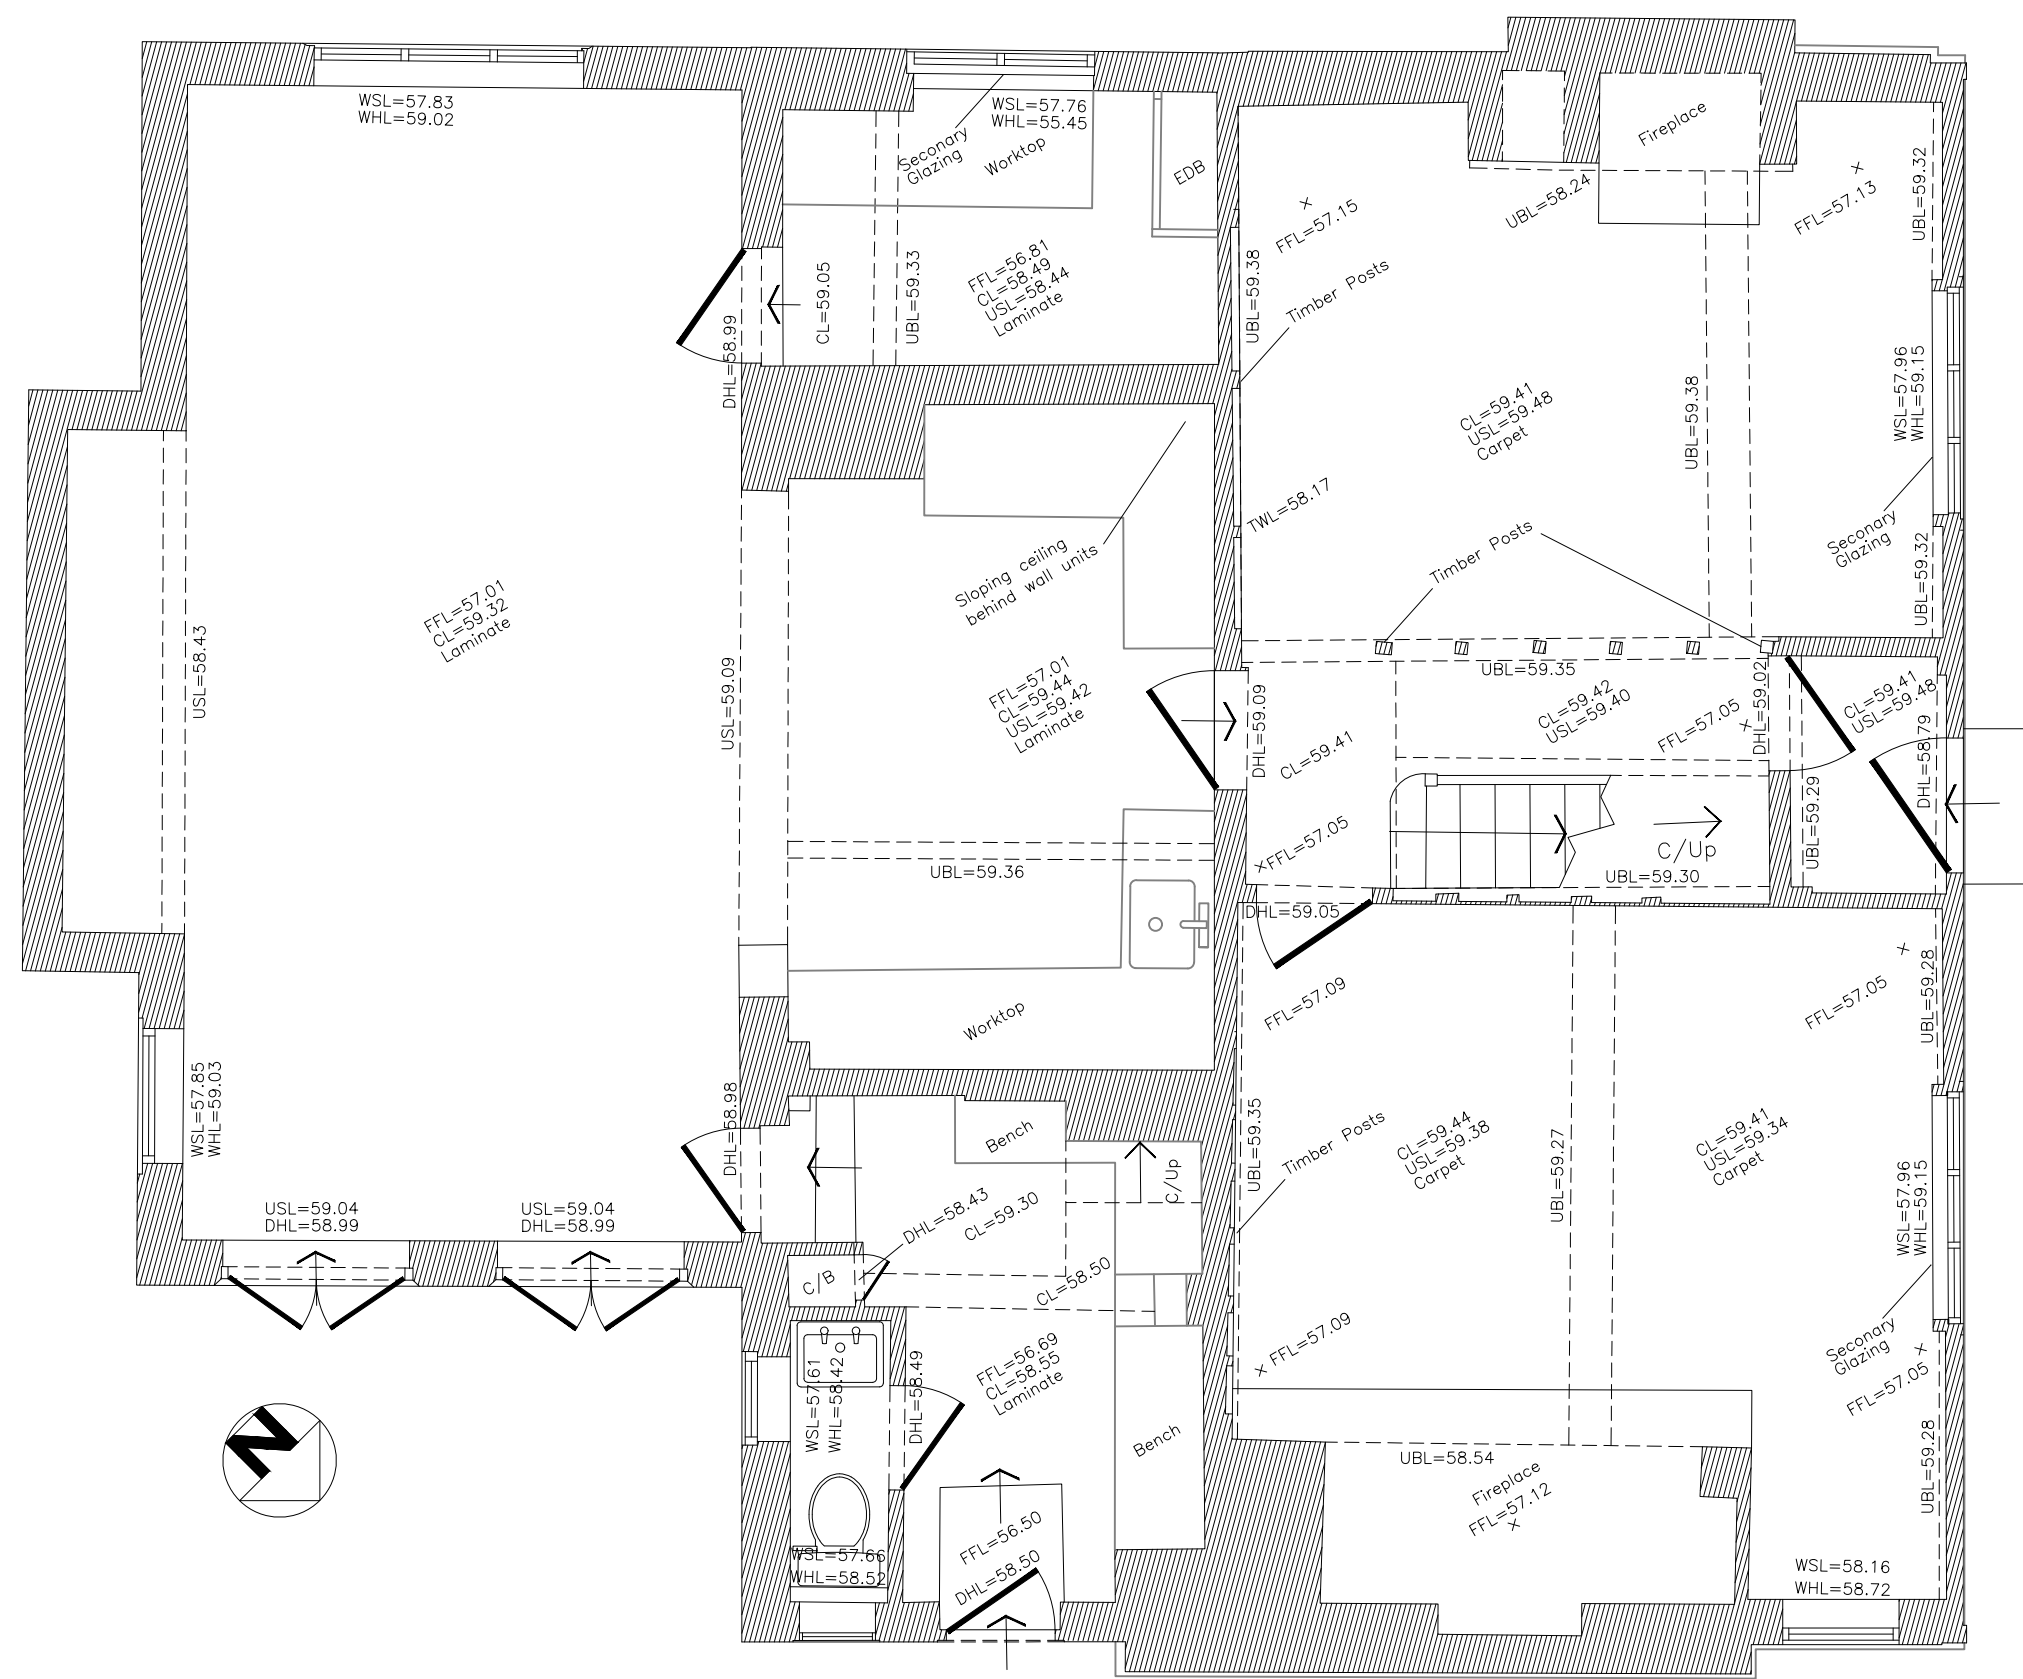


Ground Floor Plan 1:50

Scale In Metres

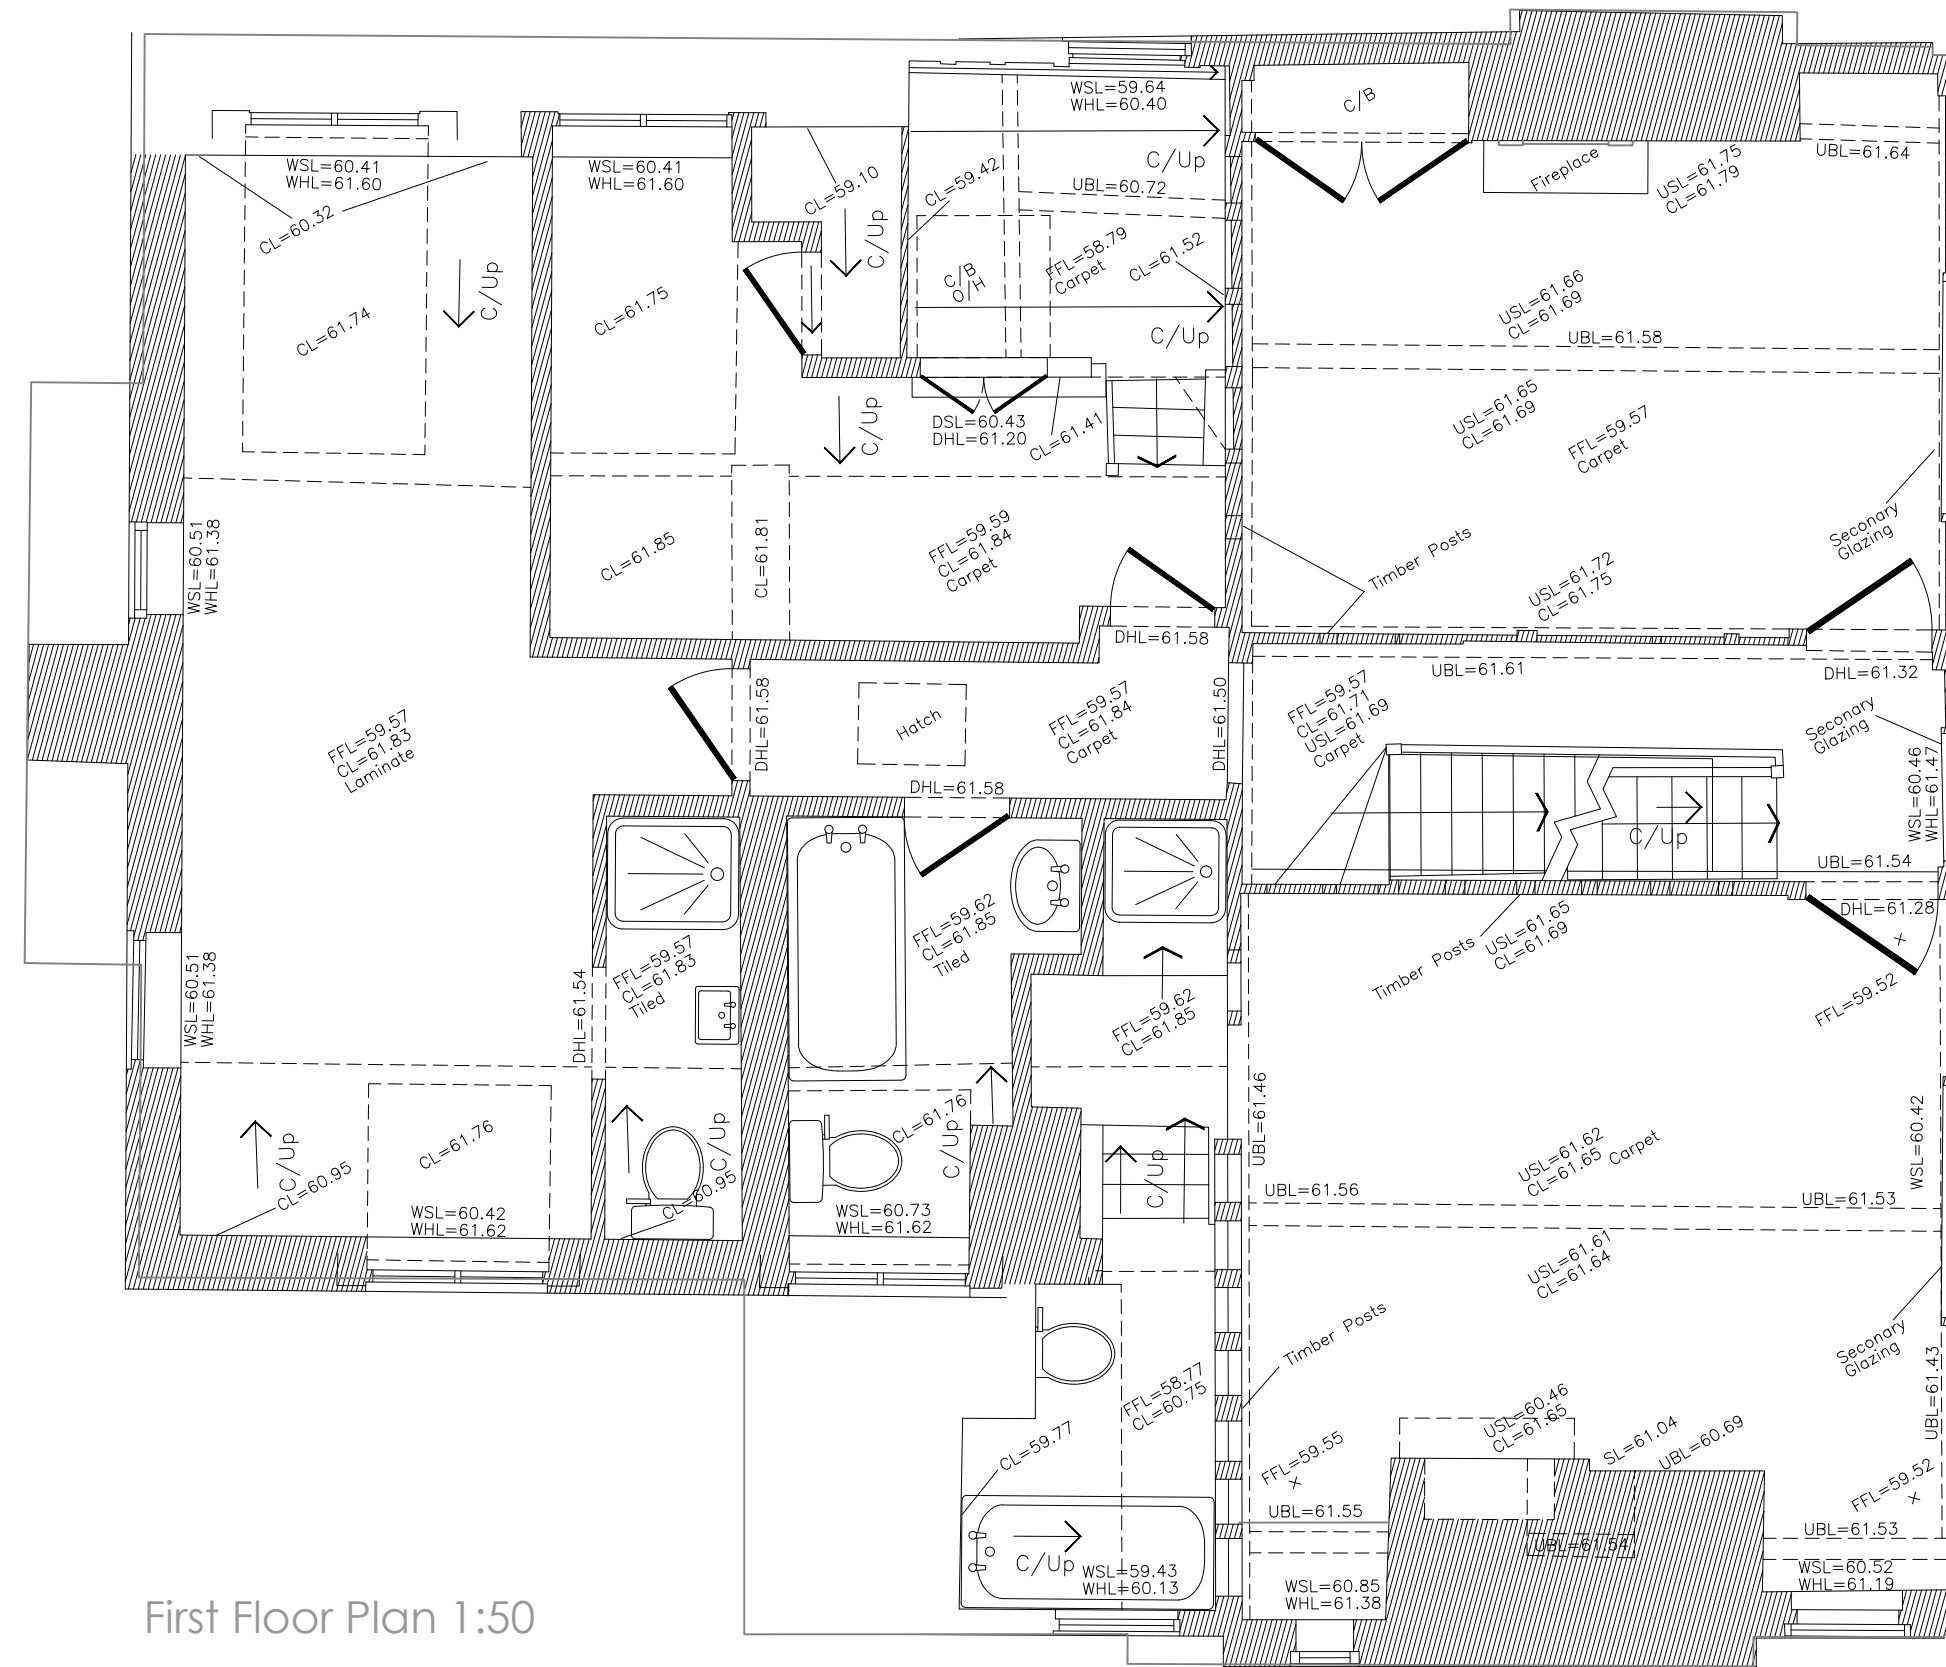

First Floor Plan 1:50

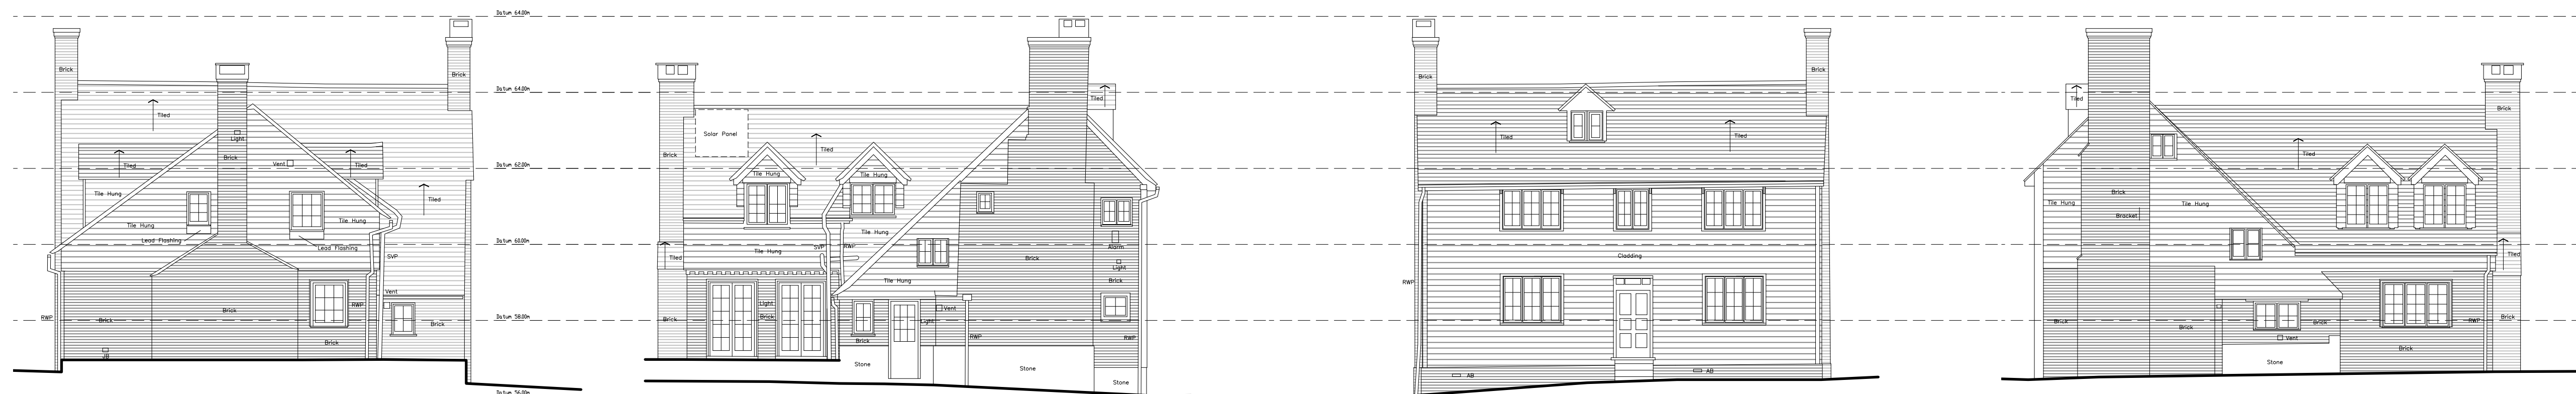

Rear Elevation (NW) 1:100

Side Elevation (SW) 1:100

Front Elevation (SE) 1:100

Side Elevation (NE) 1:100

Scale In Metres

rev.	date	comment
amendments		
k aarchitects		
client		
Mr & Mrs E. Finley		
job		
Burstow Cottage Hammingden Lane Highbrook, Ardingly RH17 6SR		
drawing number		
273.EXG.01		
drawing title		
Existing ground and first floor plans, & elevations		
date	scale/original sheet size	RIBA work stage
Oct. '23	1:50@A1	1
Do not scale off drawing Check all dimensions on site before all work is commenced All goods materials workmanship to conform with current building regulations BS5 and COP's © Copyright K A Architects Ltd.		
k a architects limited 57 Penland Road Waywards Heath West Sussex RH11 6PJ		
telephone 07712 449 562 email k a.architects@gmail.com www.k aarchitects.co.uk		
Company No. 6336321 Registered Office 33 Ciffe High St. Lewes, BN1 2AN		