




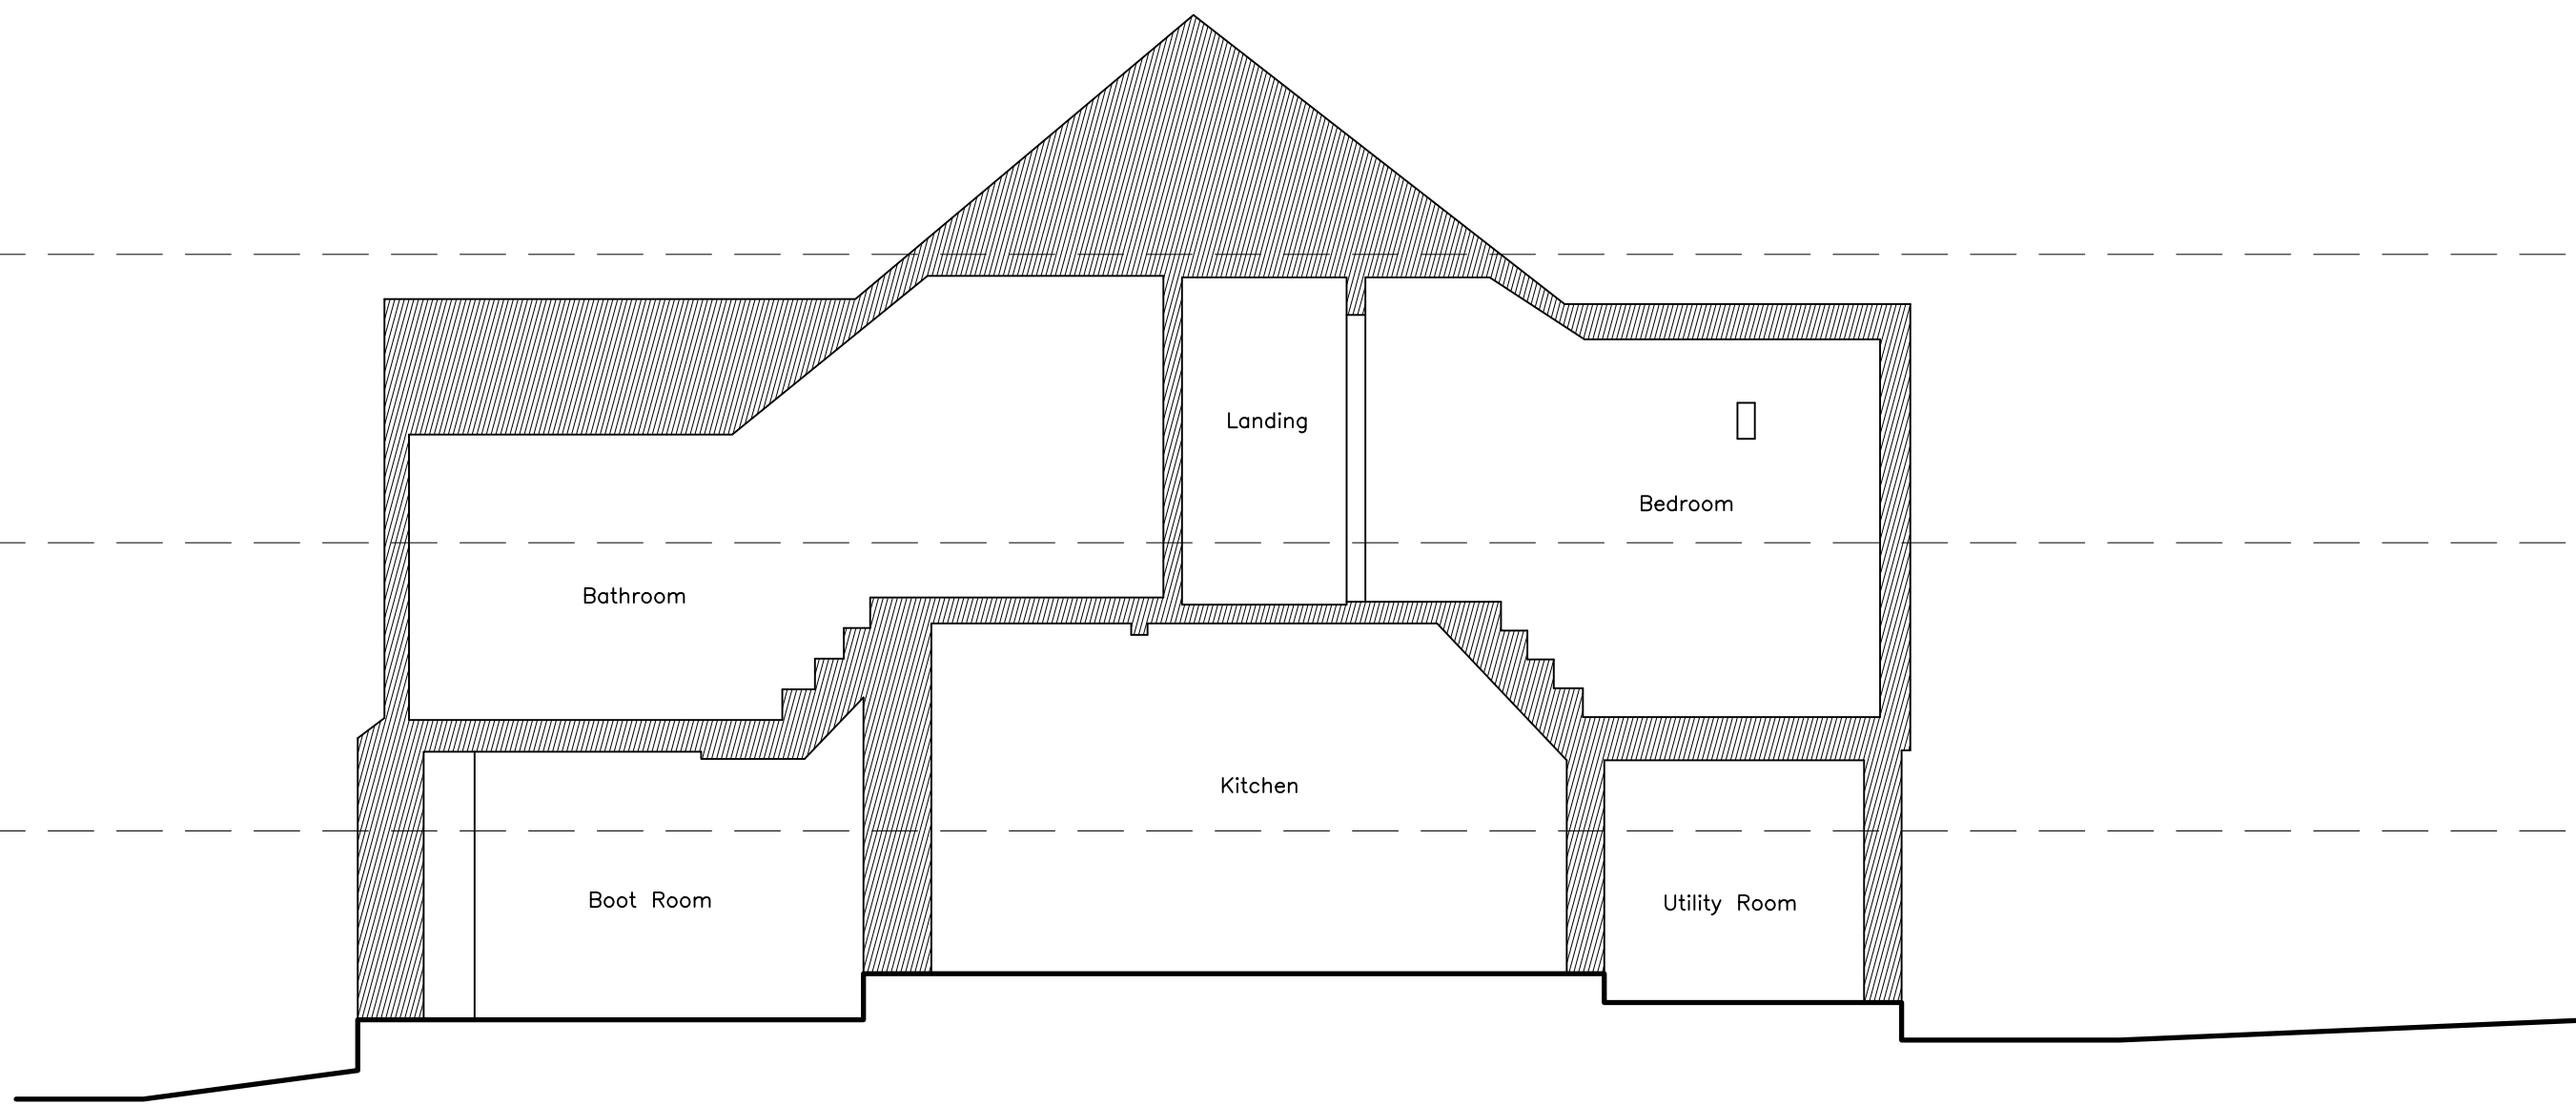



Section B-B 1:50

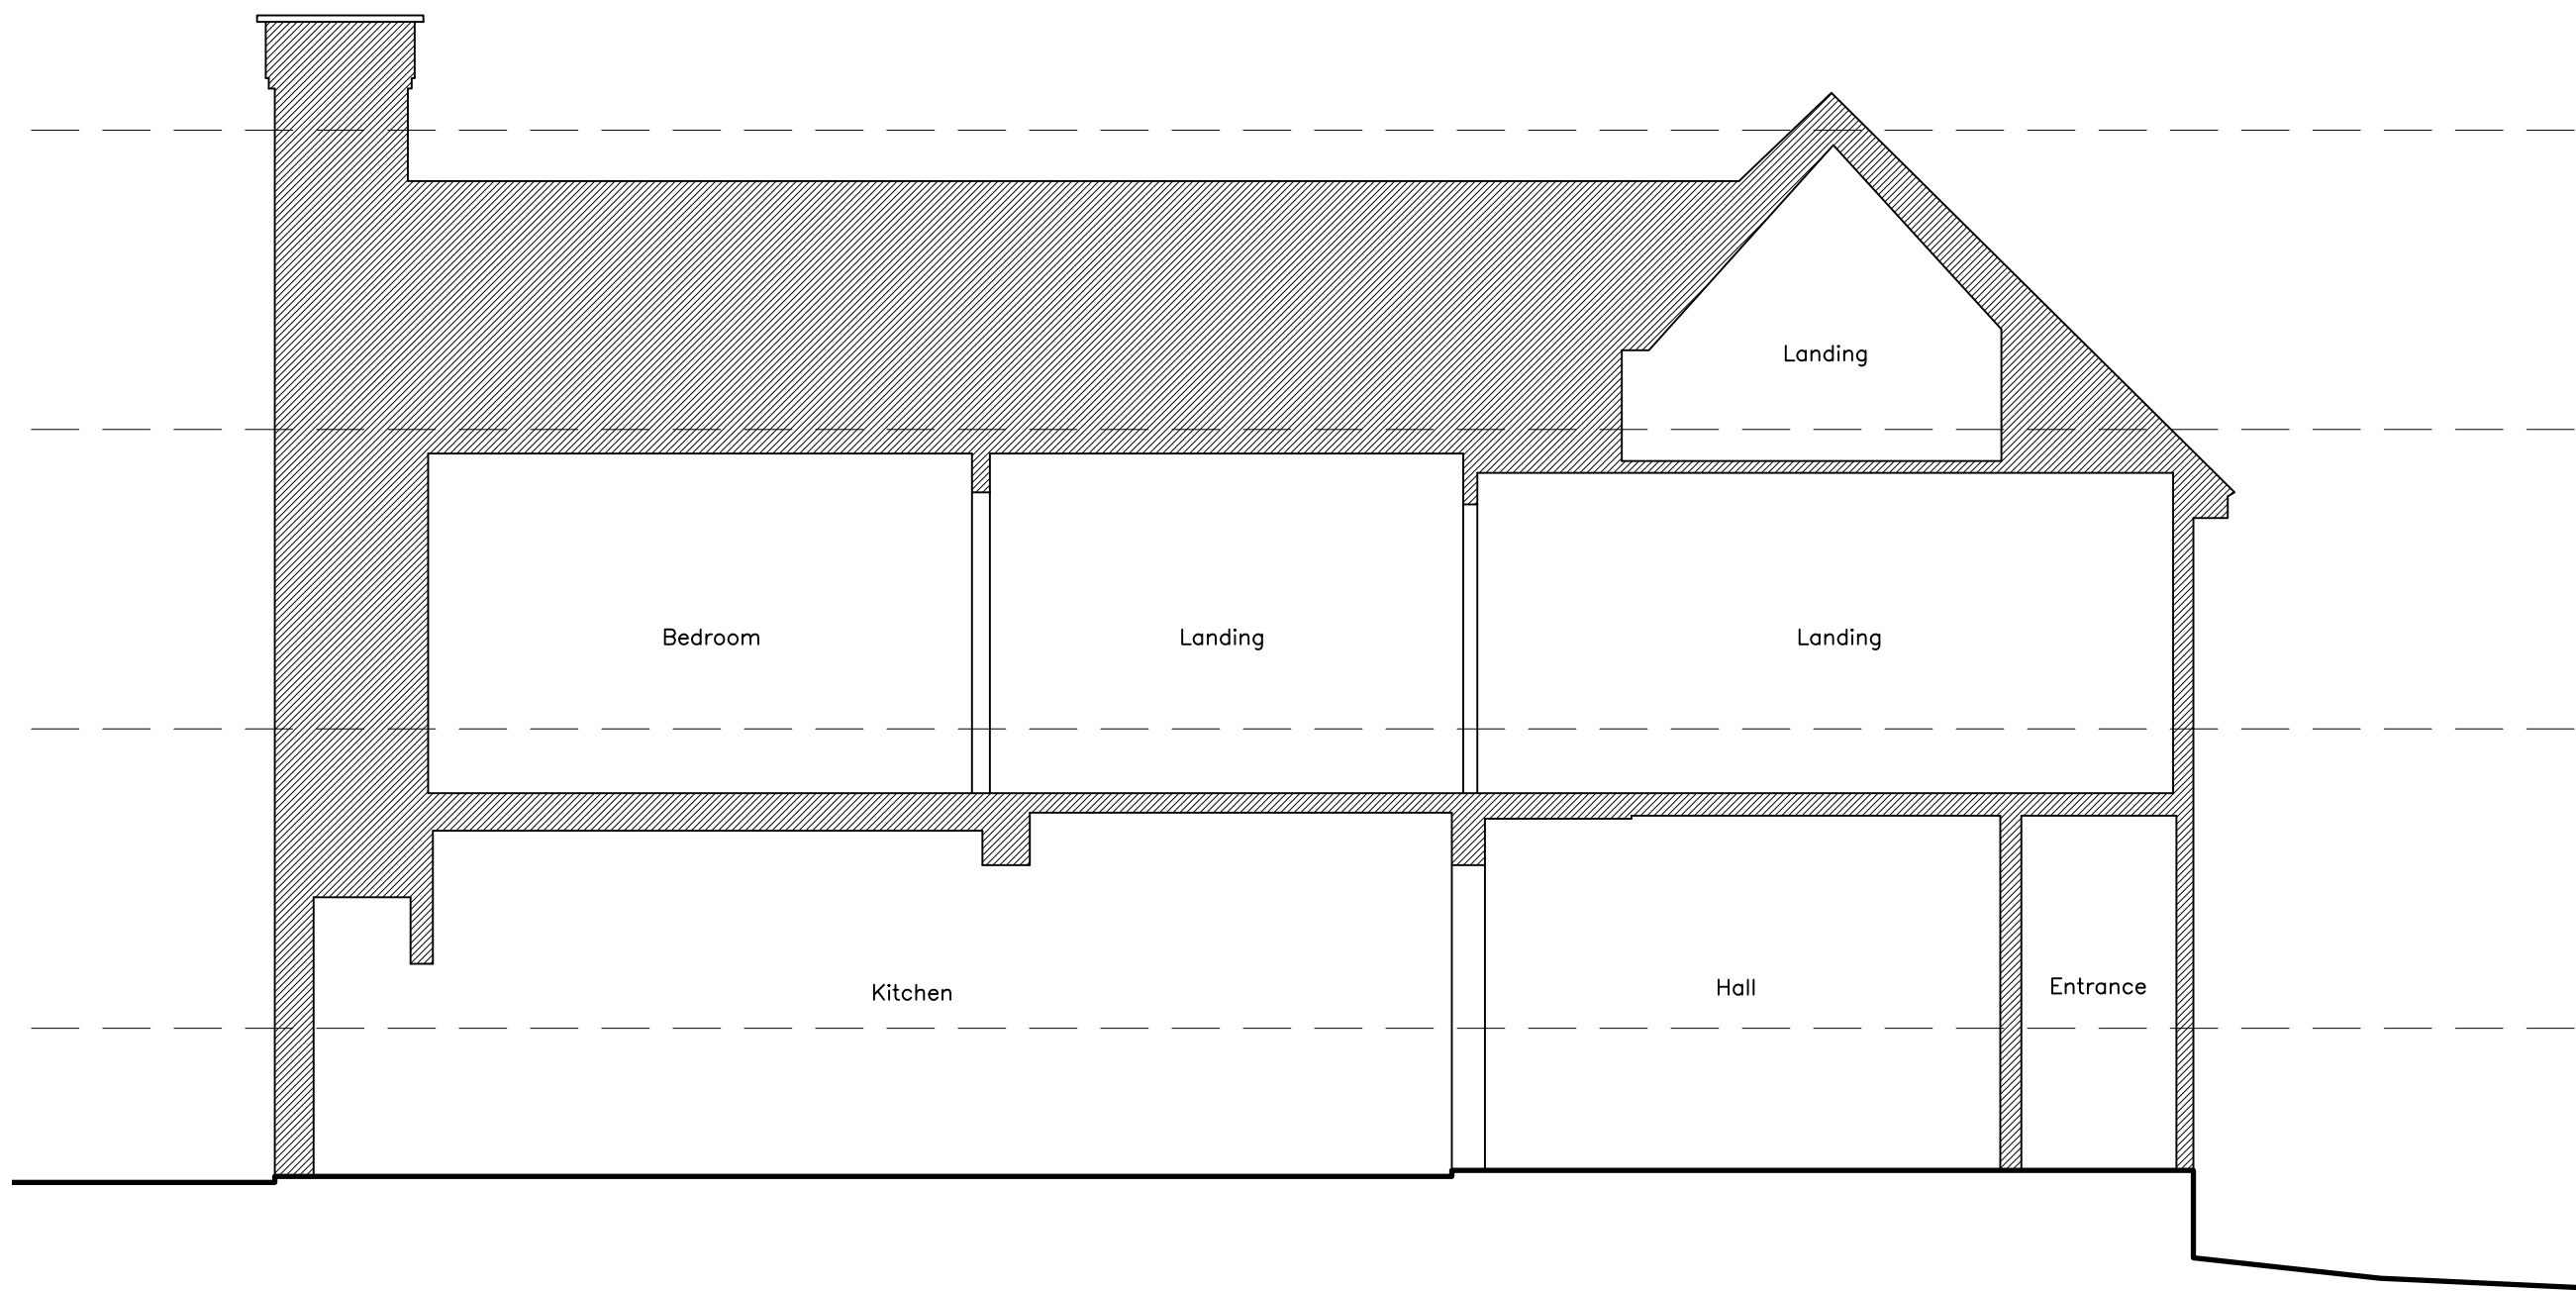


Section A-A 1:50

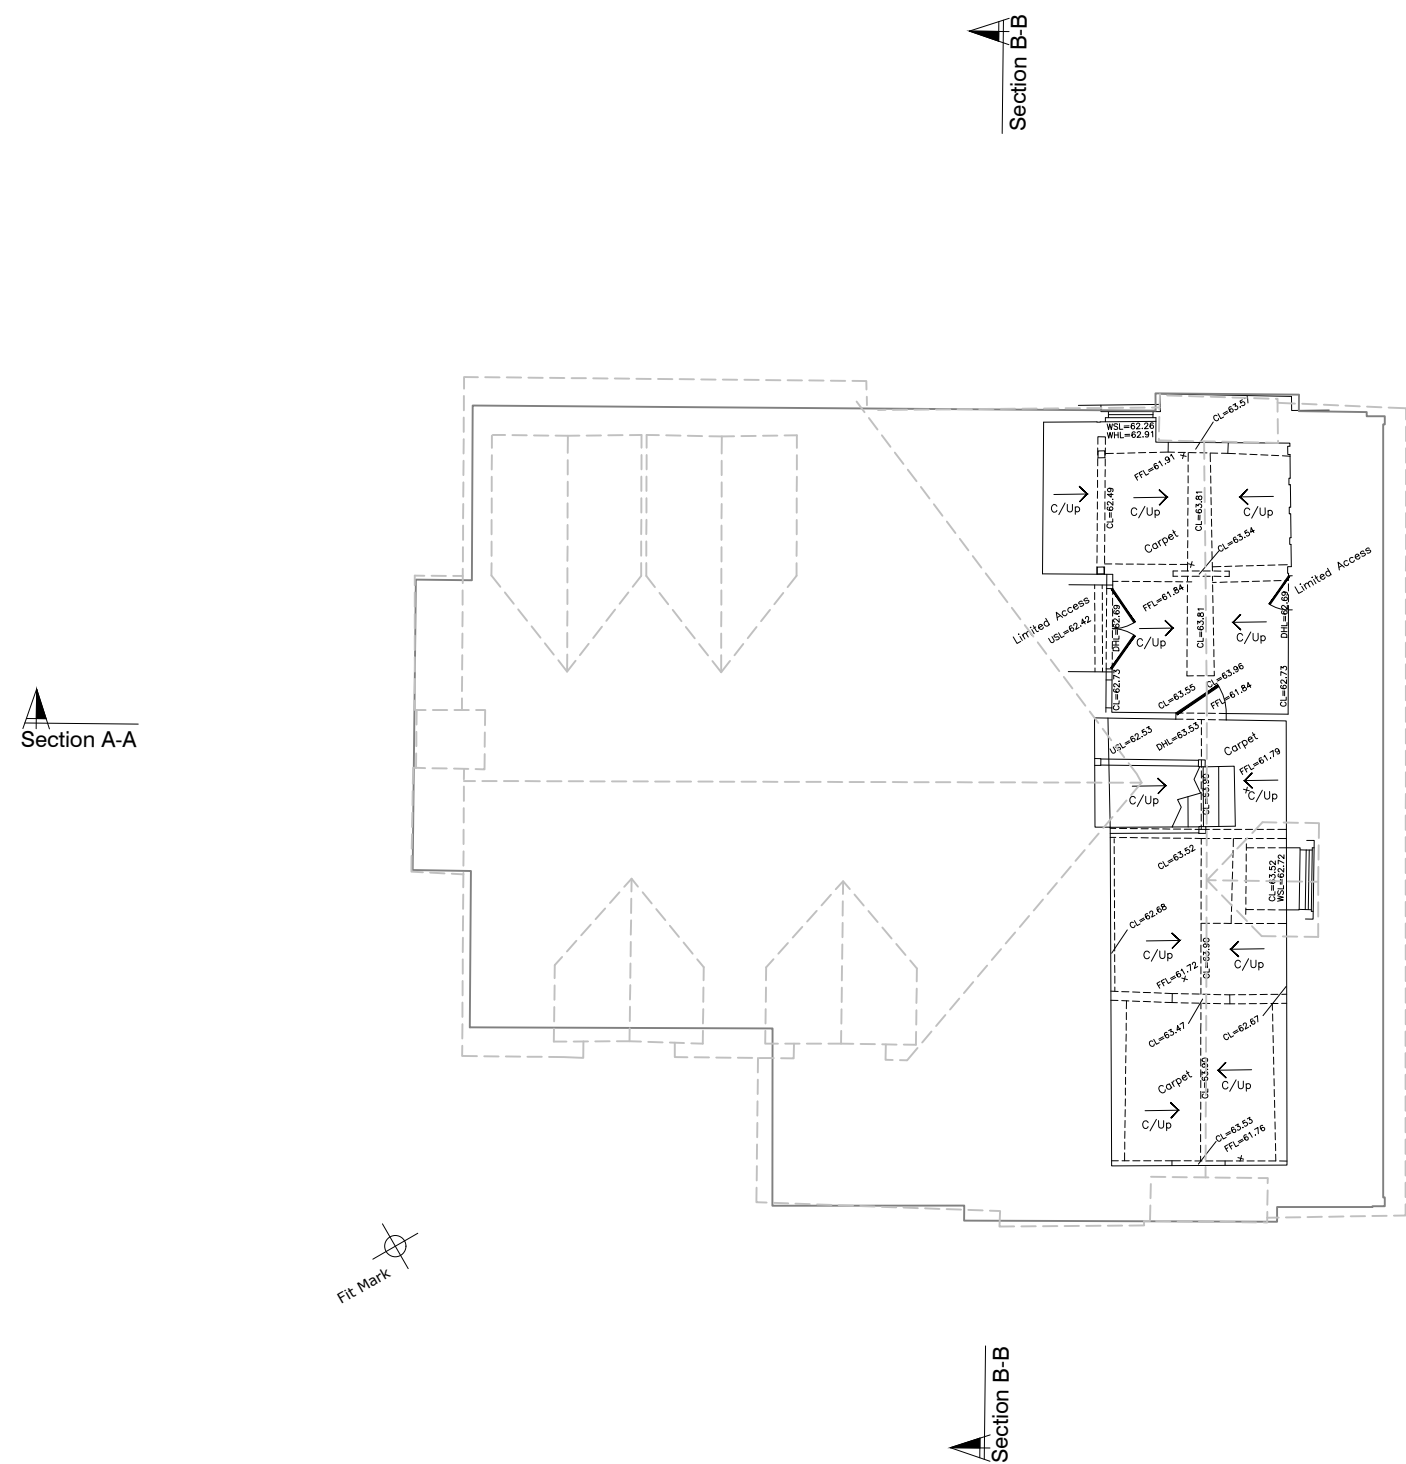


Second Floor Plan 1:50

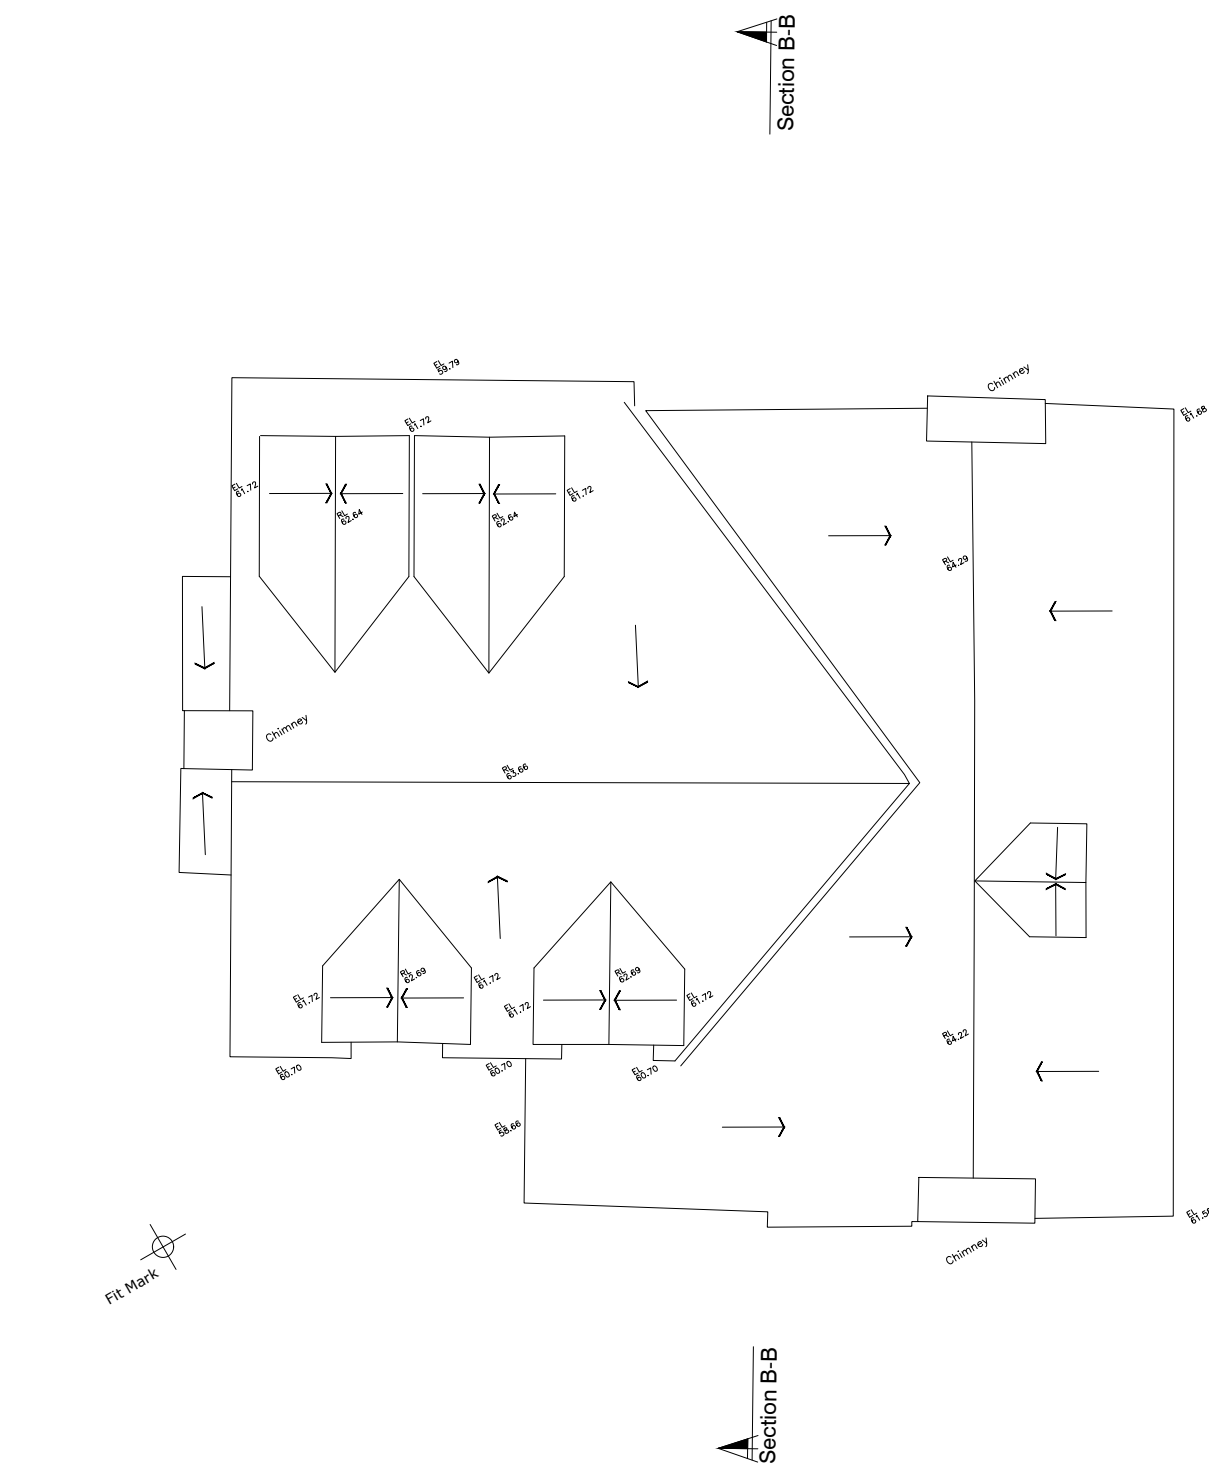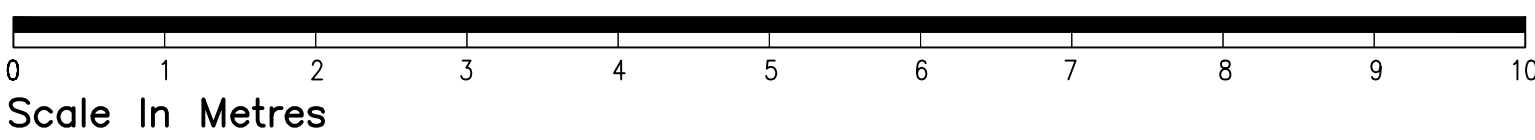

Roof Plan 1:100

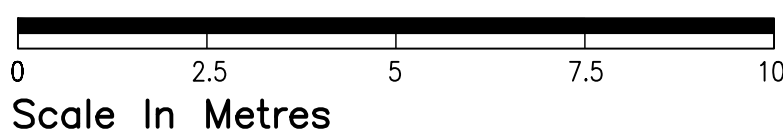

Location plan 1:1250

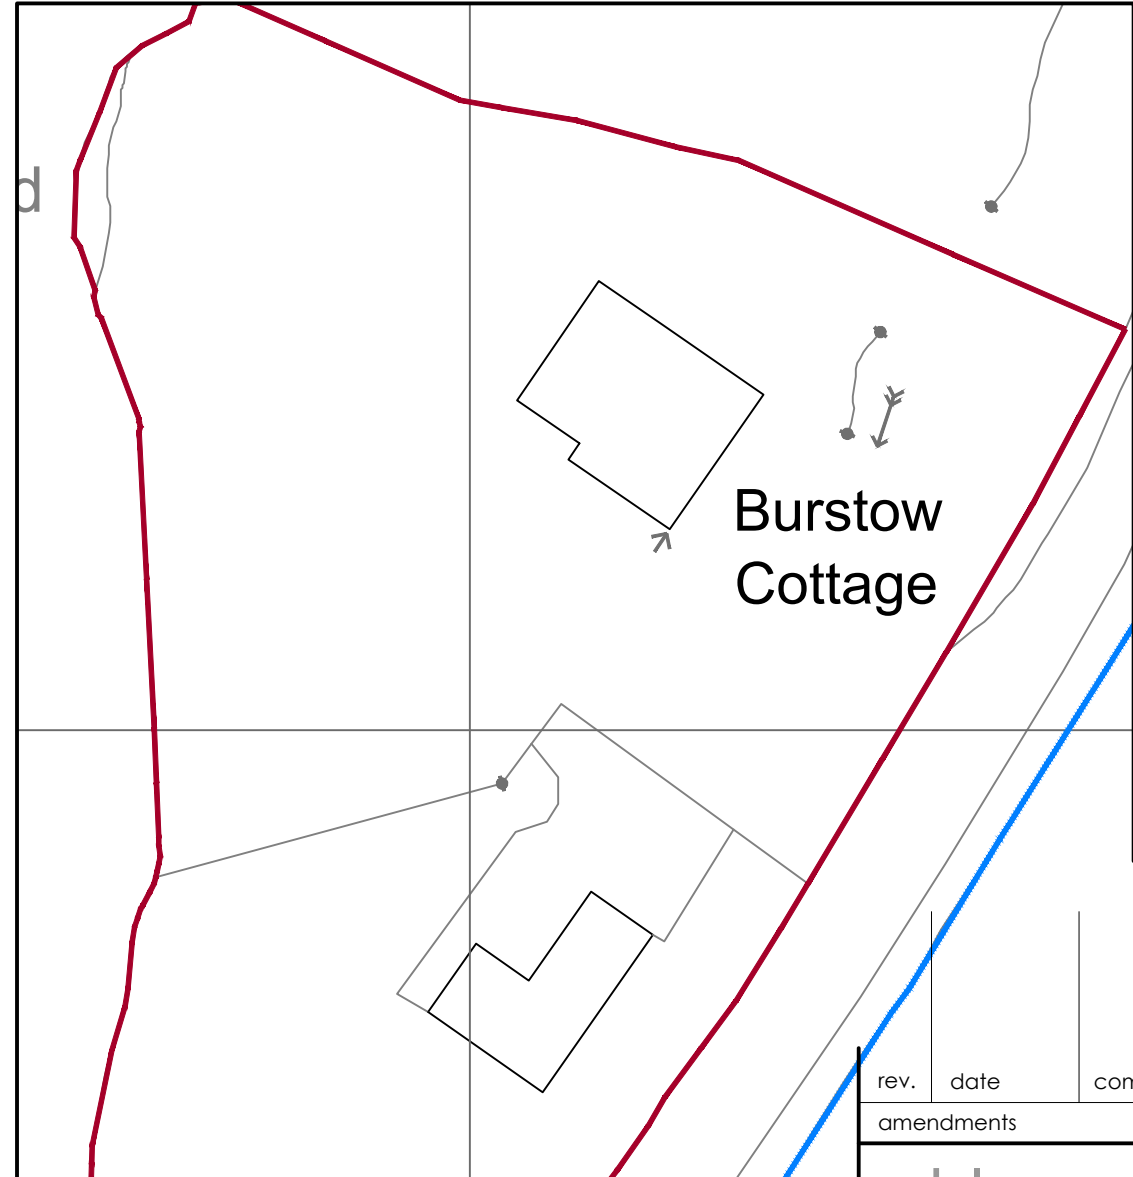

Block plan 1:500



rev.	date	comment
amendments		
klaarchitects		
client	Mr & Mrs E. Finley	
job	Burstow Cottage Hammingden Lane Highbrook, Ardingly RH17 6SR	
drawing number	273.EXG.02	
drawing title	Existing second floor plan, roof plan and section	
date	scale/original sheet size	RIBA work stage
Oct. '23	1:50@A1	1
Do not scale off drawing. Check all dimensions on site before all work is commenced. All goods materials workmanship to conform with current building regulations BS5 and COTPS. © Copyright KLA Architects Ltd.		
KLA architects limited 57 Penland Road Haywards Heath West Sussex RH16 1PZ		
telephone 07712 649 562 email kla.architects@gmail.com www.klaarchitects.co.uk		
Company No. 6338521 Registered Office 33 Ciffe High St., Lewes, BN7 2AH		