



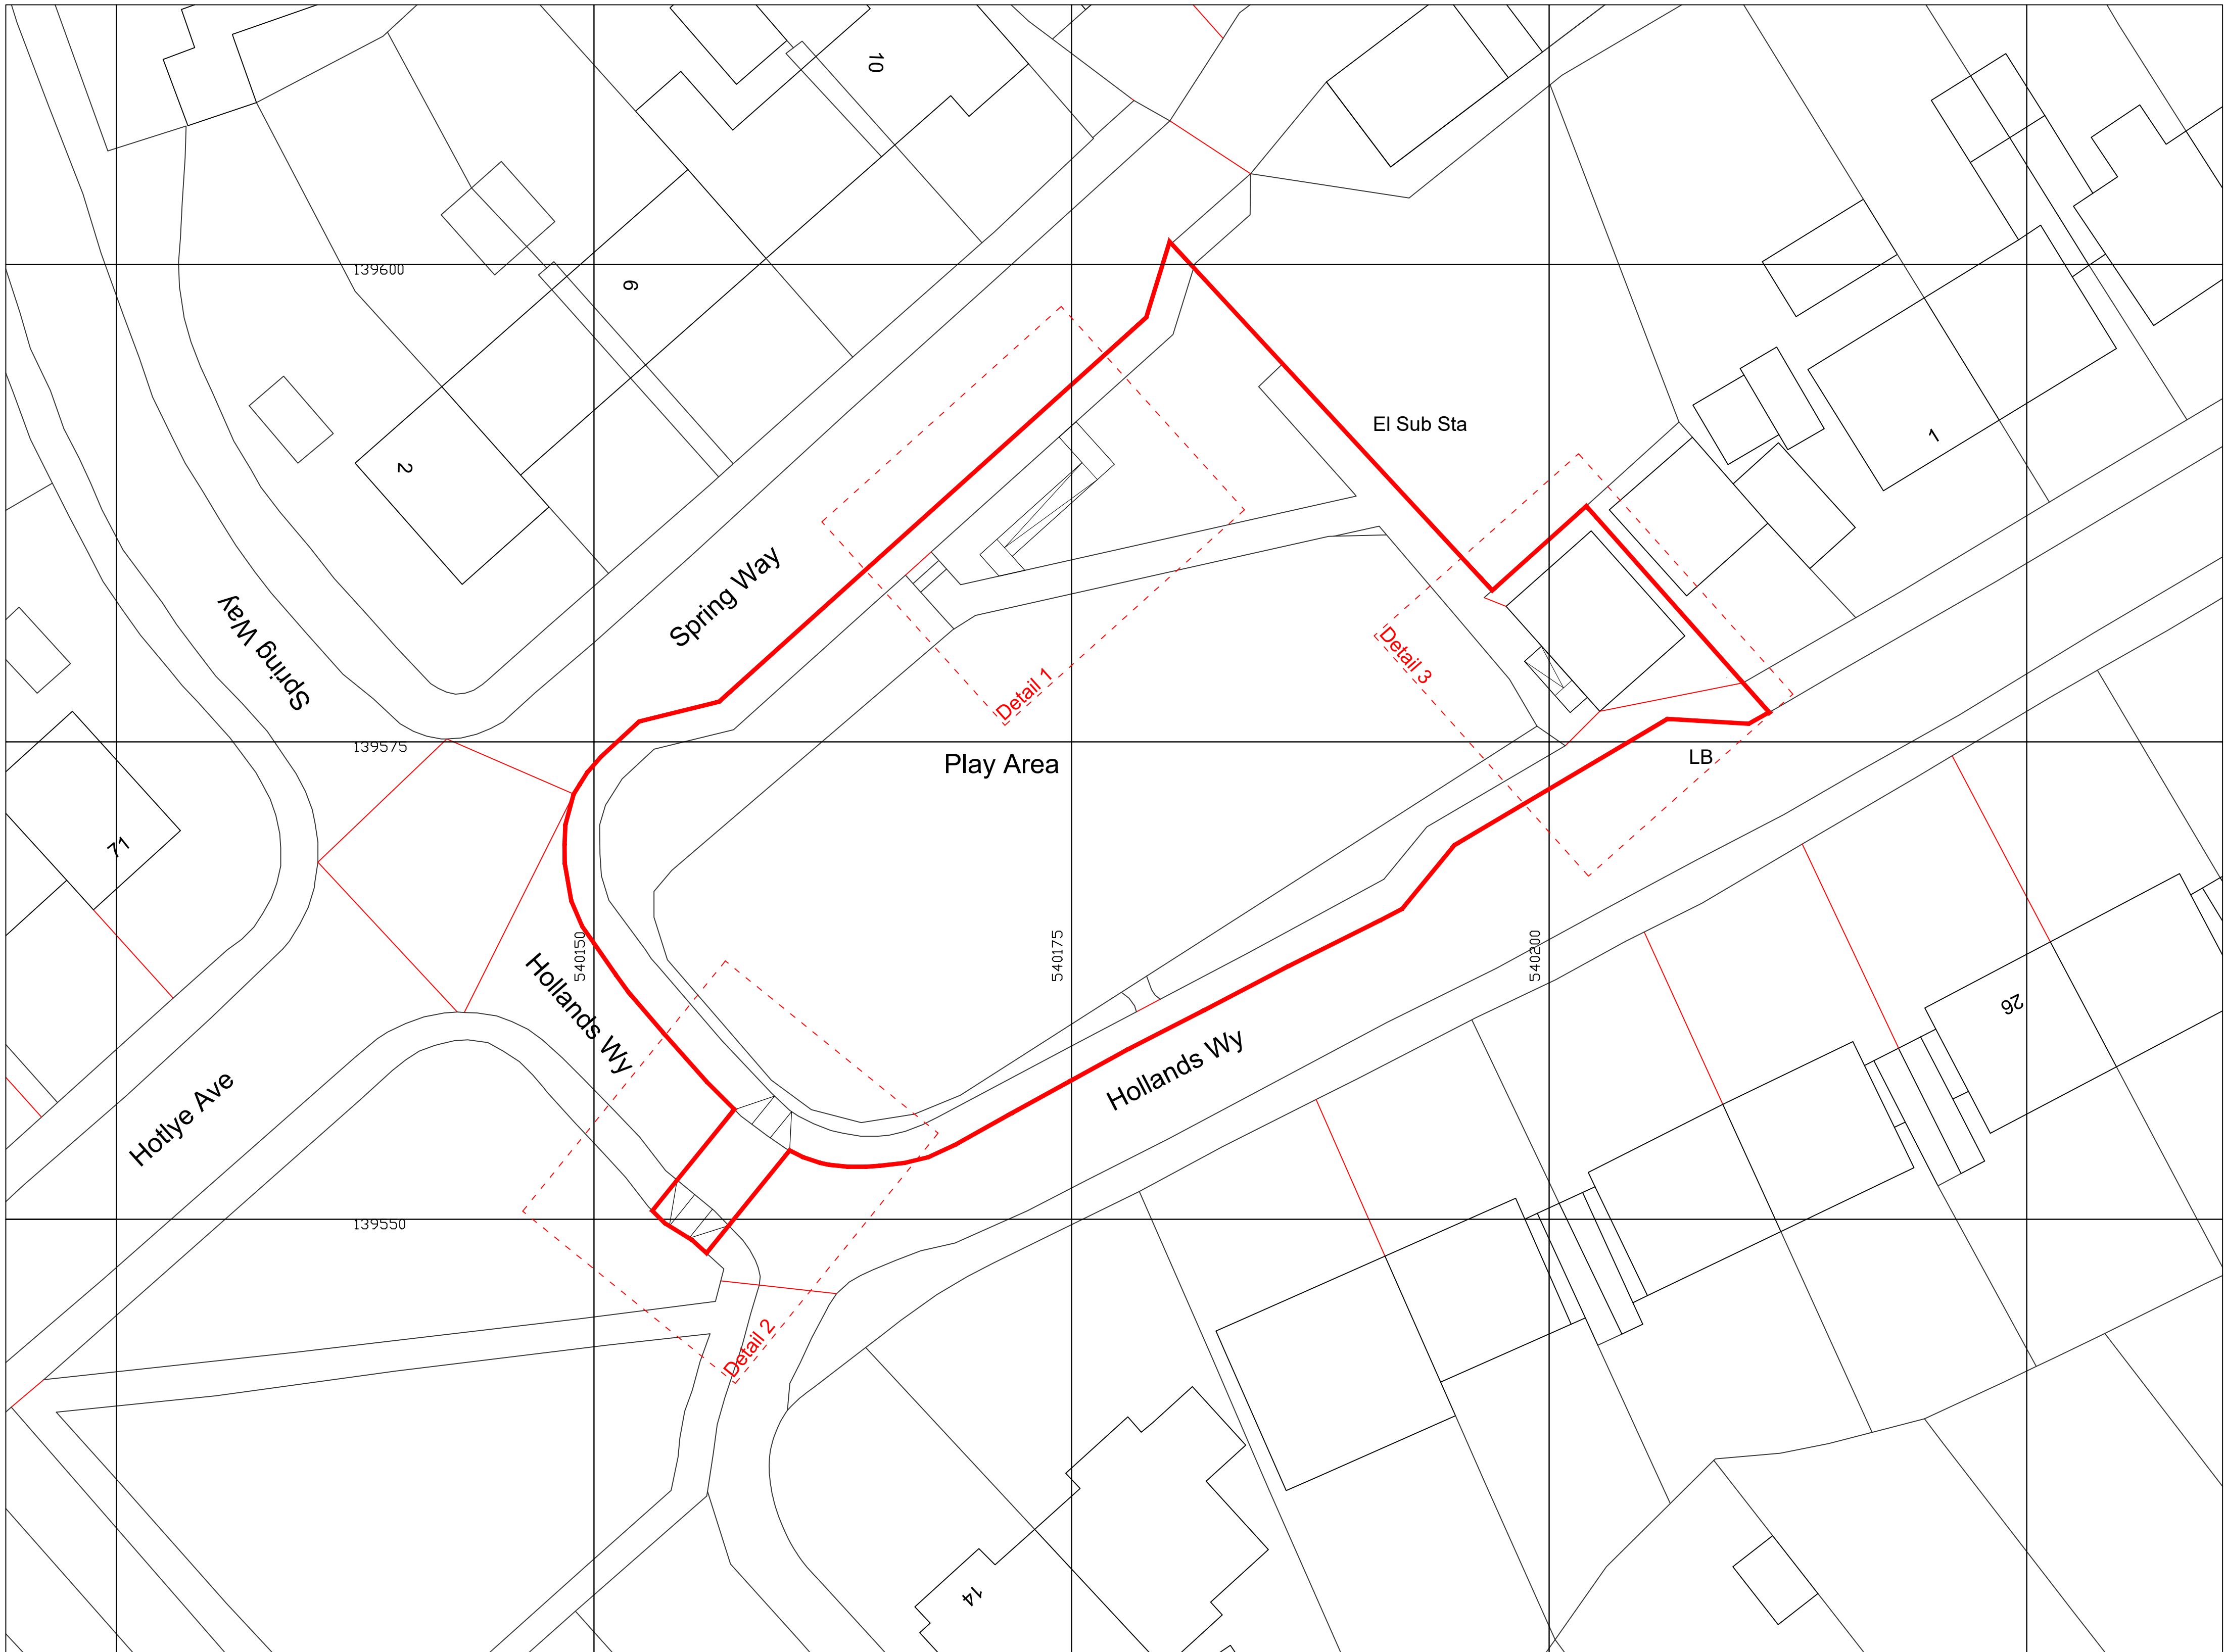

Rev	Date	Revision Details	Dr	Ch
-----	------	------------------	----	----

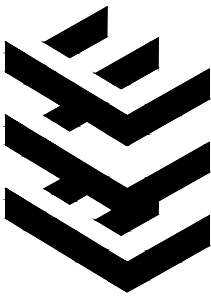

London: 76 Great Suffolk Street
London, SE1 0BL
T 0207 928 2773 E london@ecearchitecture.com
Sussex: 64 - 68 Brighton Road, Worthing
West Sussex, BN11 2EN
T 01903 248777 E sussex@ecearchitecture.com
Bristol: Westworks, Beacon Tower
Colston Street, Bristol, BS1 4XE
T 0117 214 1101 E bristol@ecewestworks.com
ECE Architecture
www.ecearchitecture.com

Client's Name

CLARION

Job Title

Stone Quarry

Drawing Title

Site Plan

Scale

1:200 @ A1 / 1:400 @ A3



Drawn

PP

Checked

SH

Date

11.11.24

Job No

P2200

Drawing No

001

Rev

-

Status

APPROVAL