




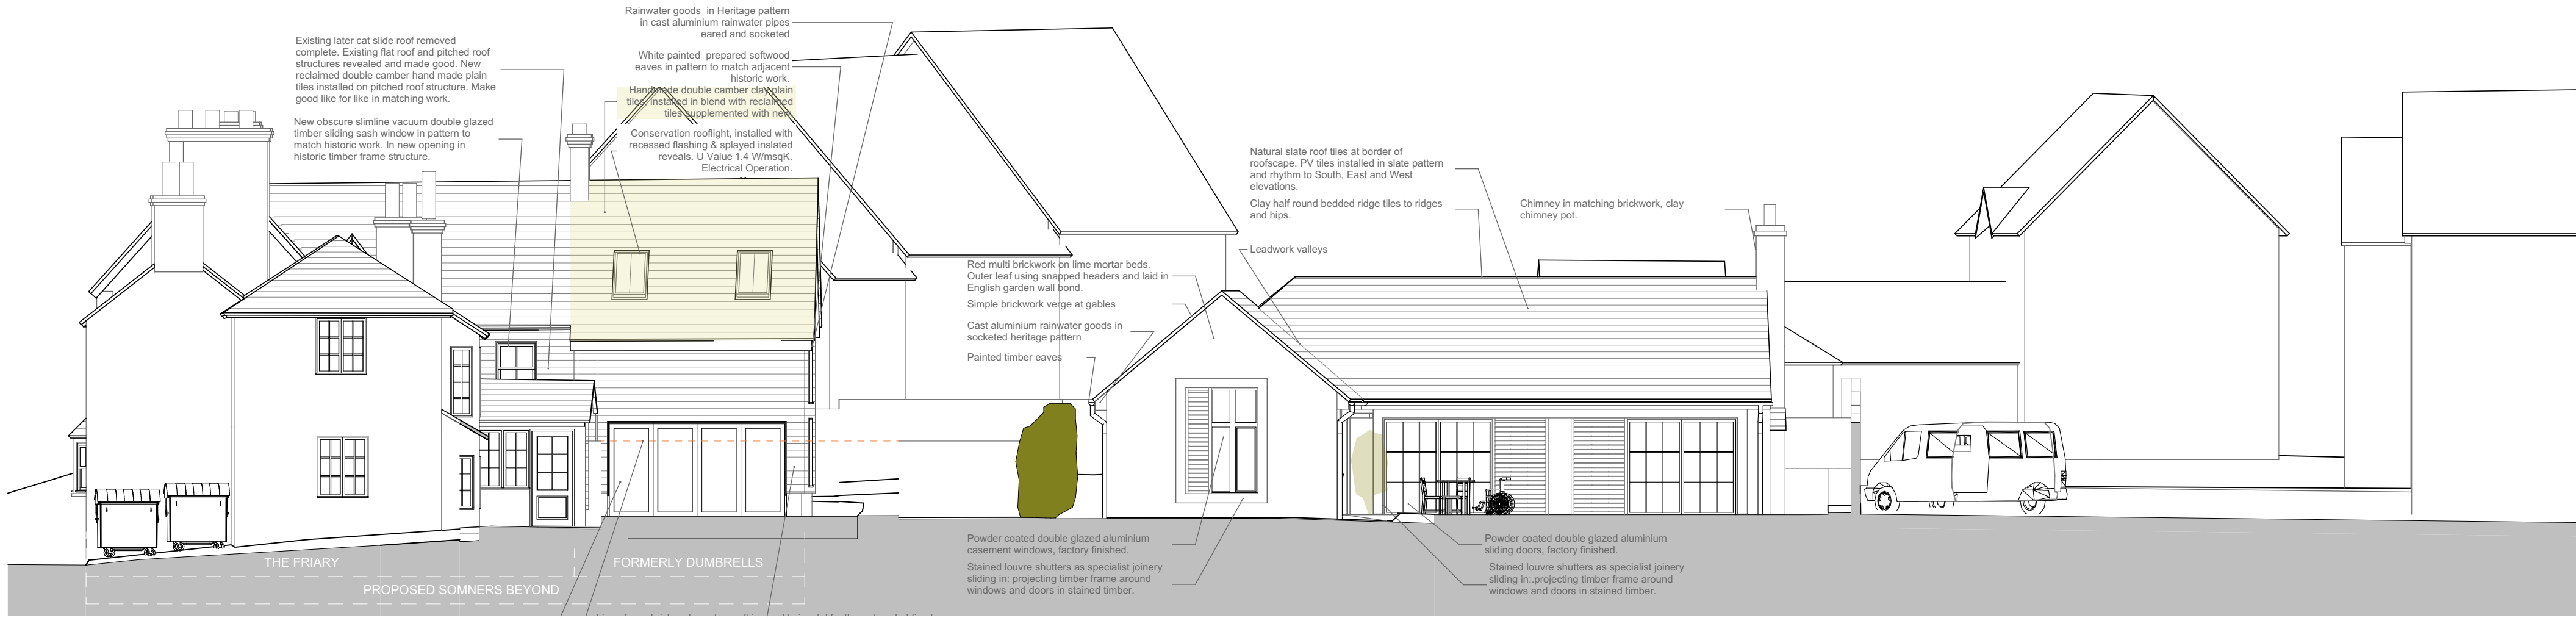

E-3 South Elevation

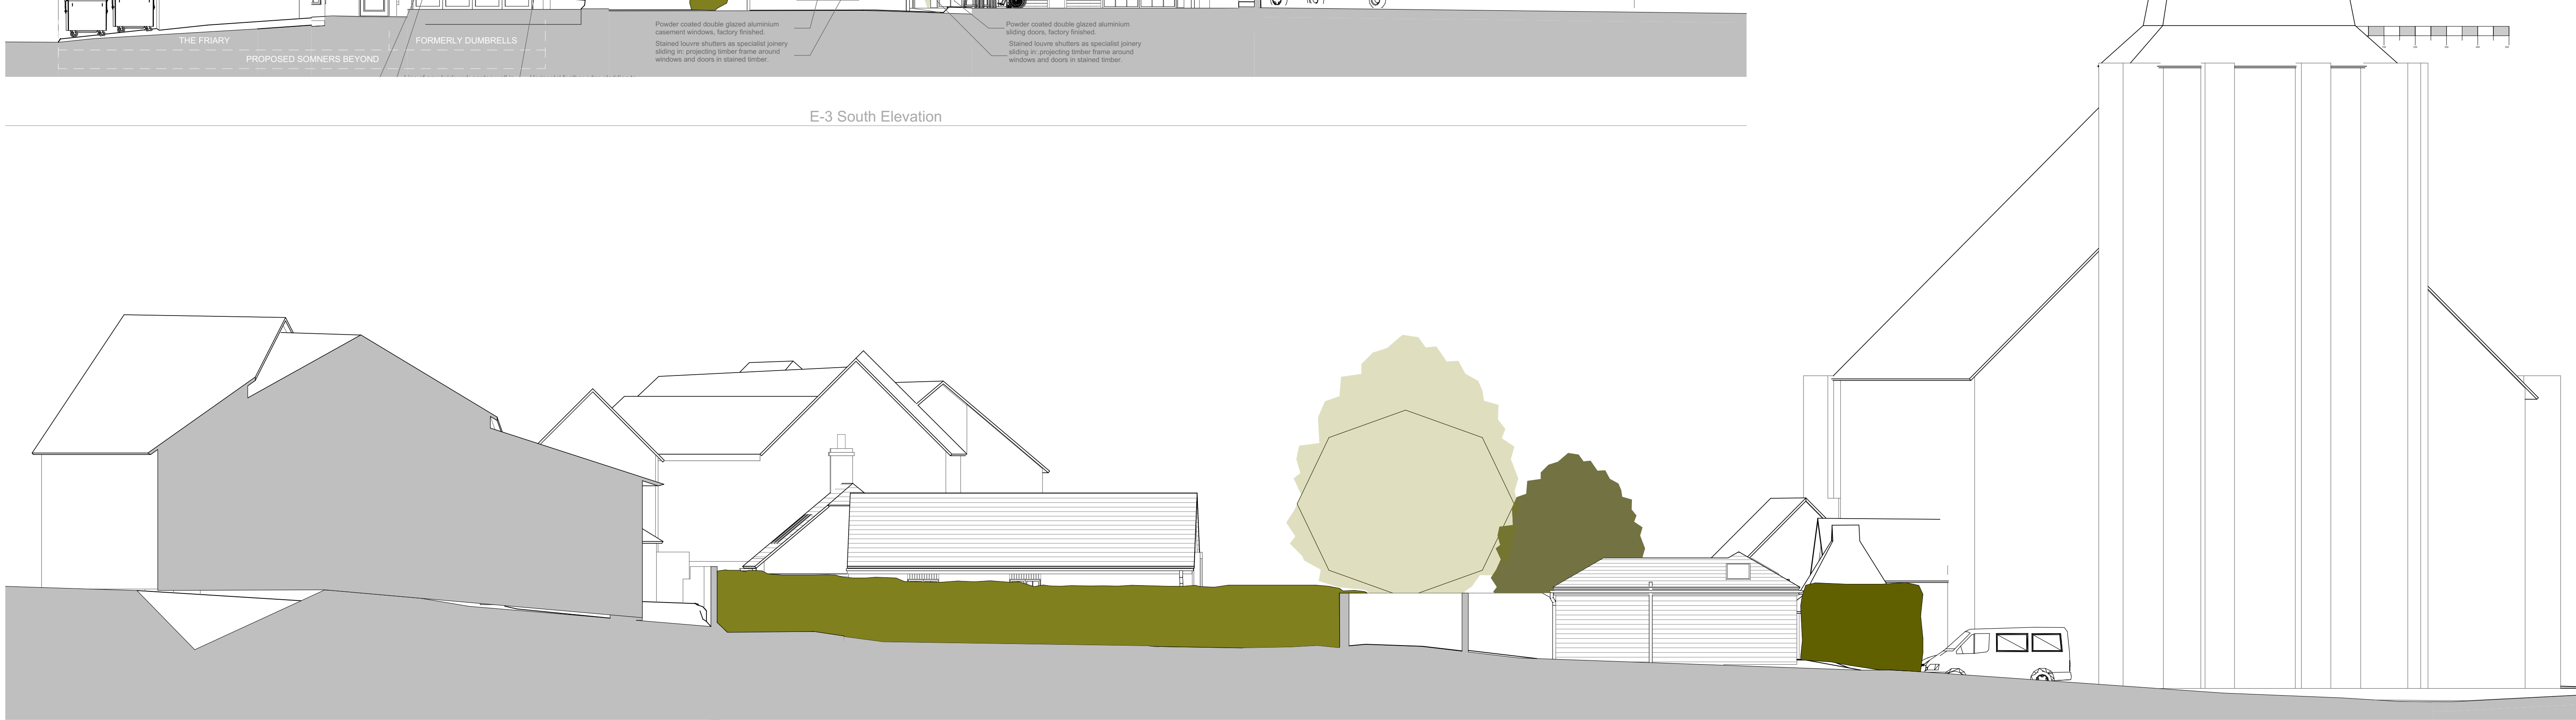

E-28 Contextual West Elevation as Viewed from Somners

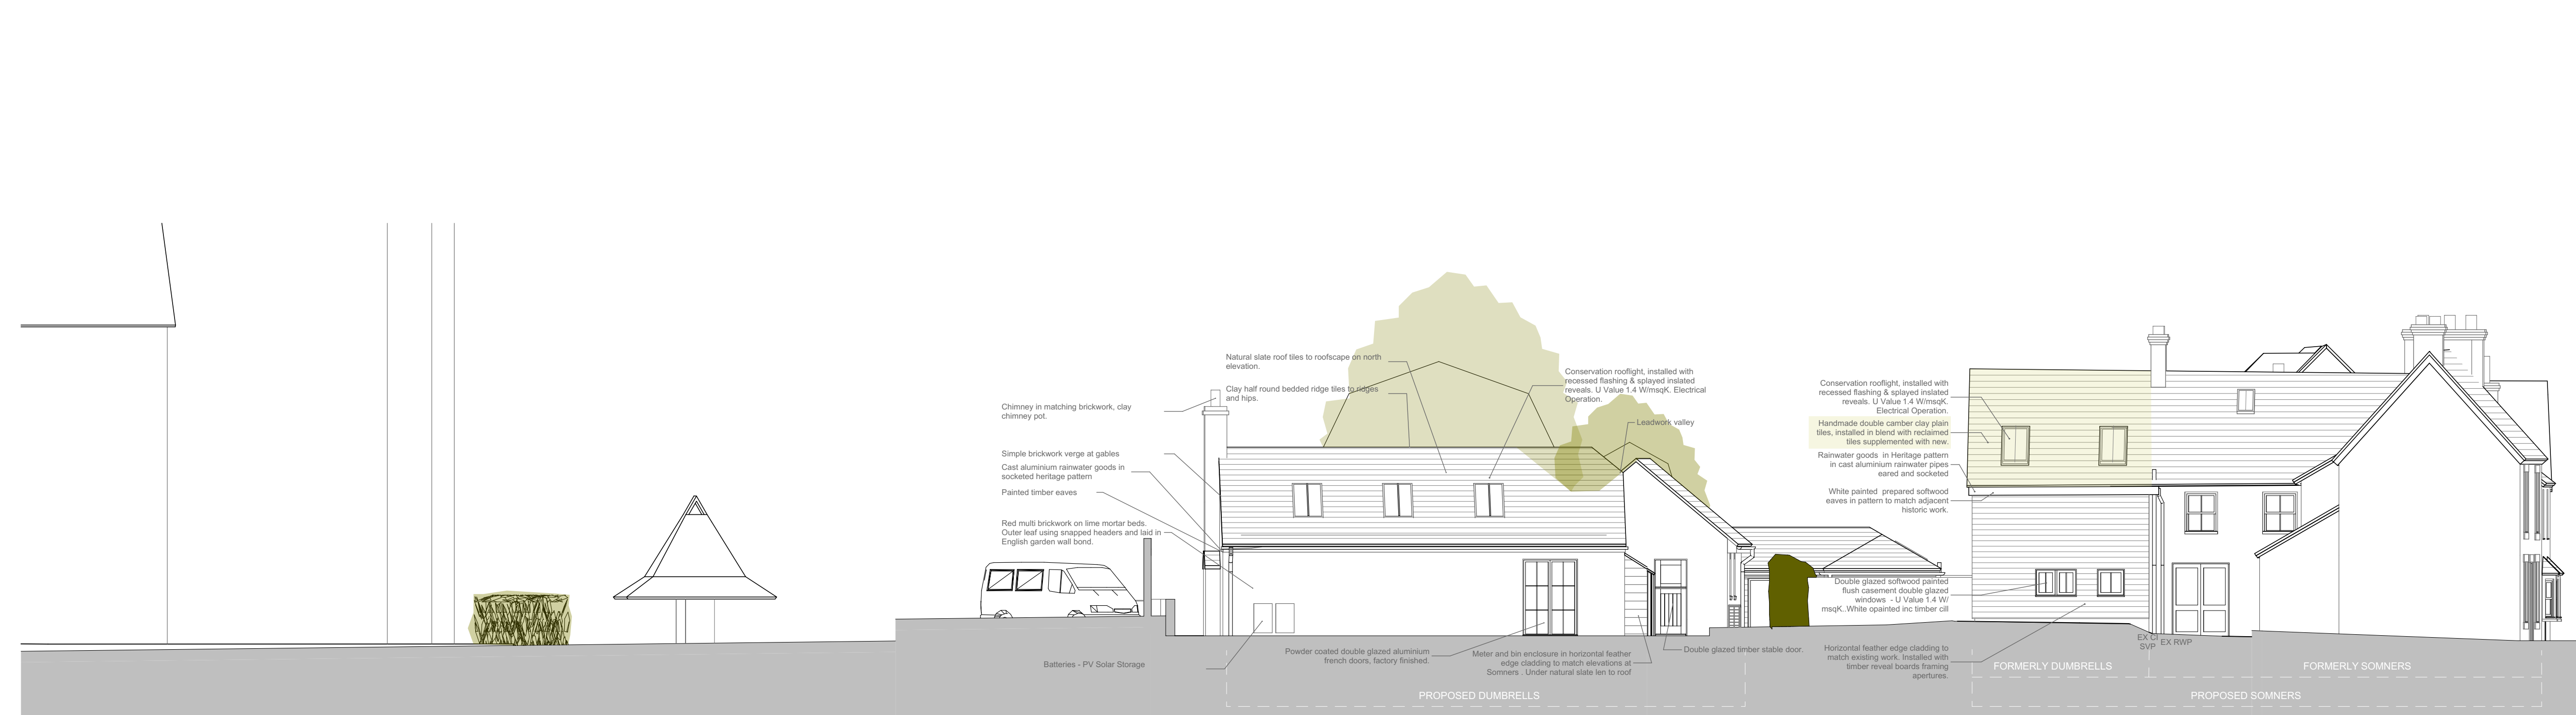

E-2 North Elevation

Notes

Do not scale off this drawing except for planning purposes
Check all dimensions on site before any work commences
All goods, materials and workmanship must conform to current building regulations, british standards and codes of practice.
Copyright of this drawing is to be retained by Ecotecture Ltd and must not be reproduced without written consent from the practice.

Drawing to be printed A1

PLANNING

Rev/D	Transmitted By	Trans mitted Set Date	Layout Comment

ecotecture

ECOLOGICAL ARCHITECTURE

01444 416745 info@ecotecture.co.uk
www.ecotecture.co.uk

31 Sussex Road Haywards Heath
West Sussex RH16 4DZ
Client: David Thackeray

Address: Dumbrells
Church Platt
Cuckfield
RH17 5LA

Description: Dumbrells Contextual Elevations

Scale: 1:100 Date: Oct '24
Drawn: CH Checked: JS
Drawing No: 805 /58b PL