


E-26 Contextual South Elevation

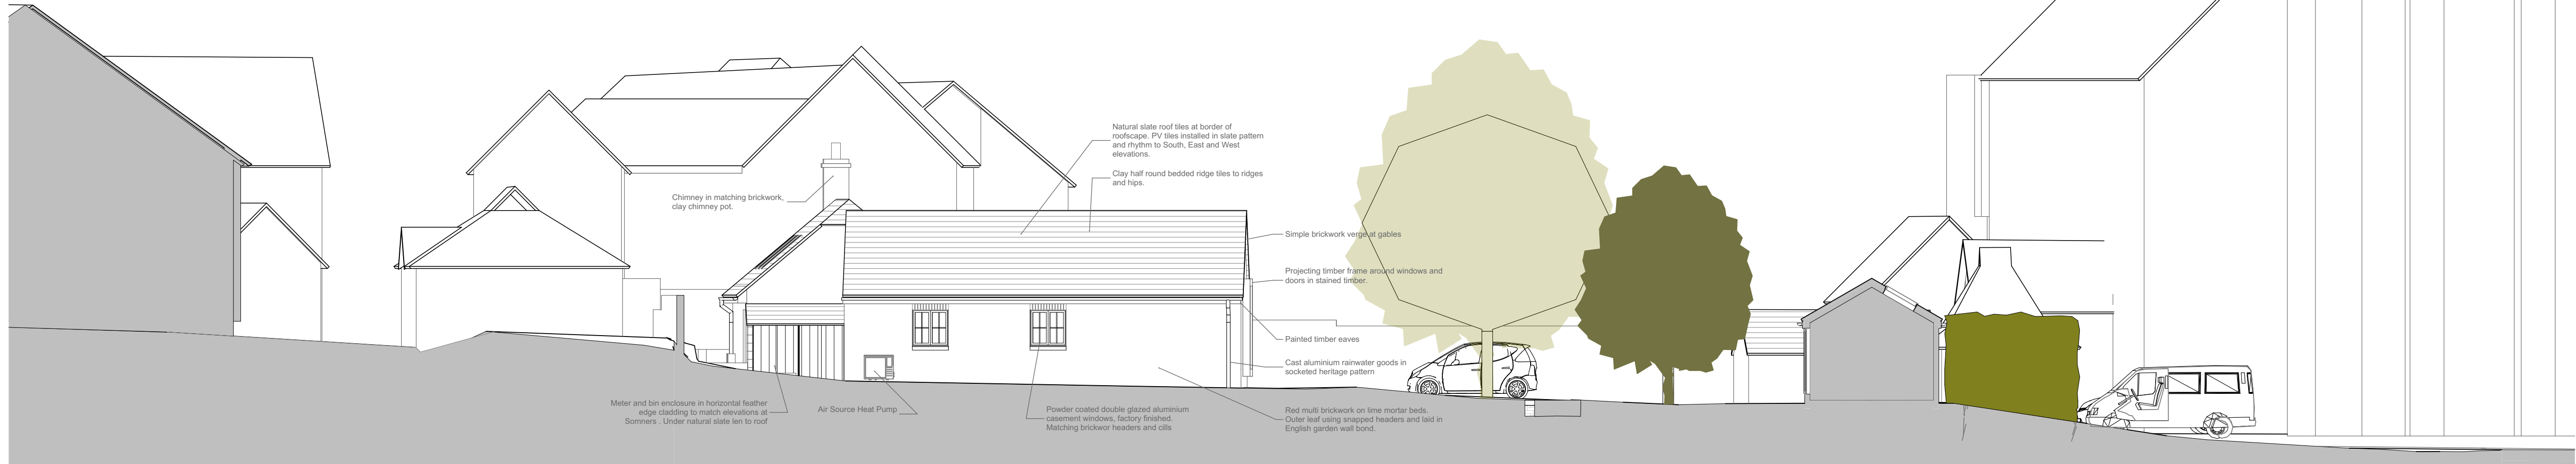

E-1 East Elevation



E-4 West Elevation

Notes

Do not scale off this drawing except for planning purposes
Check all dimensions on site before any work commences
All goods, materials and workmanship must conform to current building regulations, british standards and codes of practice.
Copyright of this drawing is to be retained by Ecotecture Ltd and must not be reproduced without written consent from the practice.

Drawing to be printed A1



PLANNING

Rev/D	Transmitted By	Transmitted Date	Layout Comment

ecotecture

ECOLOGICAL ARCHITECTURE

01444 416745 info@ecotecture.co.uk

www.ecotecture.co.uk

31 Sussex Road Haywards Heath

West Sussex RH16 4DZ

Client: David Thackeray

Address: Dumbrells

Church Platt

Cuckfield

RH17 5LA

Description: Dumbrells Contextual Elevations

Scale: 1:100

Date: Oct '24

Drawn: CH

Checked: JS

Drawing No:

805 /59 a PL