



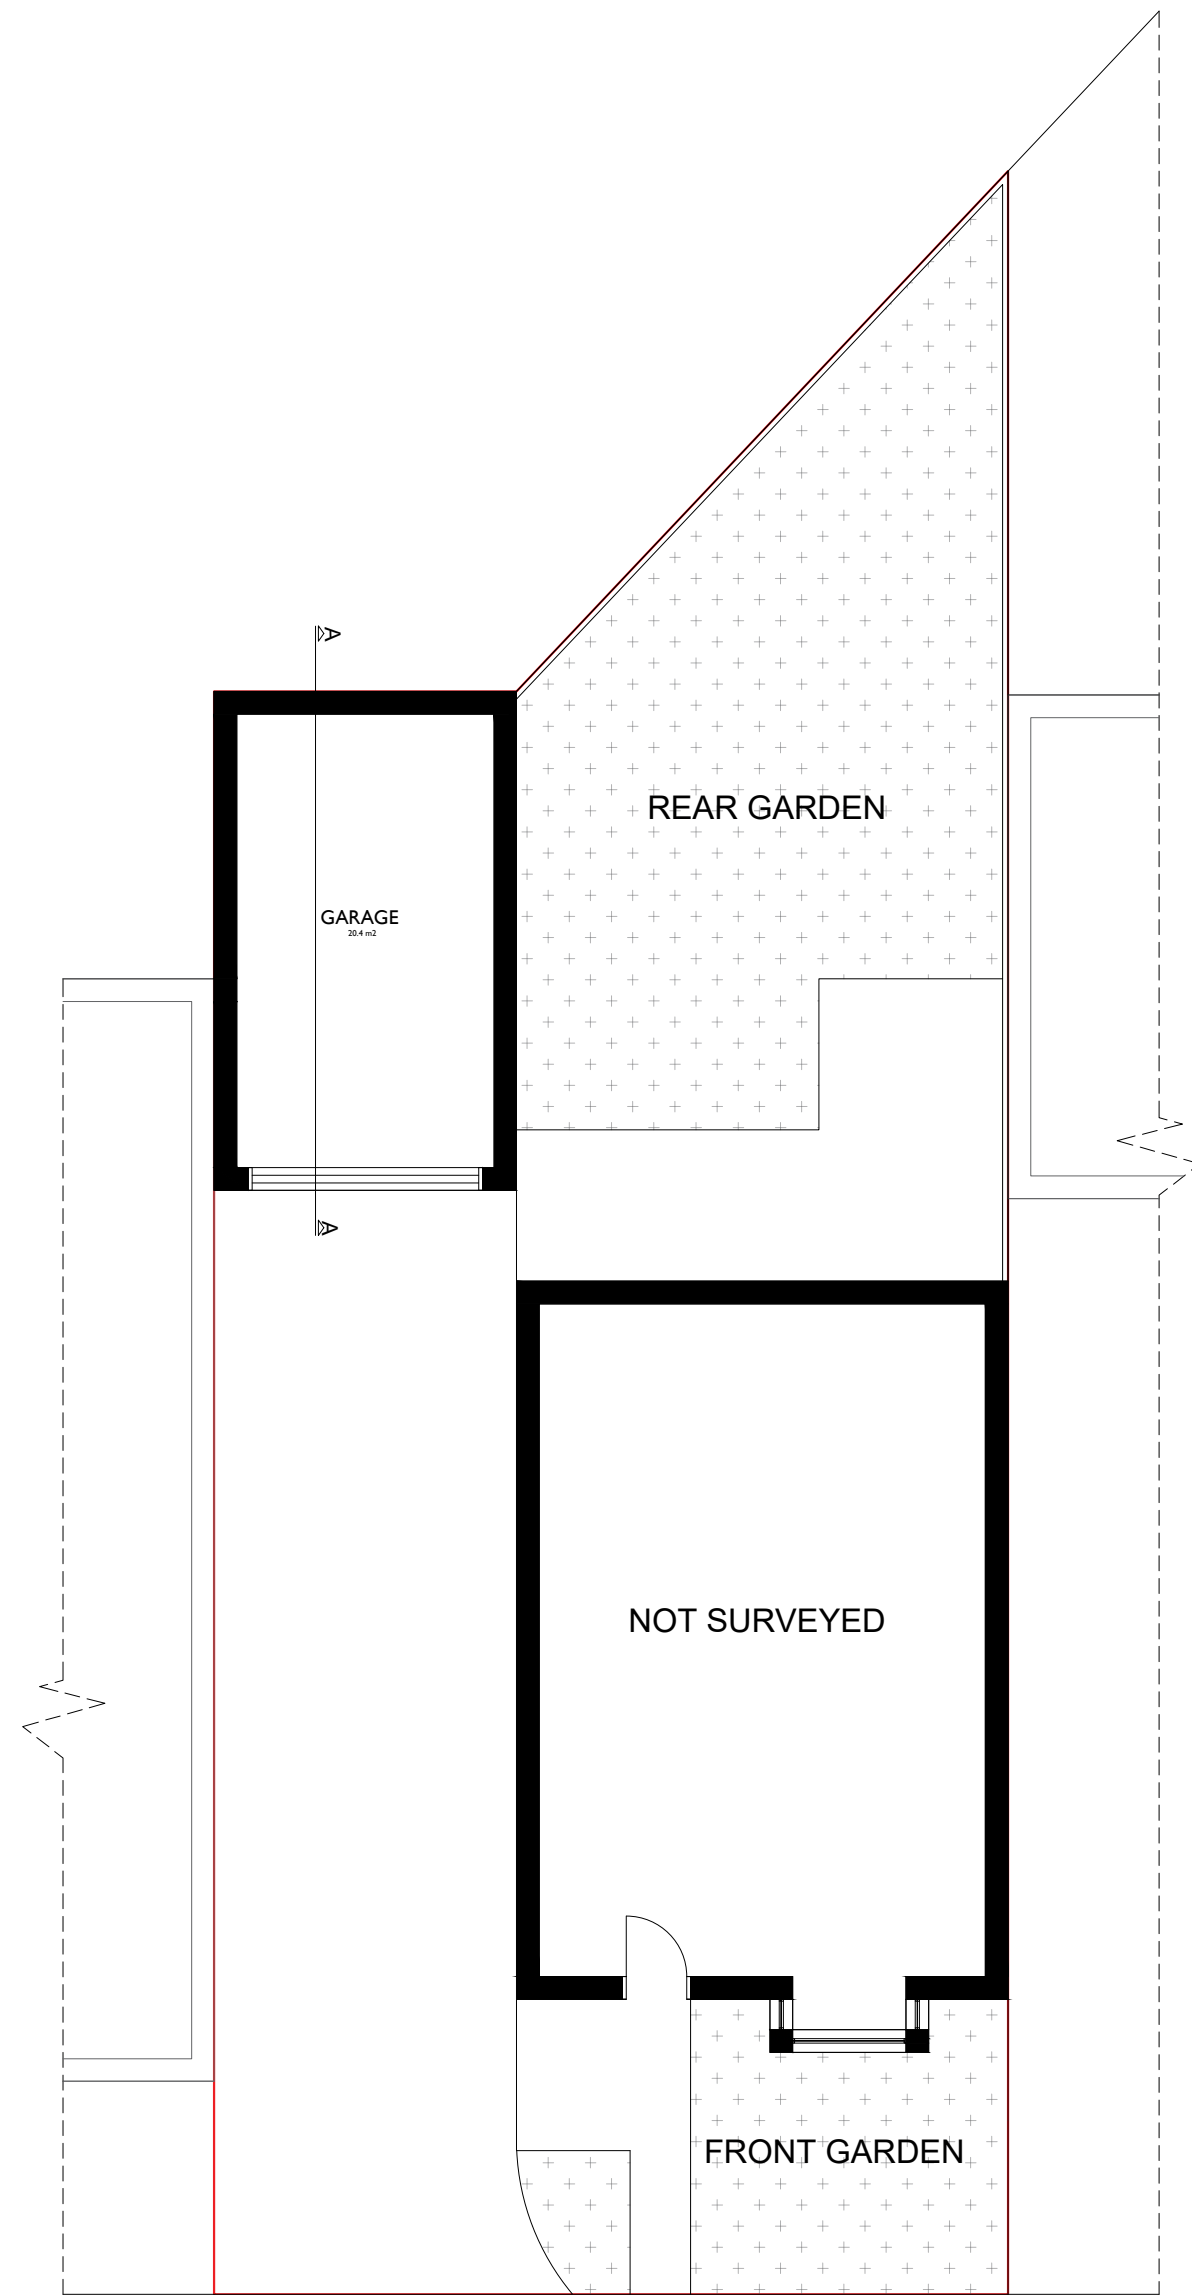

Existing Ground Floor Plan

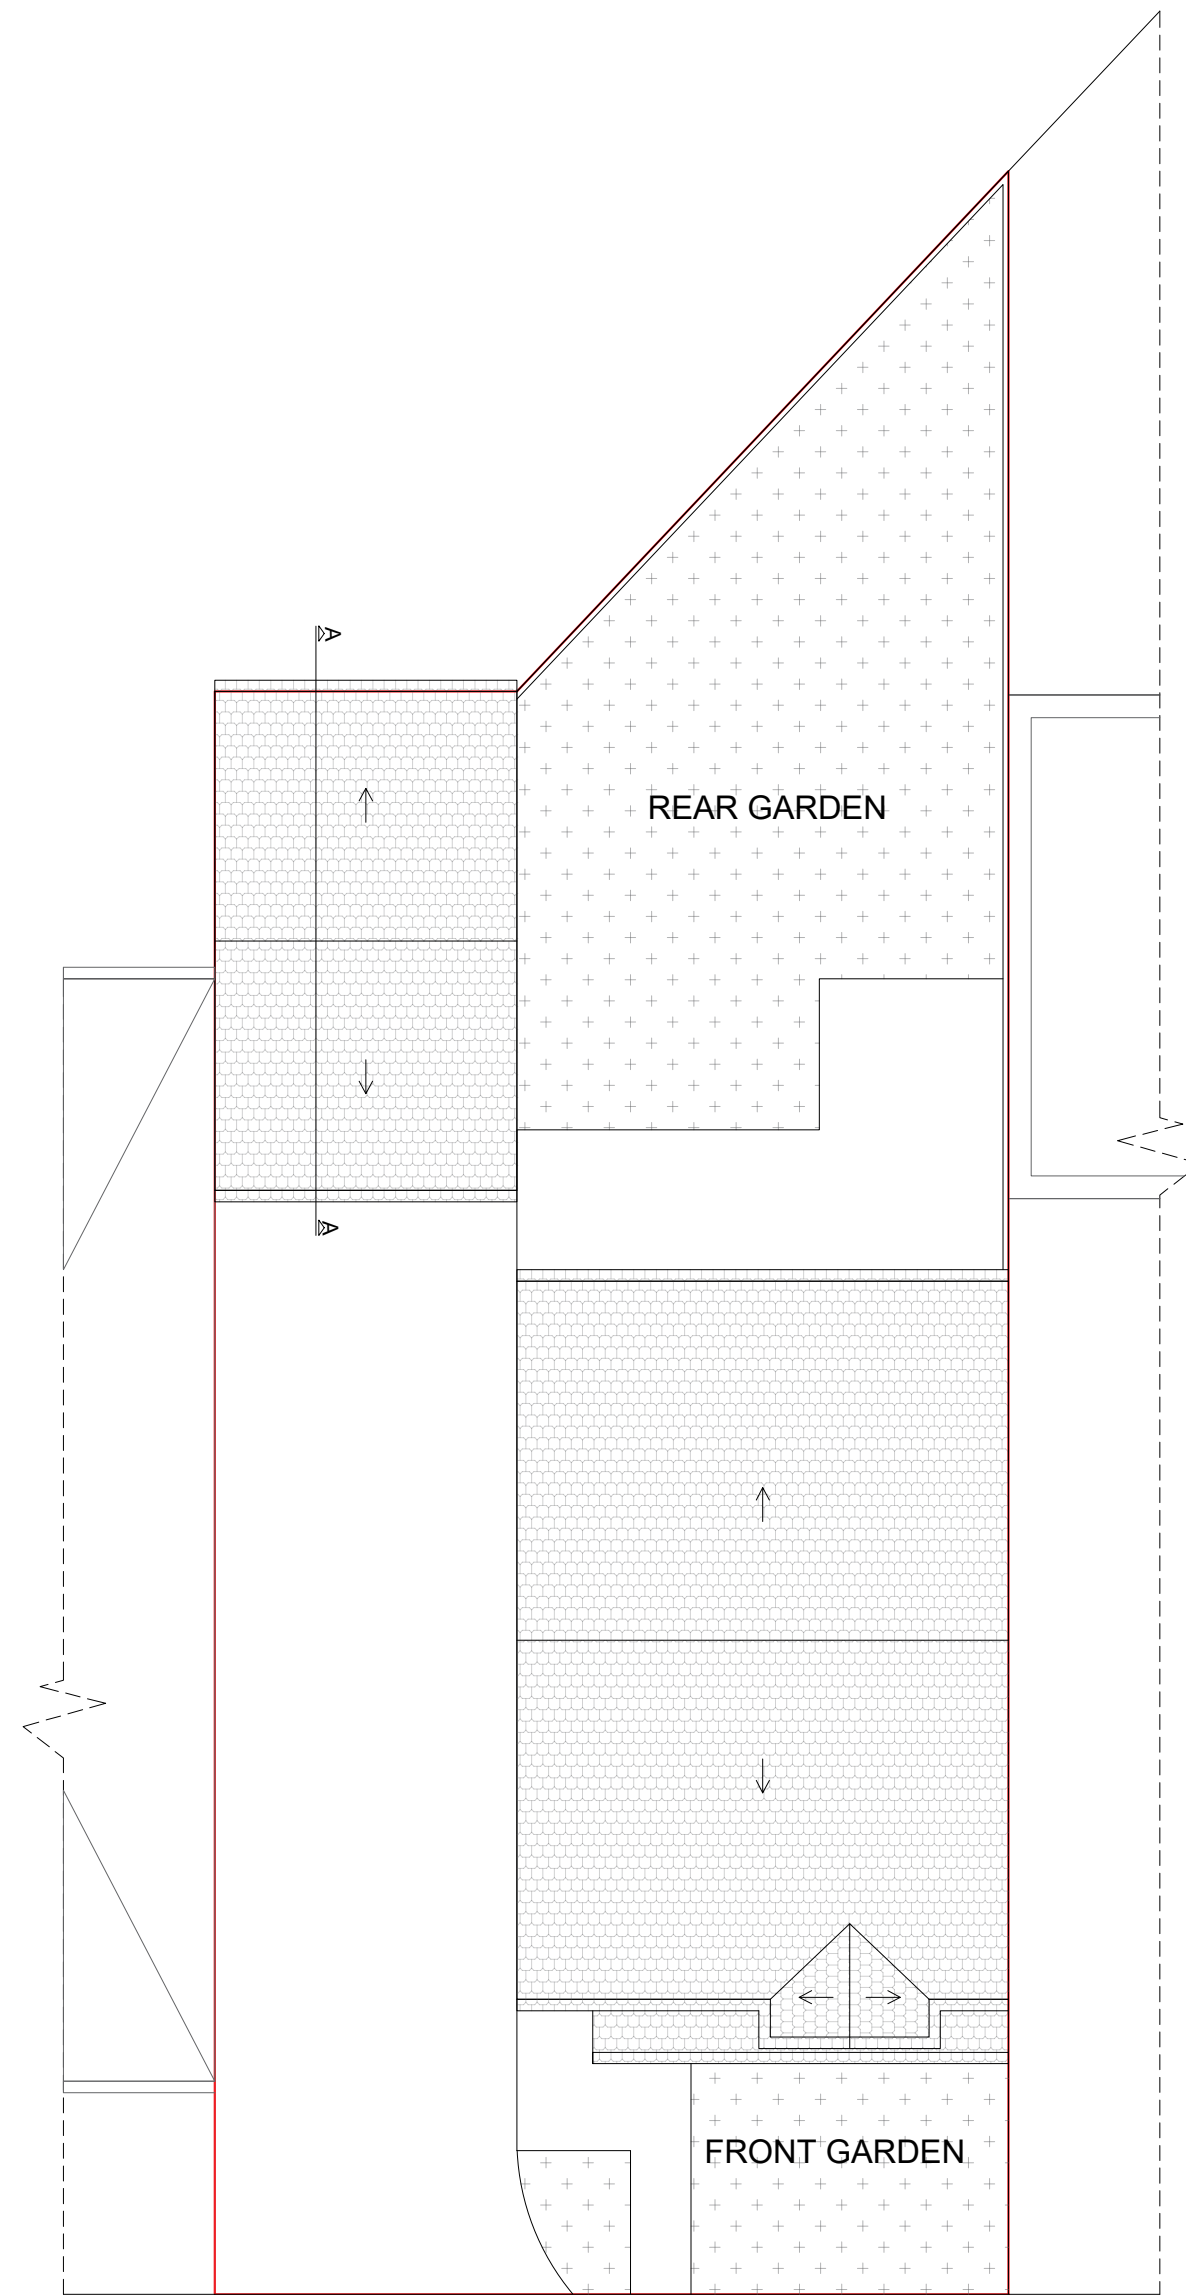

Existing Roof Plan

Any dimensions shown should be checked on site.
Designs are not coordinated with engineer projects.
Not for construction purposes.

Scale Bar 1 2 3 4 M.



HOMZ
DESIGN | PLAN | BUILD
www.homz.uk / 0 330 818 3001

Drawing Title: Existing Plans
Drawing :H-0240-04_6MeadowsweetDrive_ExistingPlans_V1
Drawing Number:H-0240
Site Address:6 Meadowsweet Drive RH16 2DY

Scale :1/100 at A2
Revision :V1
Date :20.03.2025