


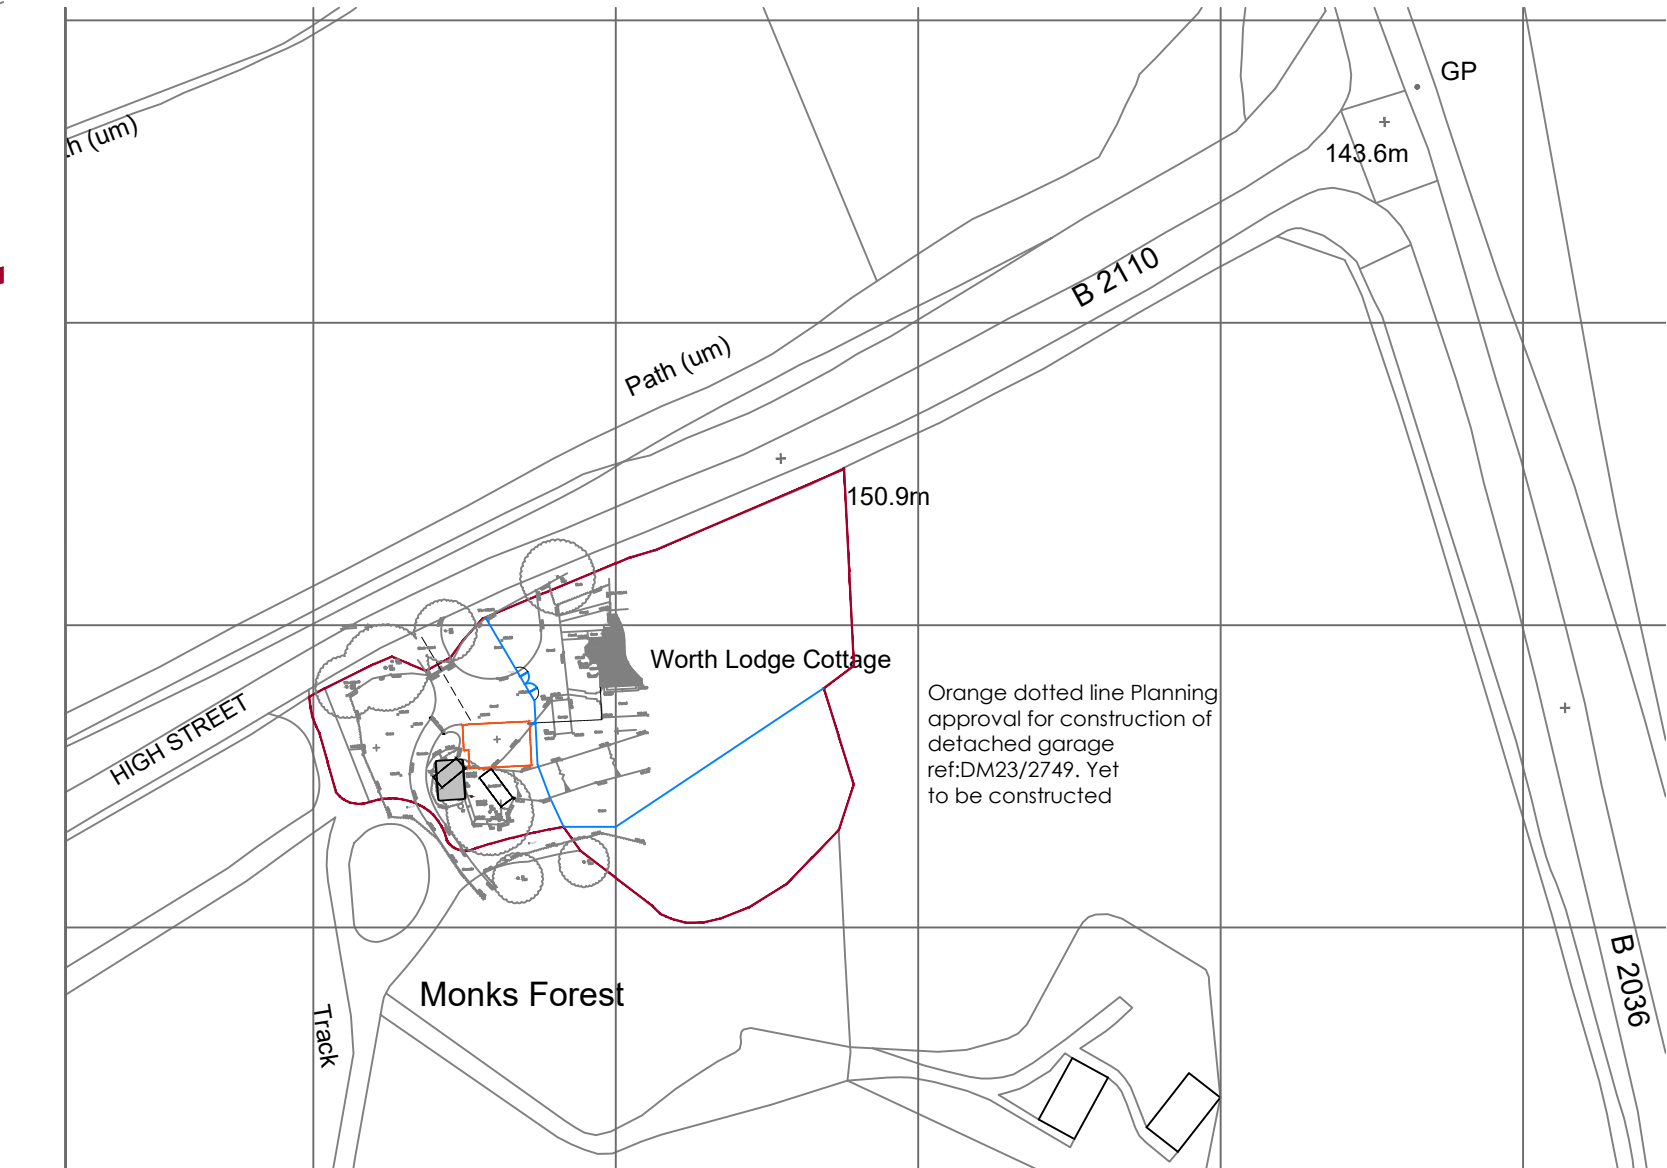
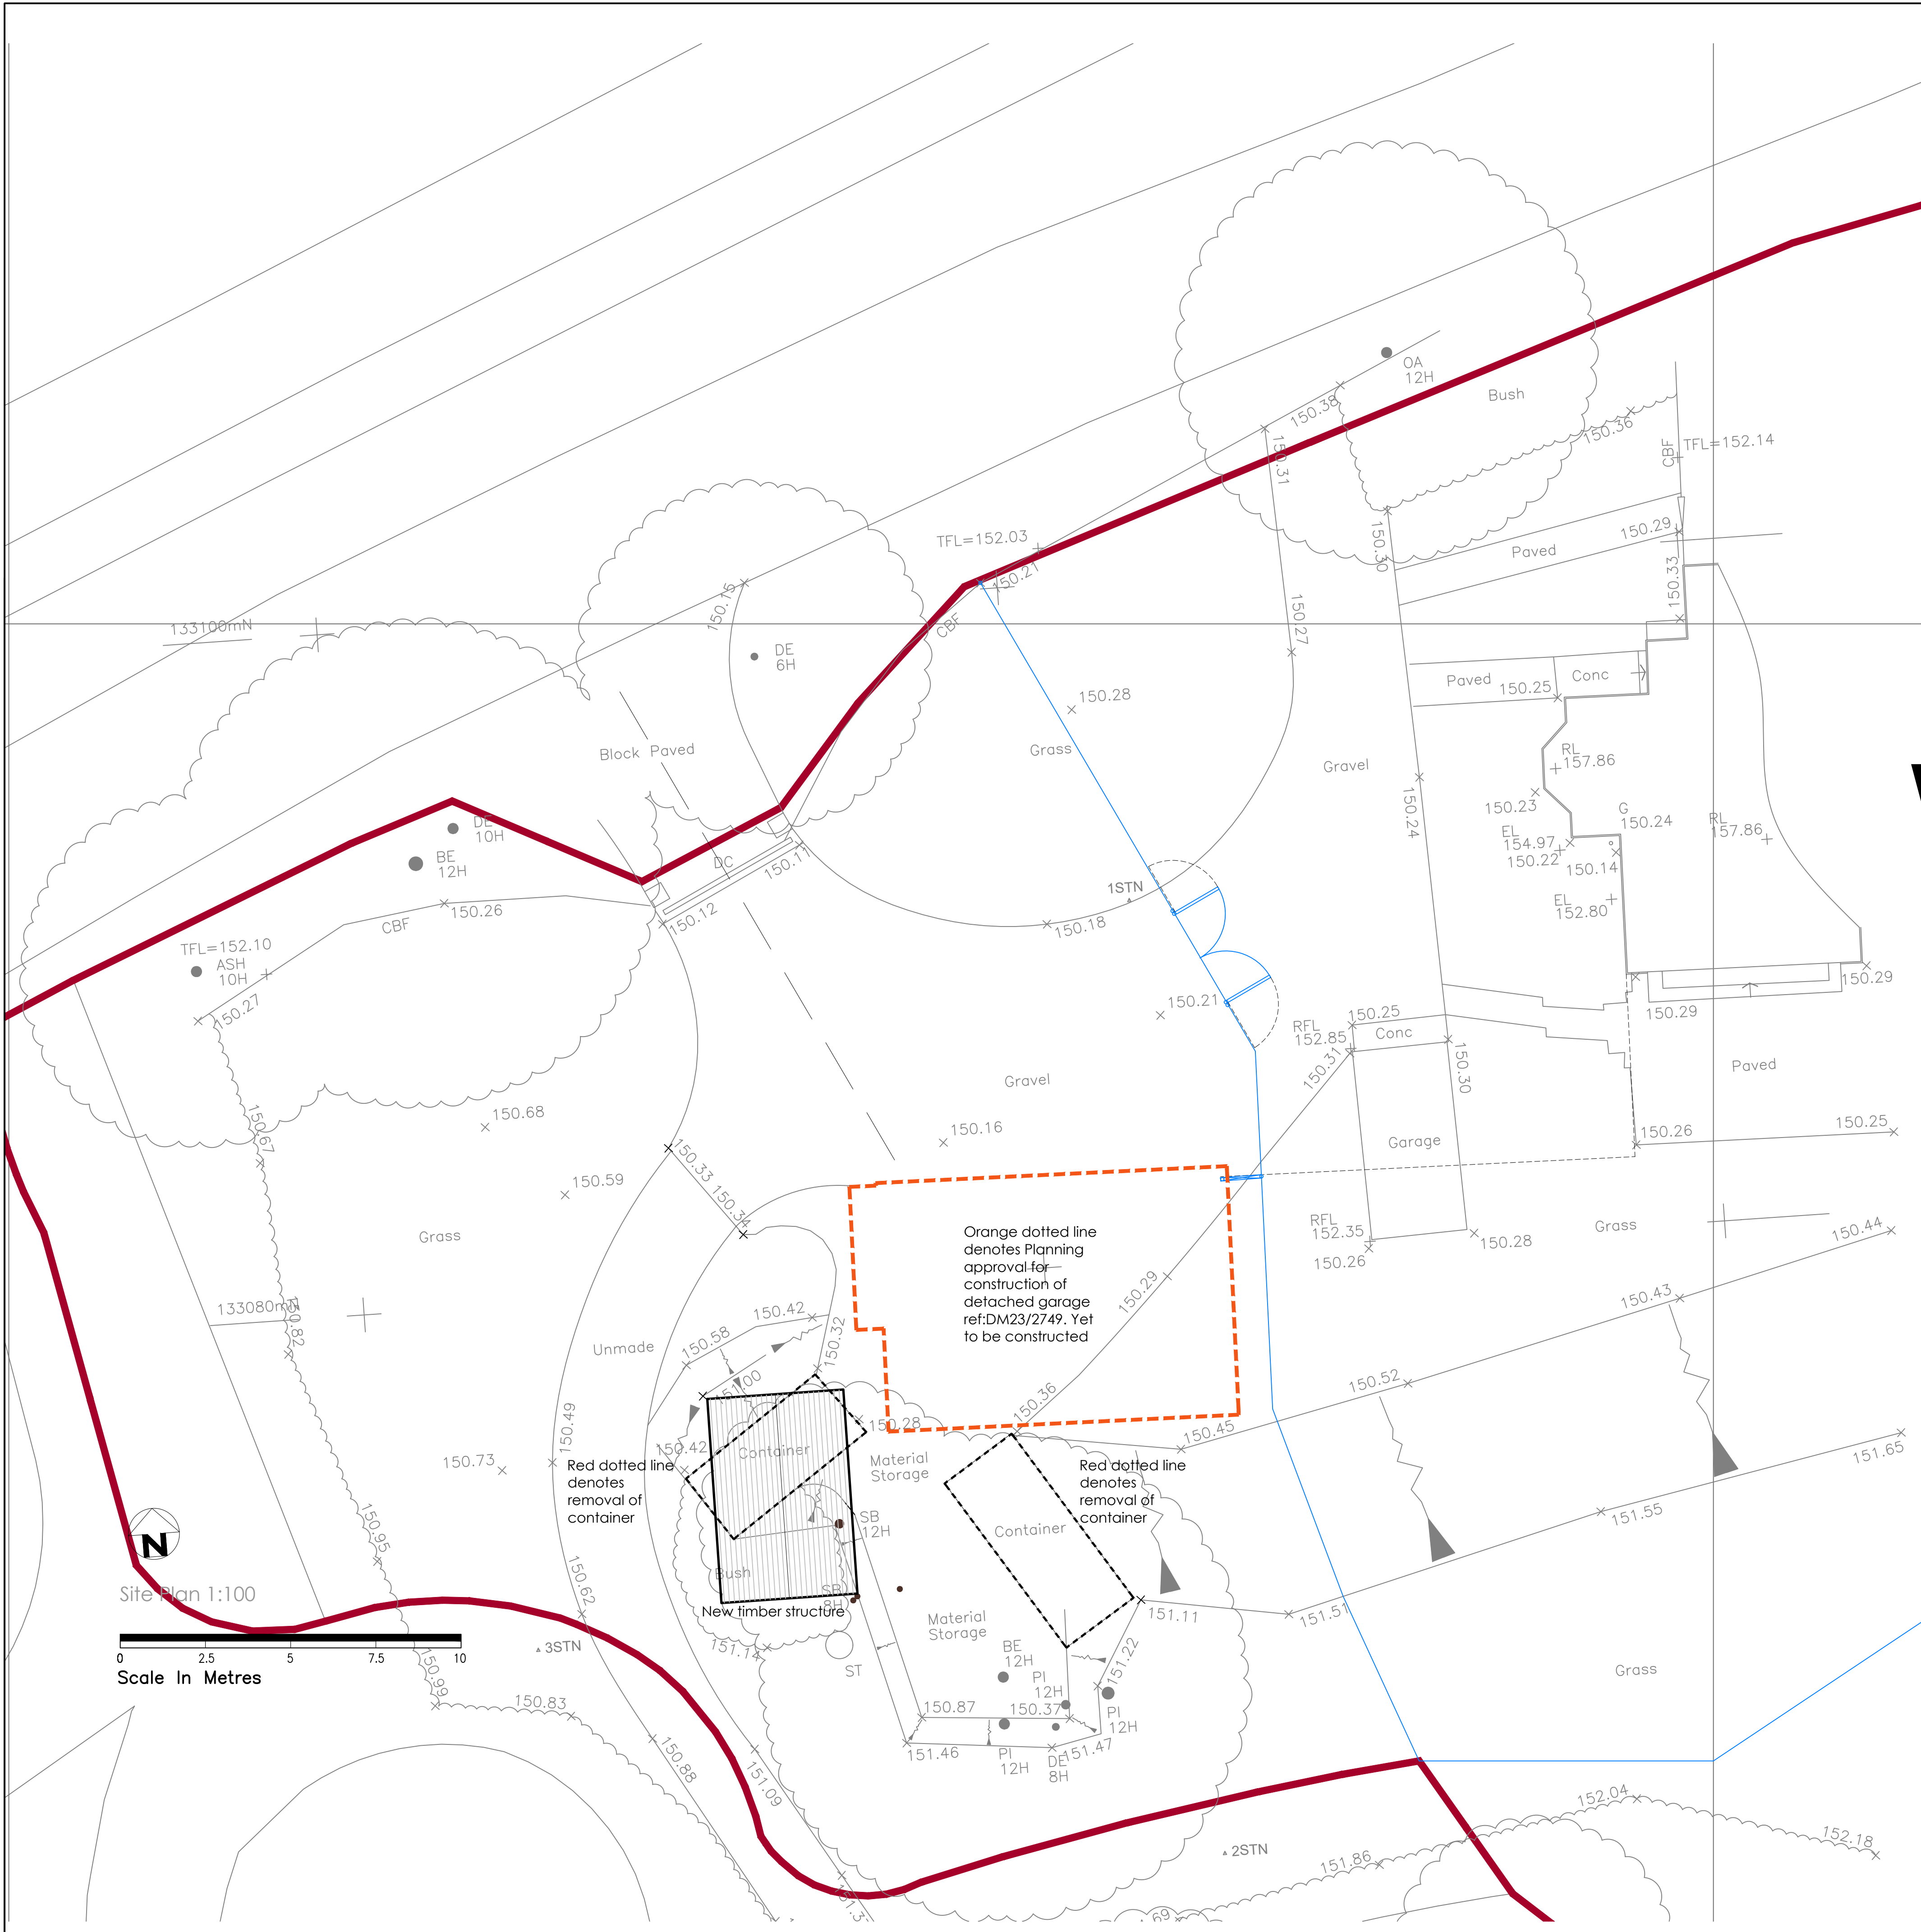


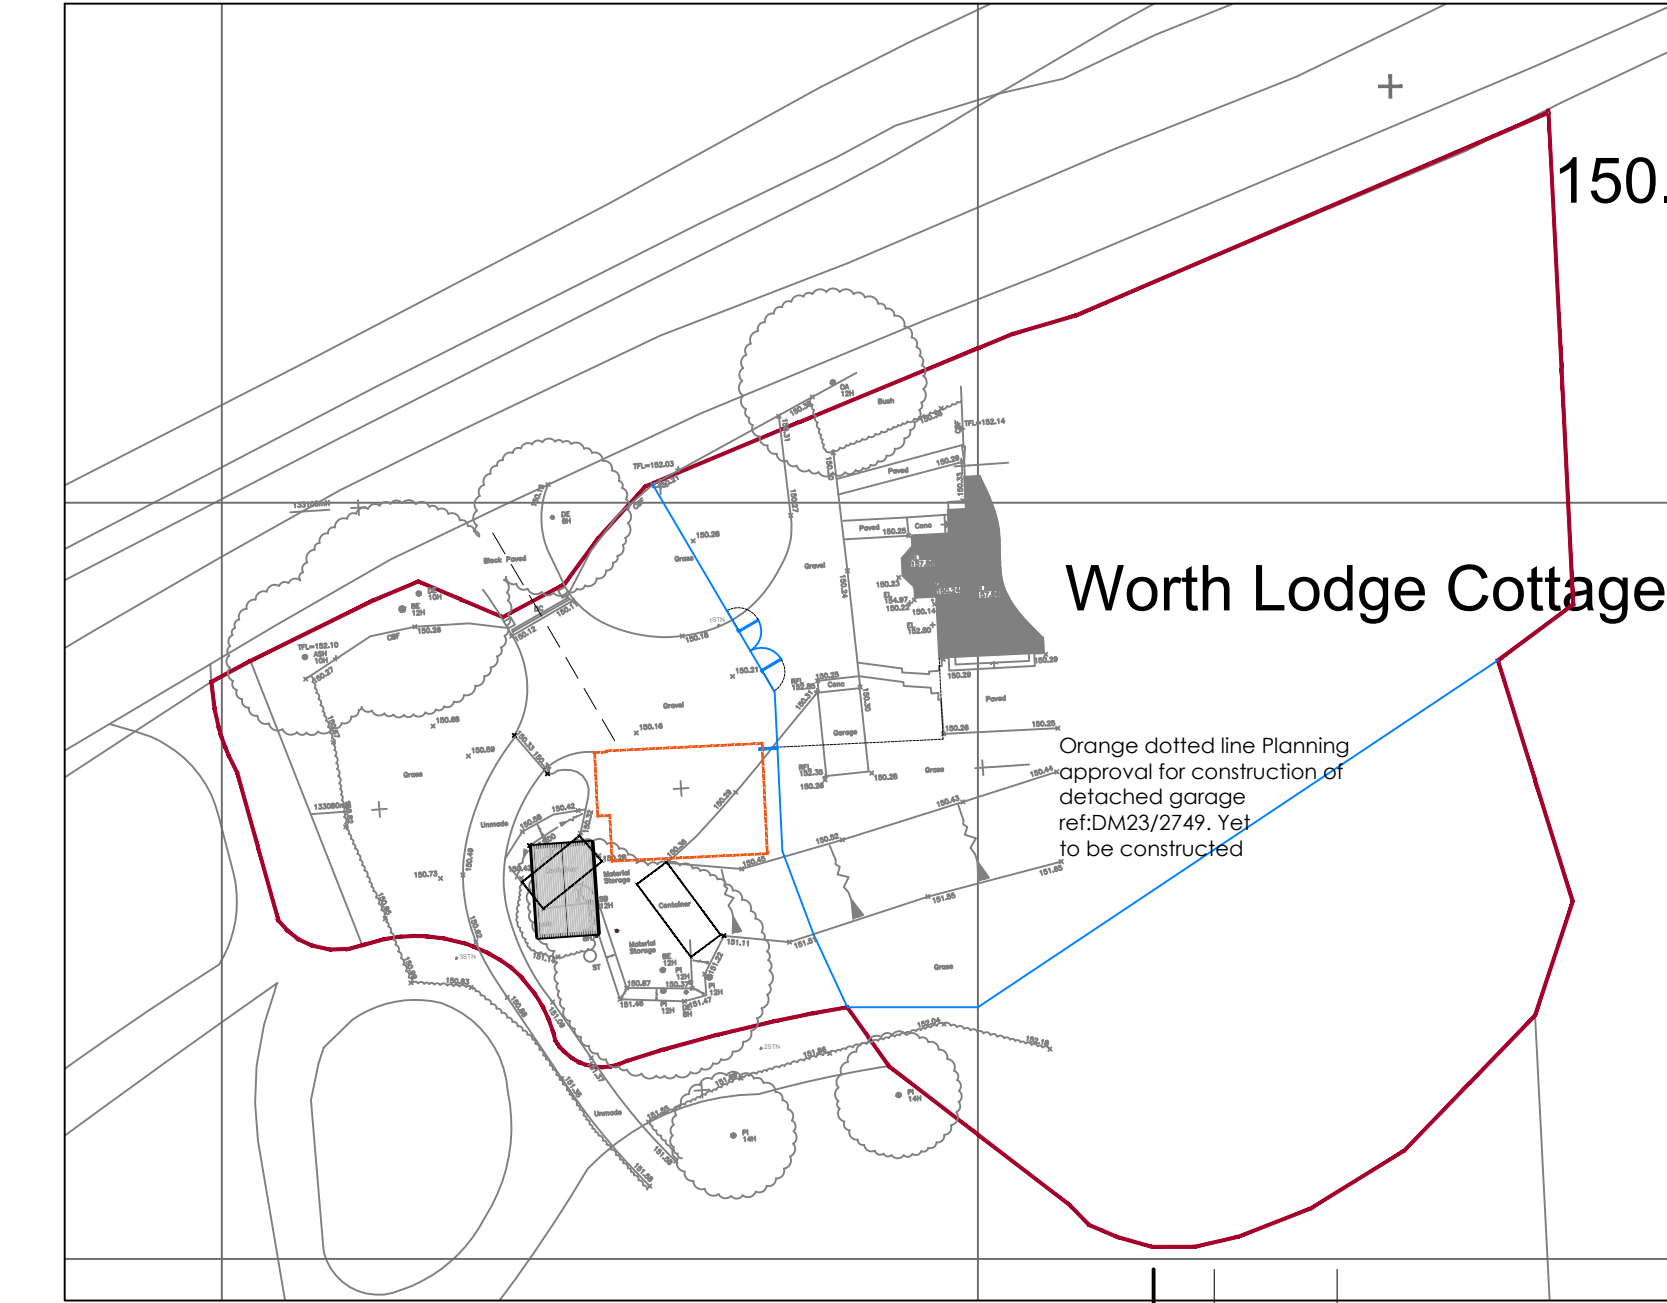

Location Plan 1:1250

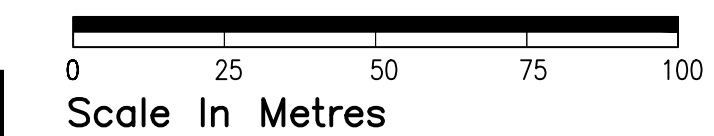

Block Plan 1:500

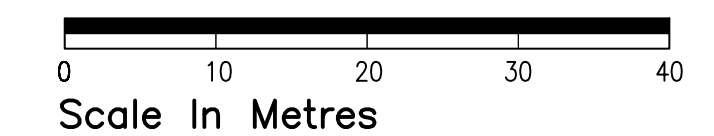

B	24-11-25	amendments to LA's comments
A	14-11-25	Timber structure added
rev.	date	comment
amendments		
klaarchitects		
client	Mr & Mrs J. Whittingham	
job	Worth Forest Glamping Worth Lodge Cottage High Street, Balcombe, RH17 6QG	
drawing number	294.PL.02/B	
drawing title	general arrangement proposed site plan	
date	scale/original sheet size	RIBA work stage
Jul '23	1:100 @ A1	n/a
Do not scale off drawing. Check all dimensions on site before all work is commenced. All goods materials workmanship to conform with current building regulations BS5 and CDM. © Copyright KLA Architects Ltd.		
KLA architects limited 27 Farnham Road Weymouth Heath West Sussex BN14 1PJ		Company No. 63505 Registered Office 57 Farnham Road, Hitchin, Herts SG4 1PJ
telephone 07712 649 562 email kla.architects@gmail.com www.klaarchitects.co.uk		