




EXISTING FRONT ELEVATION
Facing east

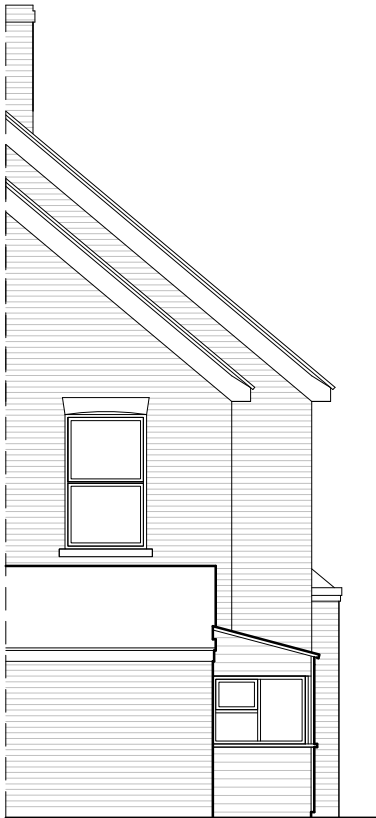

EXISTING SIDE ELEVATION
Facing south




EXISTING REAR ELEVATION
Facing west




PRE EXIXTING LEANTO 2017 TO 2024




NEW LEANTO 2024 TO PRESENT

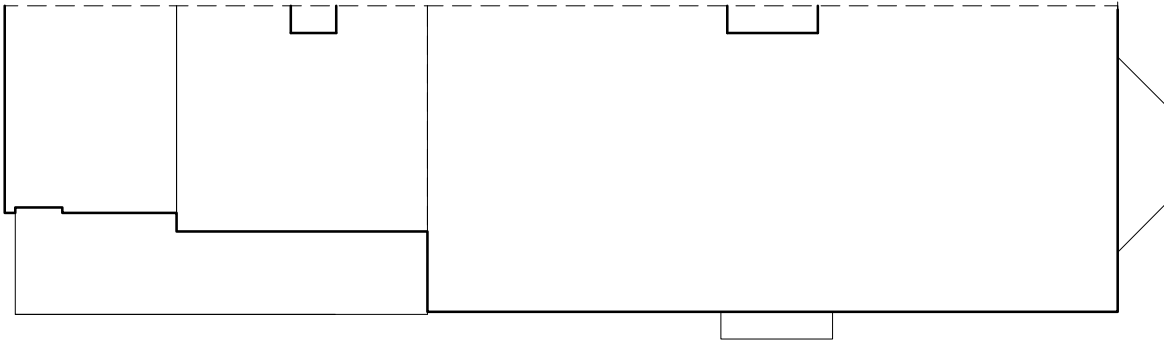

EXISTING ROOF PLAN

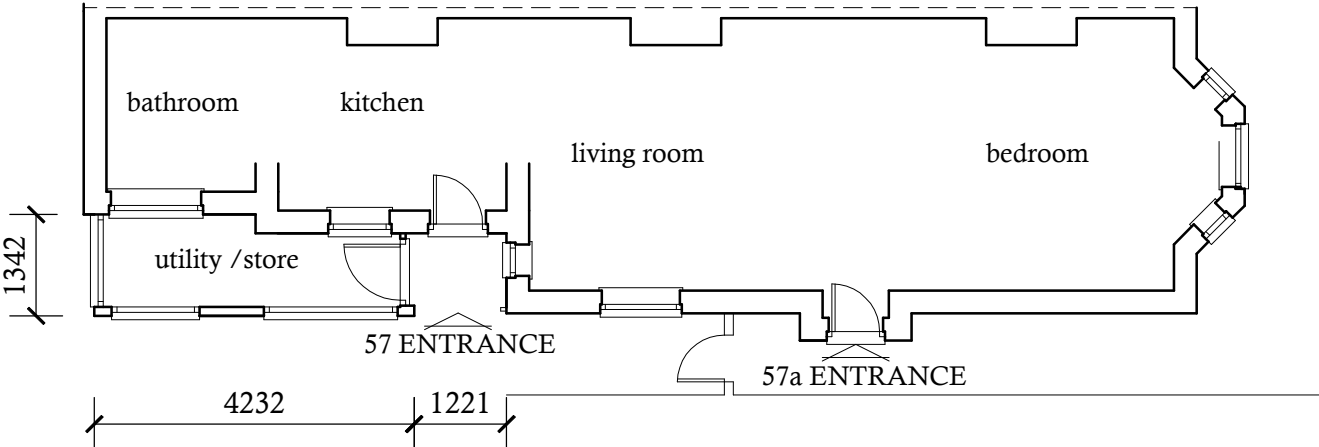

EXISTING GROUND FLOOR PLAN

 

Rev A: Bargeboard added to existing rear leanto extension Nov 25	
Proposal: RETROSPECTIVE APPLICATION FOR REAR LEANTO	
Drawing Description: EXISTING DETAILS LEANTO FLOOR, ROOF PLANS AND ELEVATION	
Location: 57 Cantelupe Road East Grinstead RH19 3BL	
For: Mr Angus Galloway	
Date : Nov 2025	
Drawing No: 2025-53-01	
rev. A	
Scale : 1:100	
SAB ARCHITECTURAL DESIGN CONSULTANTS	
Tel: 07917858987	
Email: stevebulldesign@gmail.com	