





PRE EXISTING FRONT ELEVATION
Facing east

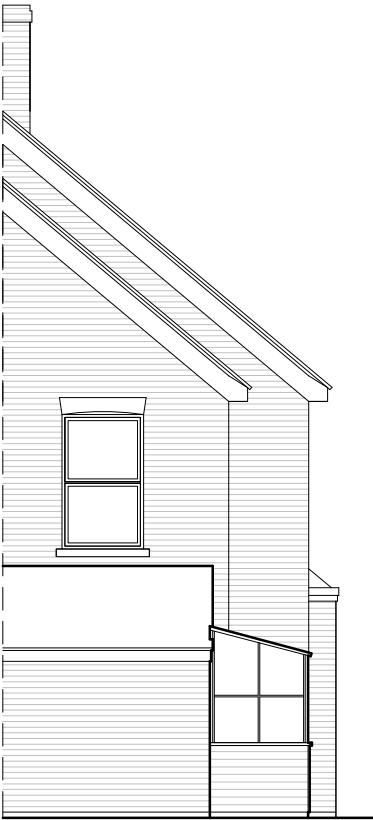


PRE EXISTING SIDE ELEVATION
Facing south



PRE EXISTING REAR ELEVATION
Facing west

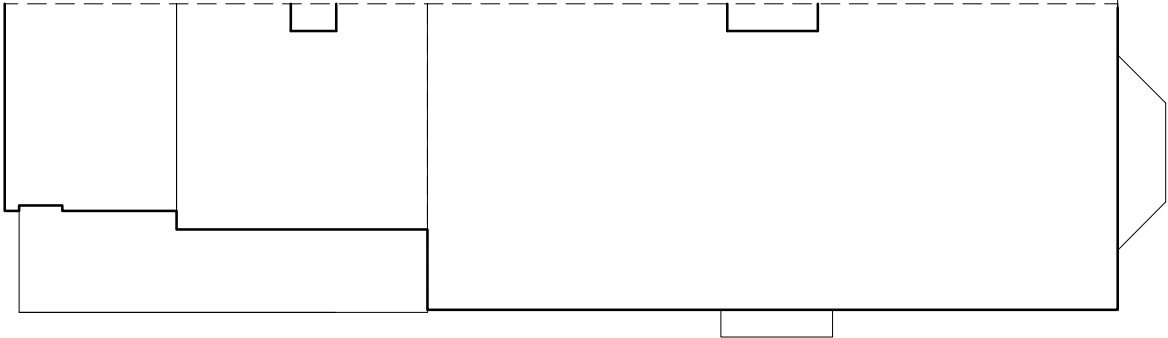

PRE EXISTING ROOF PLAN

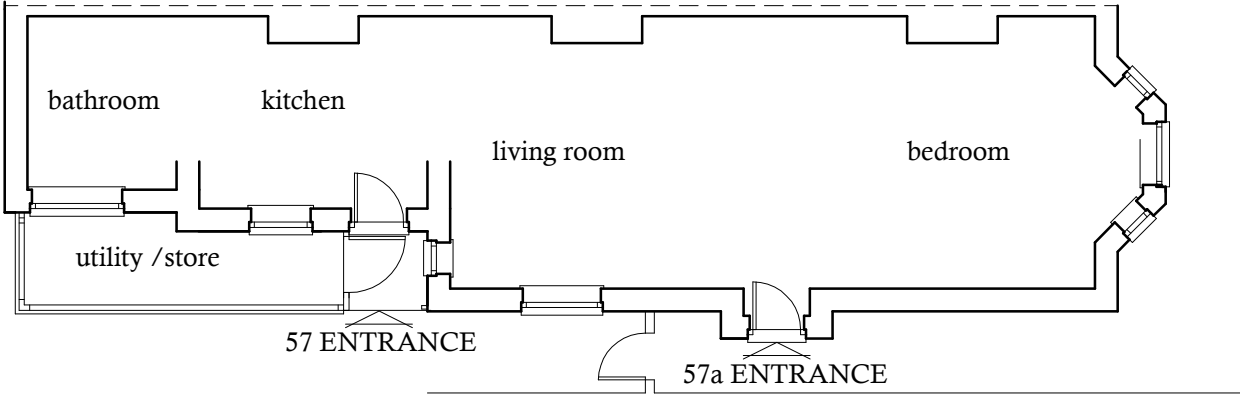

PRE EXISTING GROUND FLOOR PLAN



Proposal: RETROSPECTIVE APPLICATION FOR REAR LEANTO		Drawing Description. PRE EXISTING DETAILS LEANTO FLOOR, ROOF PLANS AND ELEVATION
		Location. 57 Cantelupe Road East Grinstead RH19 3BL
Tel: 07917858987 Email: stevebulldesign@gmail.com		Date : Nov 2025
Scale : 1:100	Drawing No: 2025-53-03	rev. .