


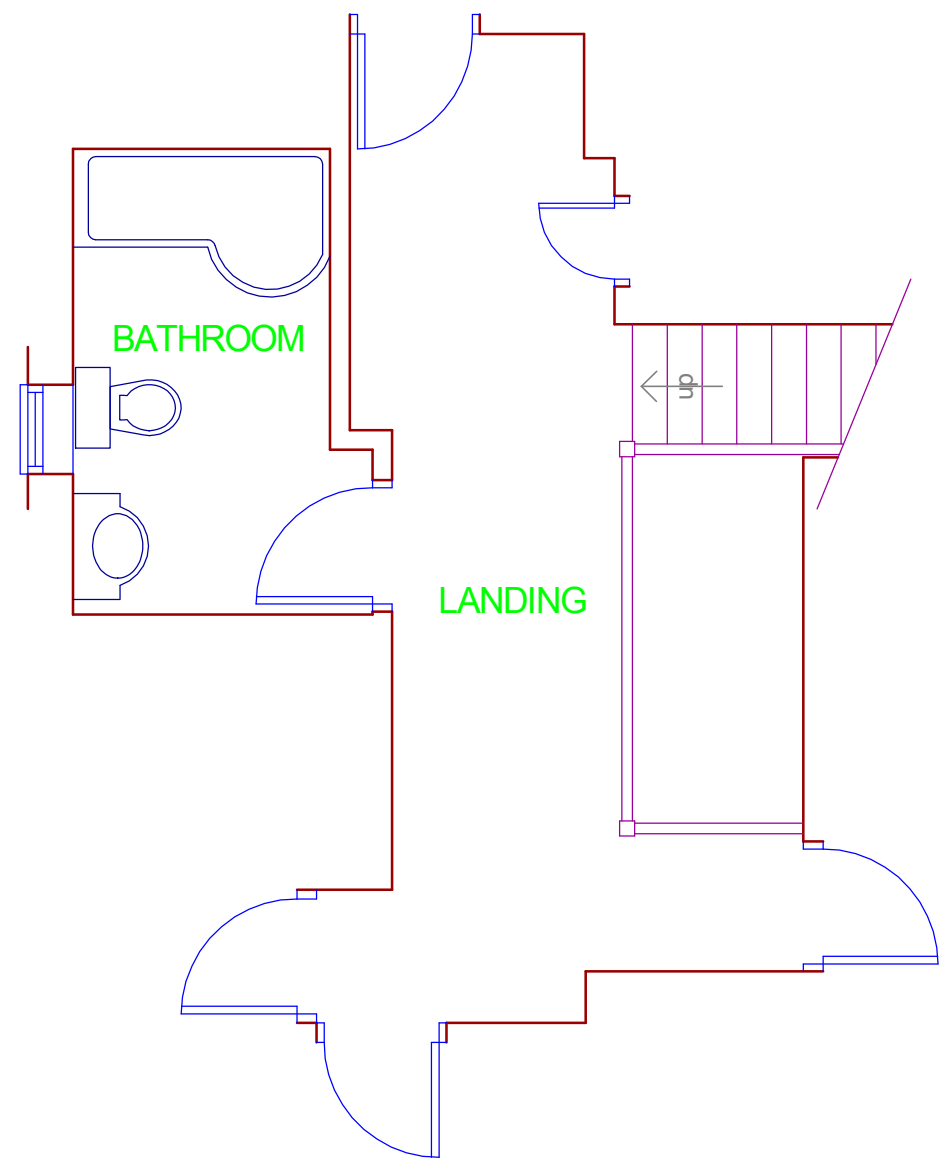
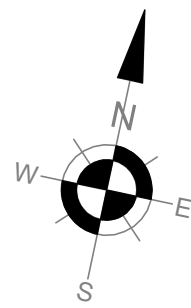


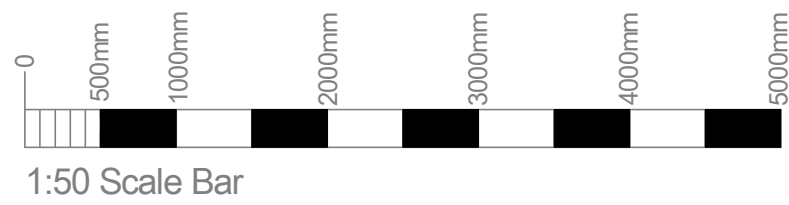


PART FIRST FLOOR PLAN
No changes (for structural loading purposes only)

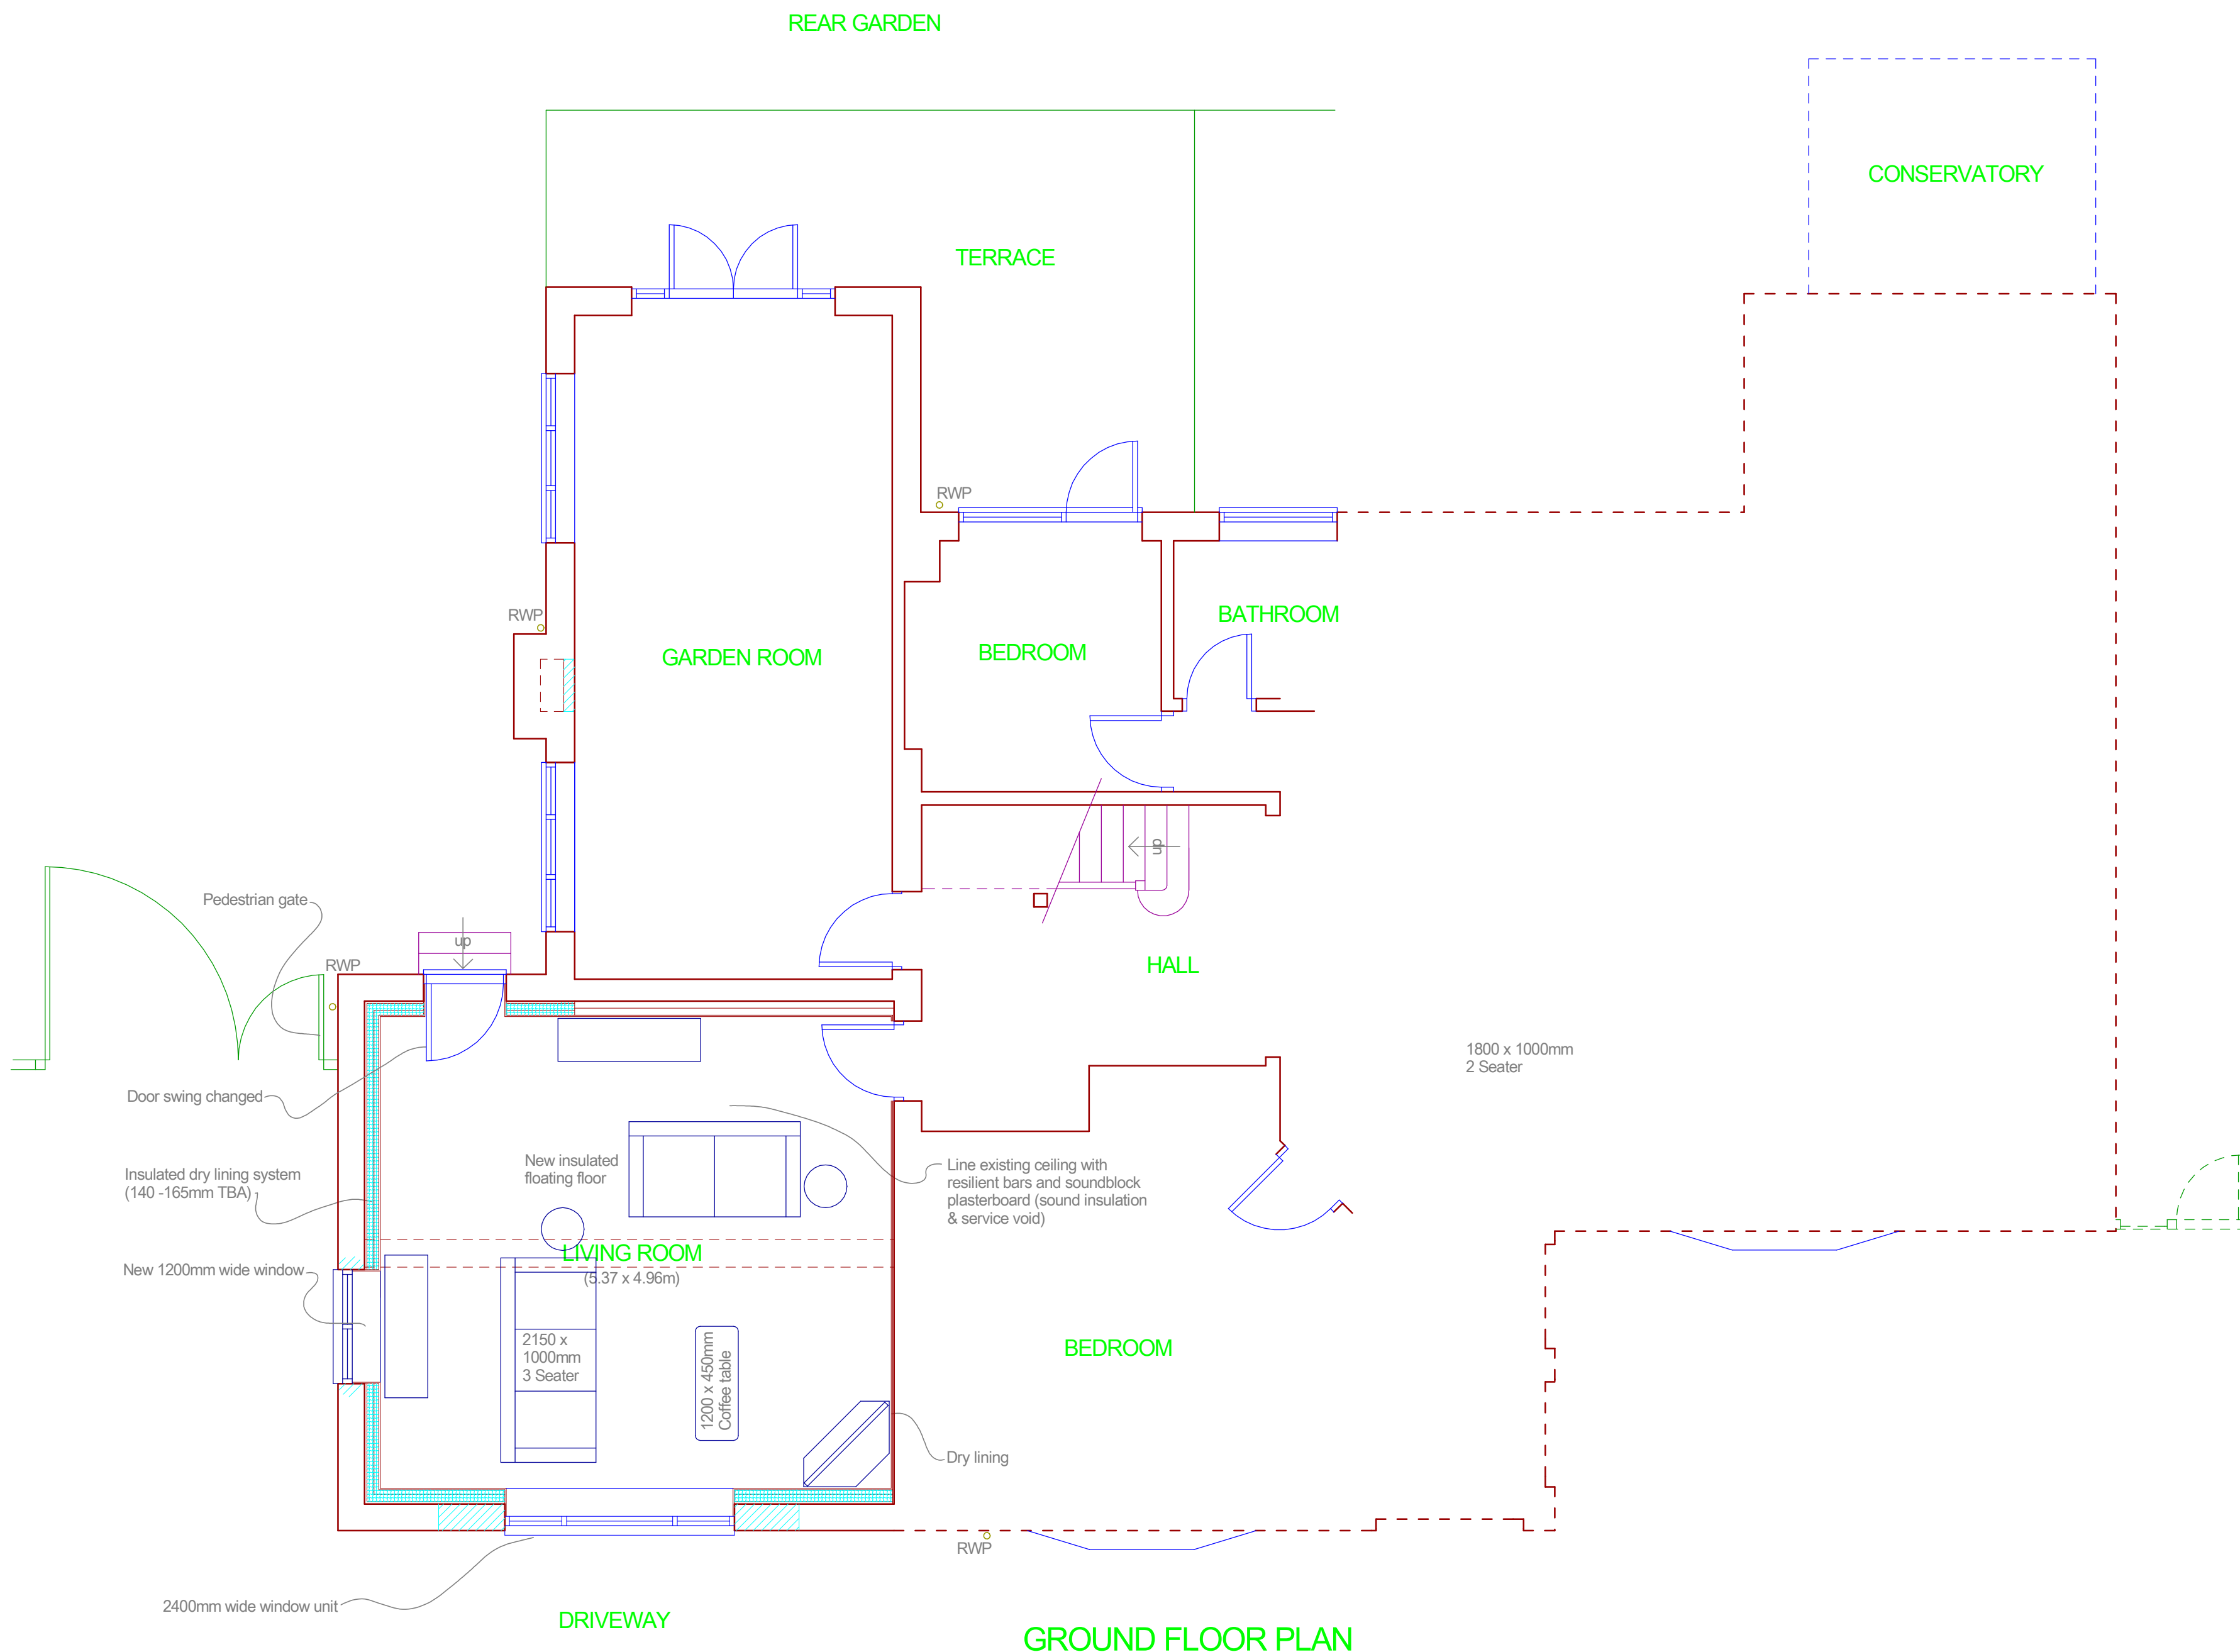

GROUND FLOOR PLAN

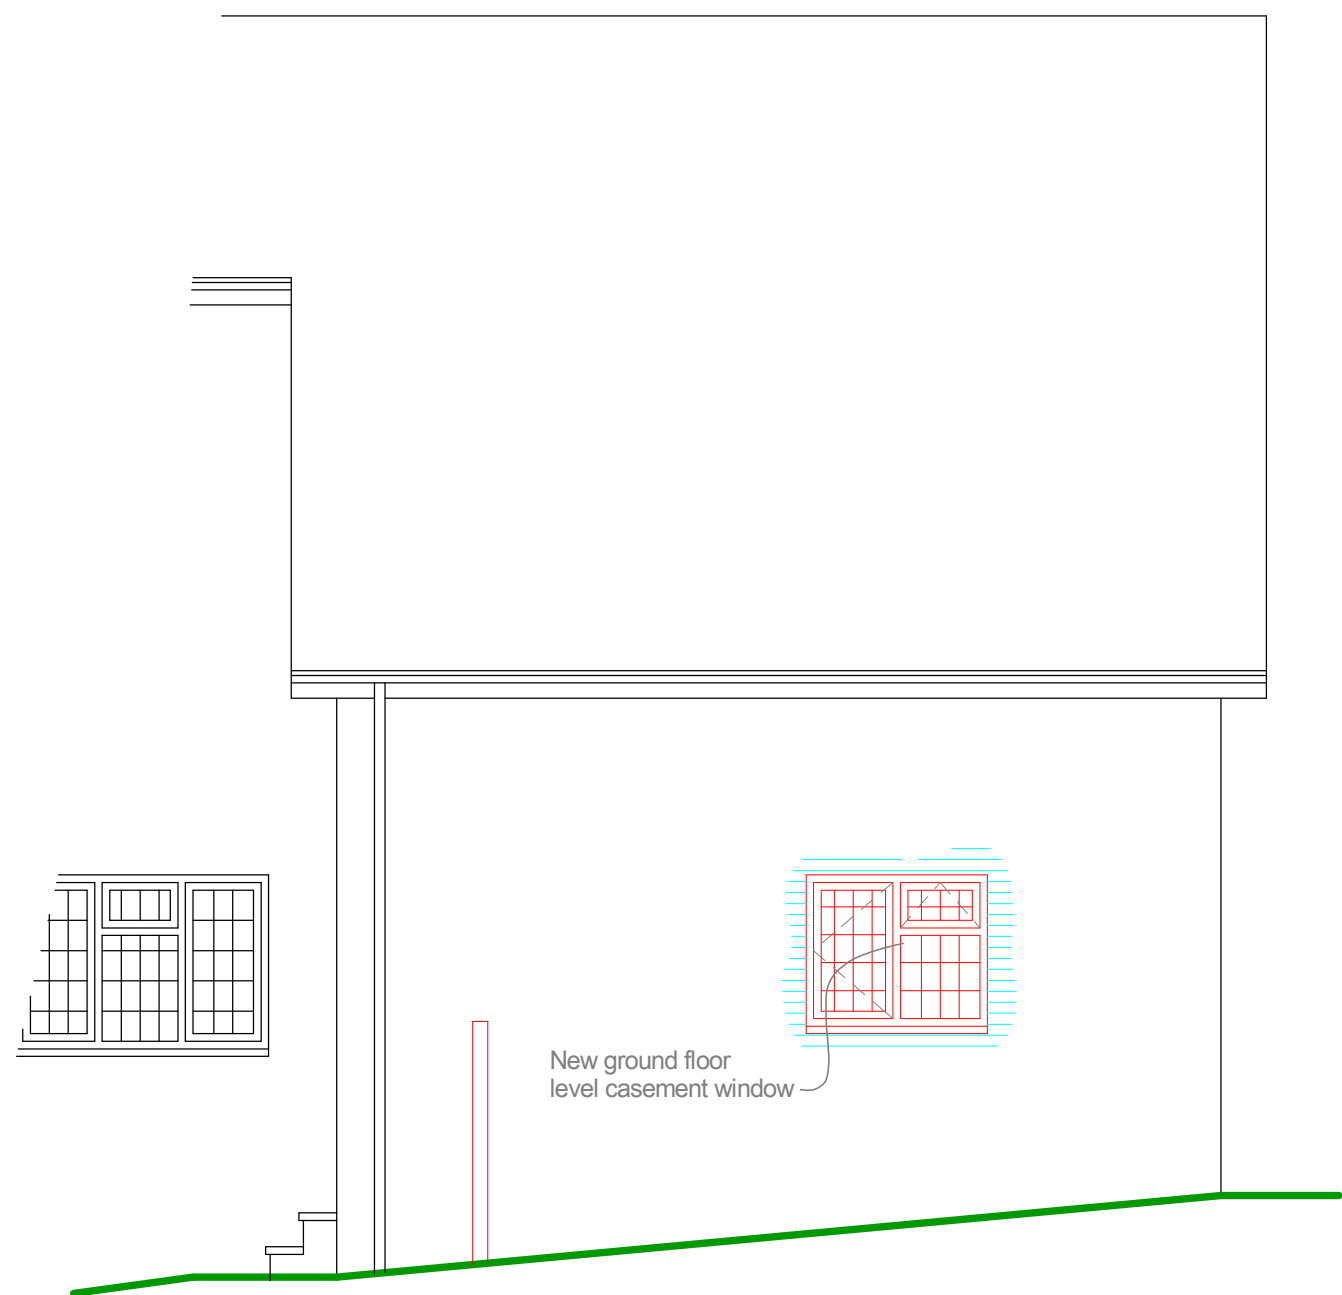

PART LEFT FLANK ELEVATION

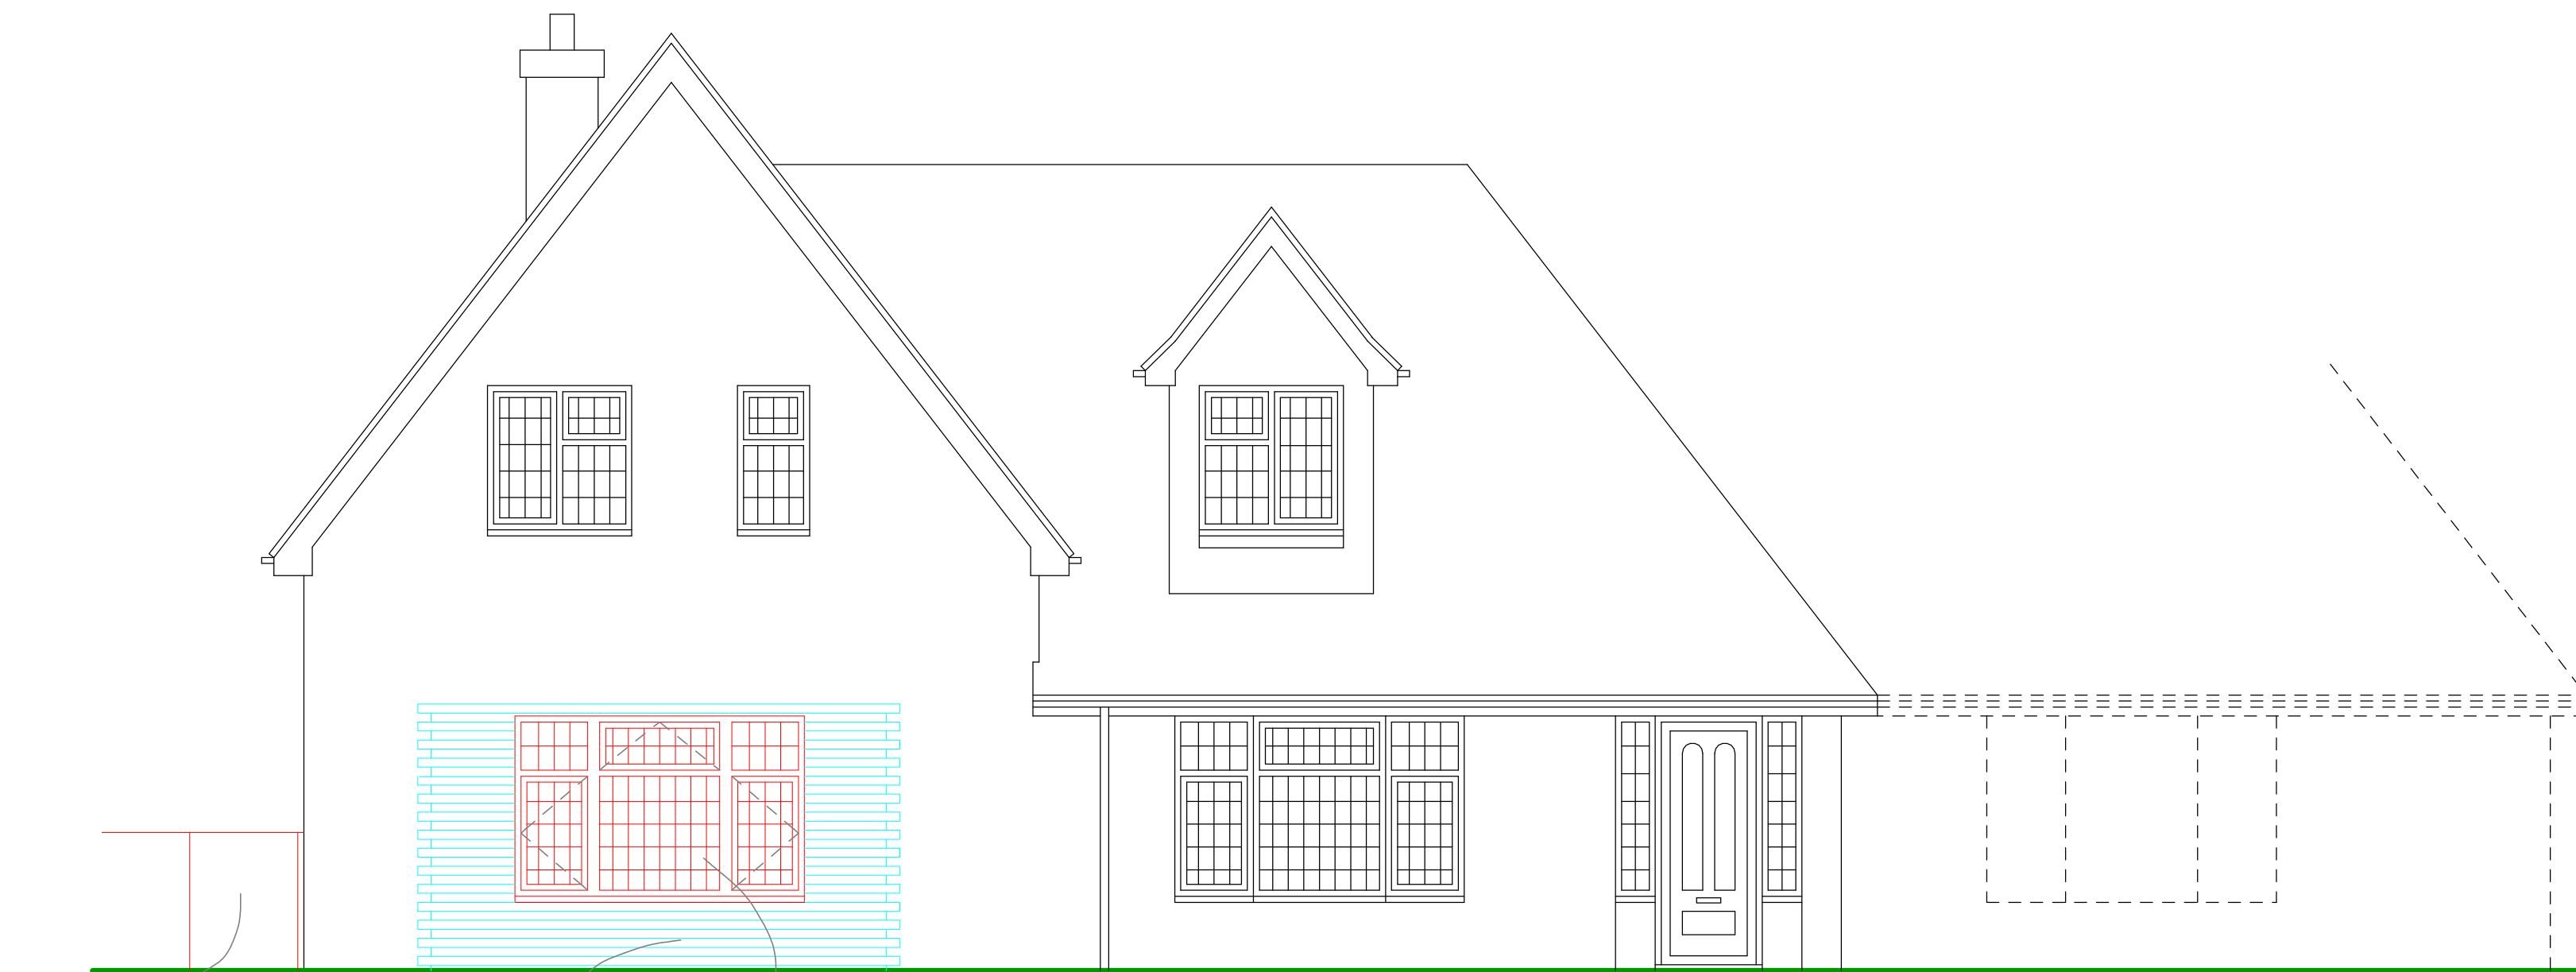

FRONT ELEVATION

This drawing is subject to Copyright and must not be copied or otherwise reproduced without the express permission of NPR Associates

Do not scale from this drawing (scaling for planning purposes only is acceptable)
All dimensions to be verified by the contractor

L.D.C.

C Oriel window replaced with standard unit Nov 2025
B En-suite changed sides and new side window moved Oct 2025
A Changes as requested by client Oct 2025

NPR Associates Building Surveyors 17 Heath Grove, Maidstone, Kent ME16 9AS Tel 07506 904195		
Client MR. & MRS. J. BURCHETT		
Project "THE SPINNEY", CHAPMANS LANE, WEST SUSSEX RH19 1JA		
Title PROPOSED PLANS AND FRONT ELEVATION		
Scale 1:50@A1	Date OCT 2025	Drawn NR
Drawing No NPR/25/11/02	Rev C	