




Proposed Rear Elevation

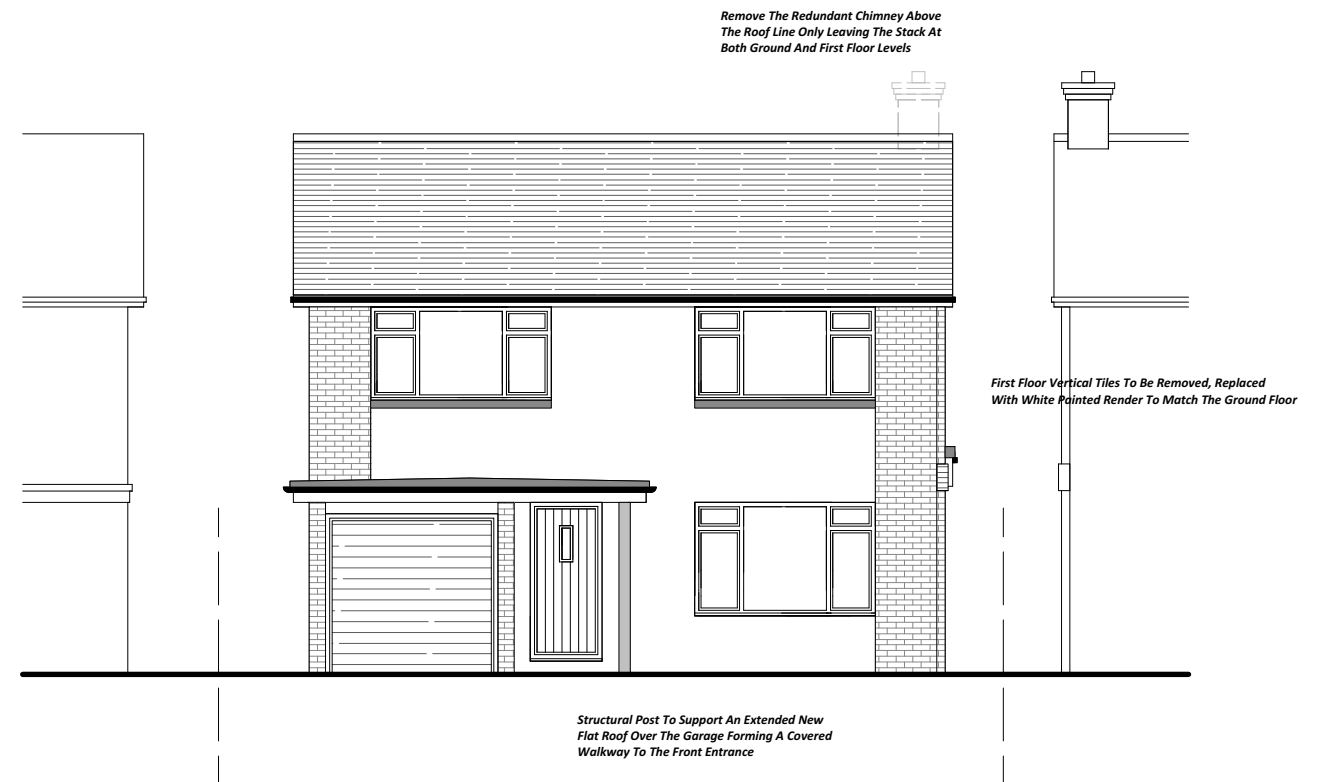

Proposed Front Elevation

External Facing Materials


Walls To Be Finished In Face Brickwork To Match Existing

Existing First Floor Walls Which Are Covered With Hanging Tiles Are To Be Replaced With White Painted Render To Match The Front Ground Floor Walls


Flat Roof Areas To Be Covered With Grey Felt, Rubber Or Fiberglass

Windows And Doors To Be White Upvc To Match Existing

Main Extension Roof To Be Pitched At The Same Angle As The House Roof And Is To Be Covered With Tiles To Match Existing

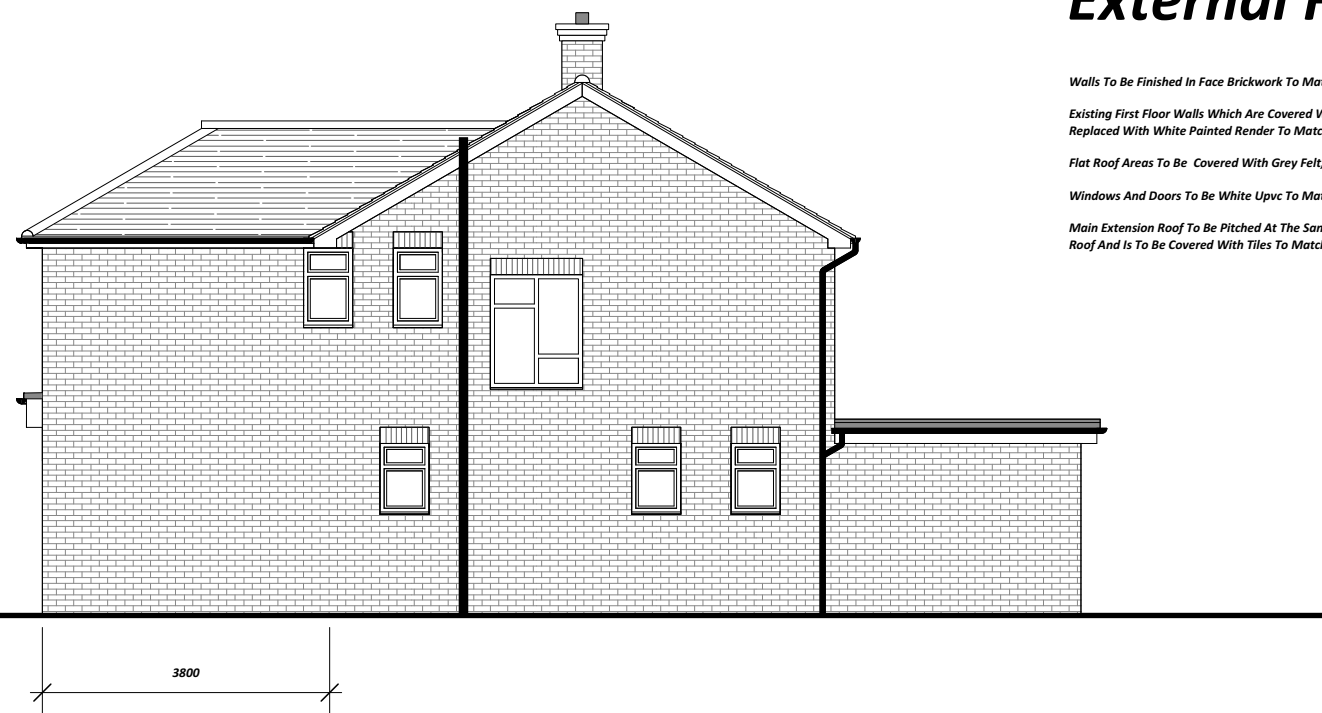

Proposed Side Elevation

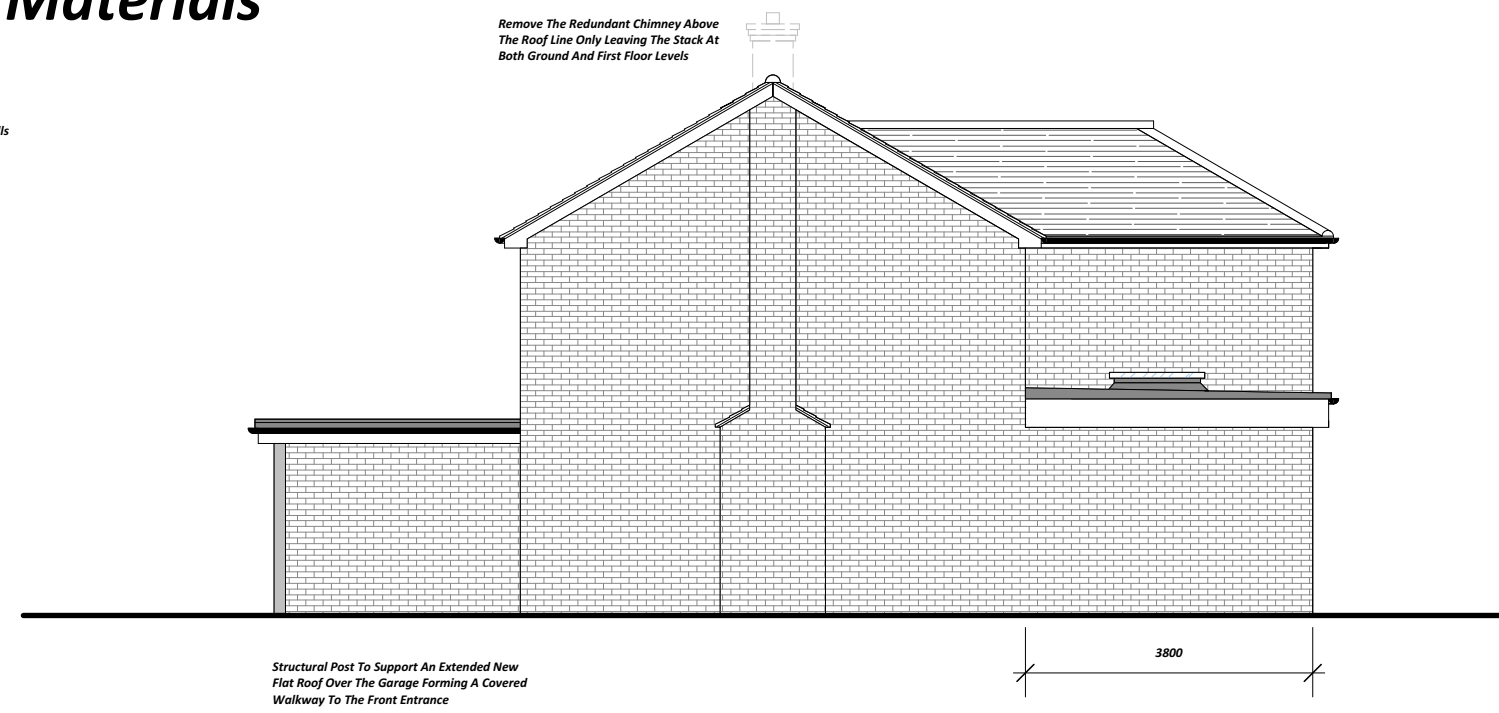

Proposed Side Elevation



Darren Moore
Architectural Services Ltd

Darren Moore, 15 Headland Avenue,
Seaford, East Sussex
BN25 4PY, 07552 376064
01323 490670 darren@dm-as.co.uk
www.dm-as.co.uk

25 Fir Tree Way Hassocks

This drawing and the information contained within is the property of Darren Moore and may not be used, transmitted or reproduced in whole or in part without prior written consent from Darren Moore

1m 2m 3m 4m 5m

Drawing No 04

Scale 1:100 on A3 Paper

Please do not scale off the plans, any critical sizes to be confirmed with Darren Moore