



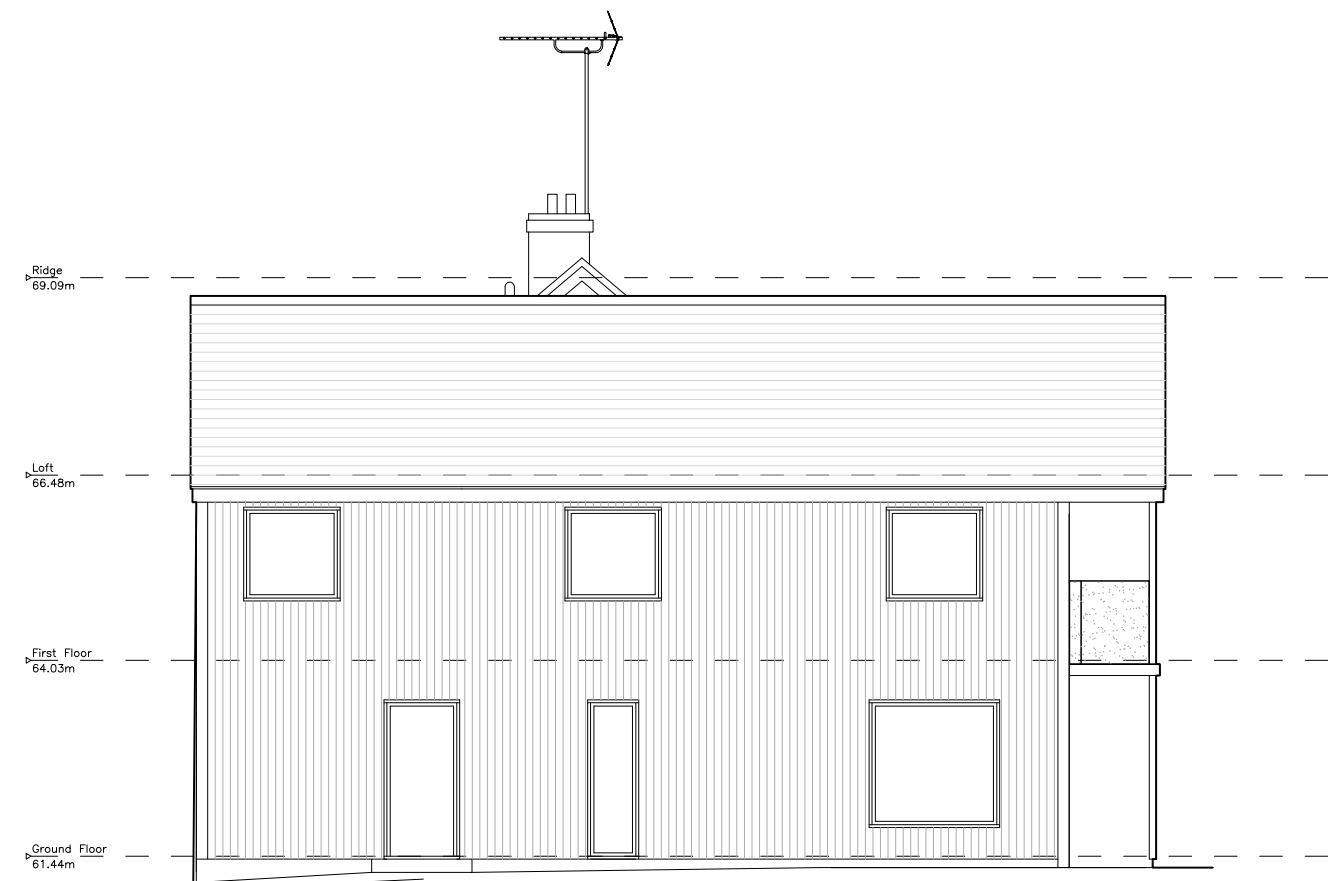

East Elevation

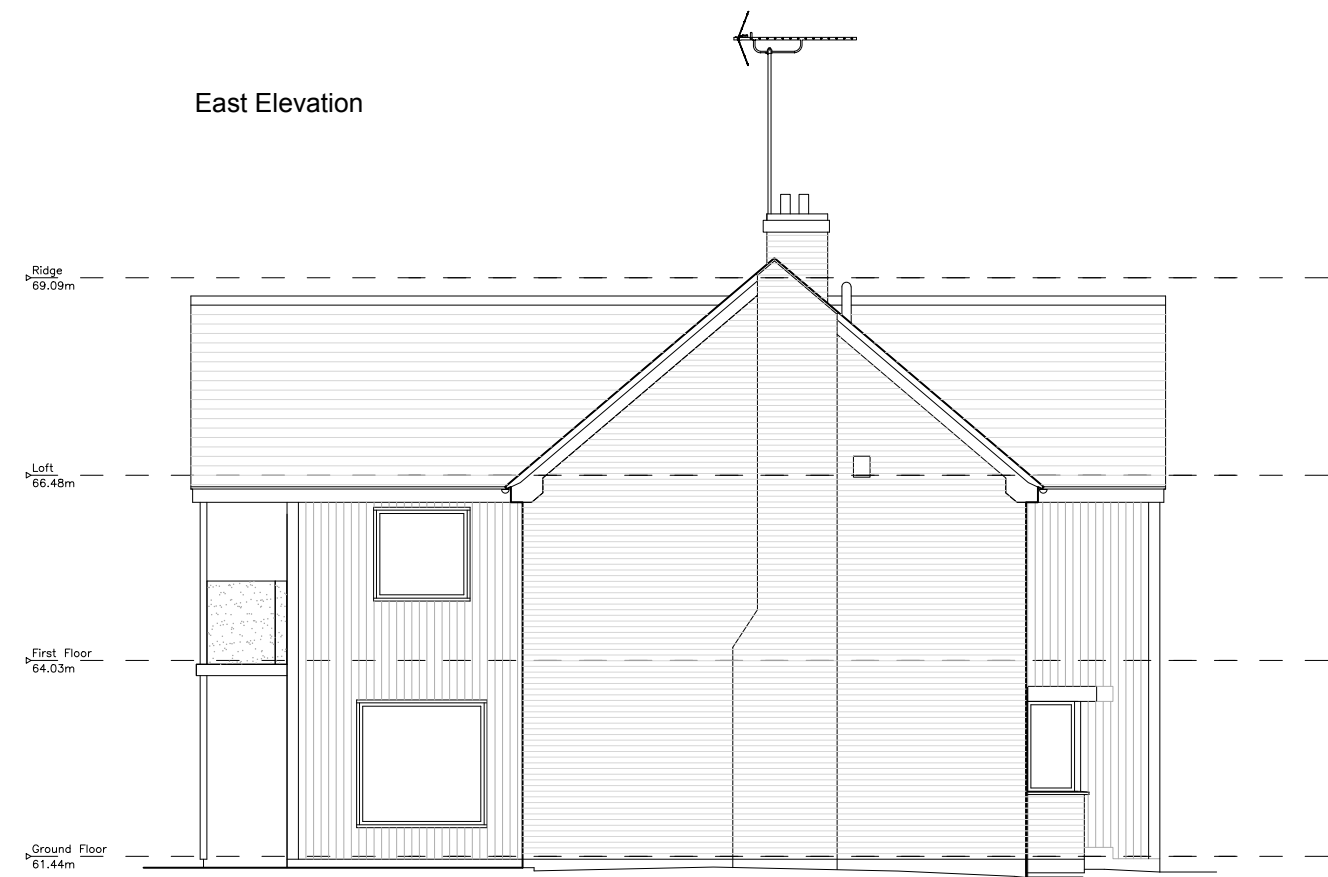

West Elevation

Proposed East and West Elevations scale 1:100

Existing materials:
Roof - main house pitched plain clay tiles, bay window and porch pitched plain clay tiles, garage flat roof felted;
Walls - ground floor fair face brickwork, first floor tile hanging;
Windows - timber single glazed;
Rooflight - over garage.

Proposed materials:
Roof - original house insulation between and over rafters with pitched plain clay tiled finish, bay window and porch flat roof with standing seam metal roof finish;
Walls - *original house external insulation with stock brick facings to existing walls*;
Windows - stained timber double or triple glazed, or Velfac timber windows with metal casements;
Rooflights - Velux conservation windows (black) with integral blinds;
Solar PV system - black panels with reduced glare finish.

Roof - extension and connection to original roof in *plain clay tiles*;
Walls - vertical timber cladding;
Windows - stained timber double or triple glazed, or Velfac timber windows with metal casements;
Balcony - glass guarding with supporting structure in steel.

Rev P2: Nov 2025: Amended materials - brick facings to exist walls, plain clay tiles to extension roof.
Rev P1: Jul 2025: Planning Application Issue.

sally williams architects

Client
Mr C Webster and Ms A Ridout

Project Name
Colwood, Halton Shaws,
Hurstpierpoint, Mid Sussex
Two storey Side Extension and
Alterations
Drawing Title
Proposed
East and West Elevations

Drawing No WCH/10	Scale 1:100 @ A3	Rev P2
----------------------	---------------------	-----------