




SIGNIFICANT SURFACE WATER SEWER /
STREAM. INDICATIVE POSITION ONLY
AND TAKEN FROM INFORMATION
SUPPLIED BY SOUTHERN WATER -
SONDE & TRACE / RADAR SURVEY
TO BE UNDERTAKEN BEFORE
COMMENCEMENT OF ANY GROUND
WORKS. SIZE, CONDITION, DEPTH AND
MATERIAL UNKNOWN BUT BUT
ASSUMED TO BE 1800 DIAMETER

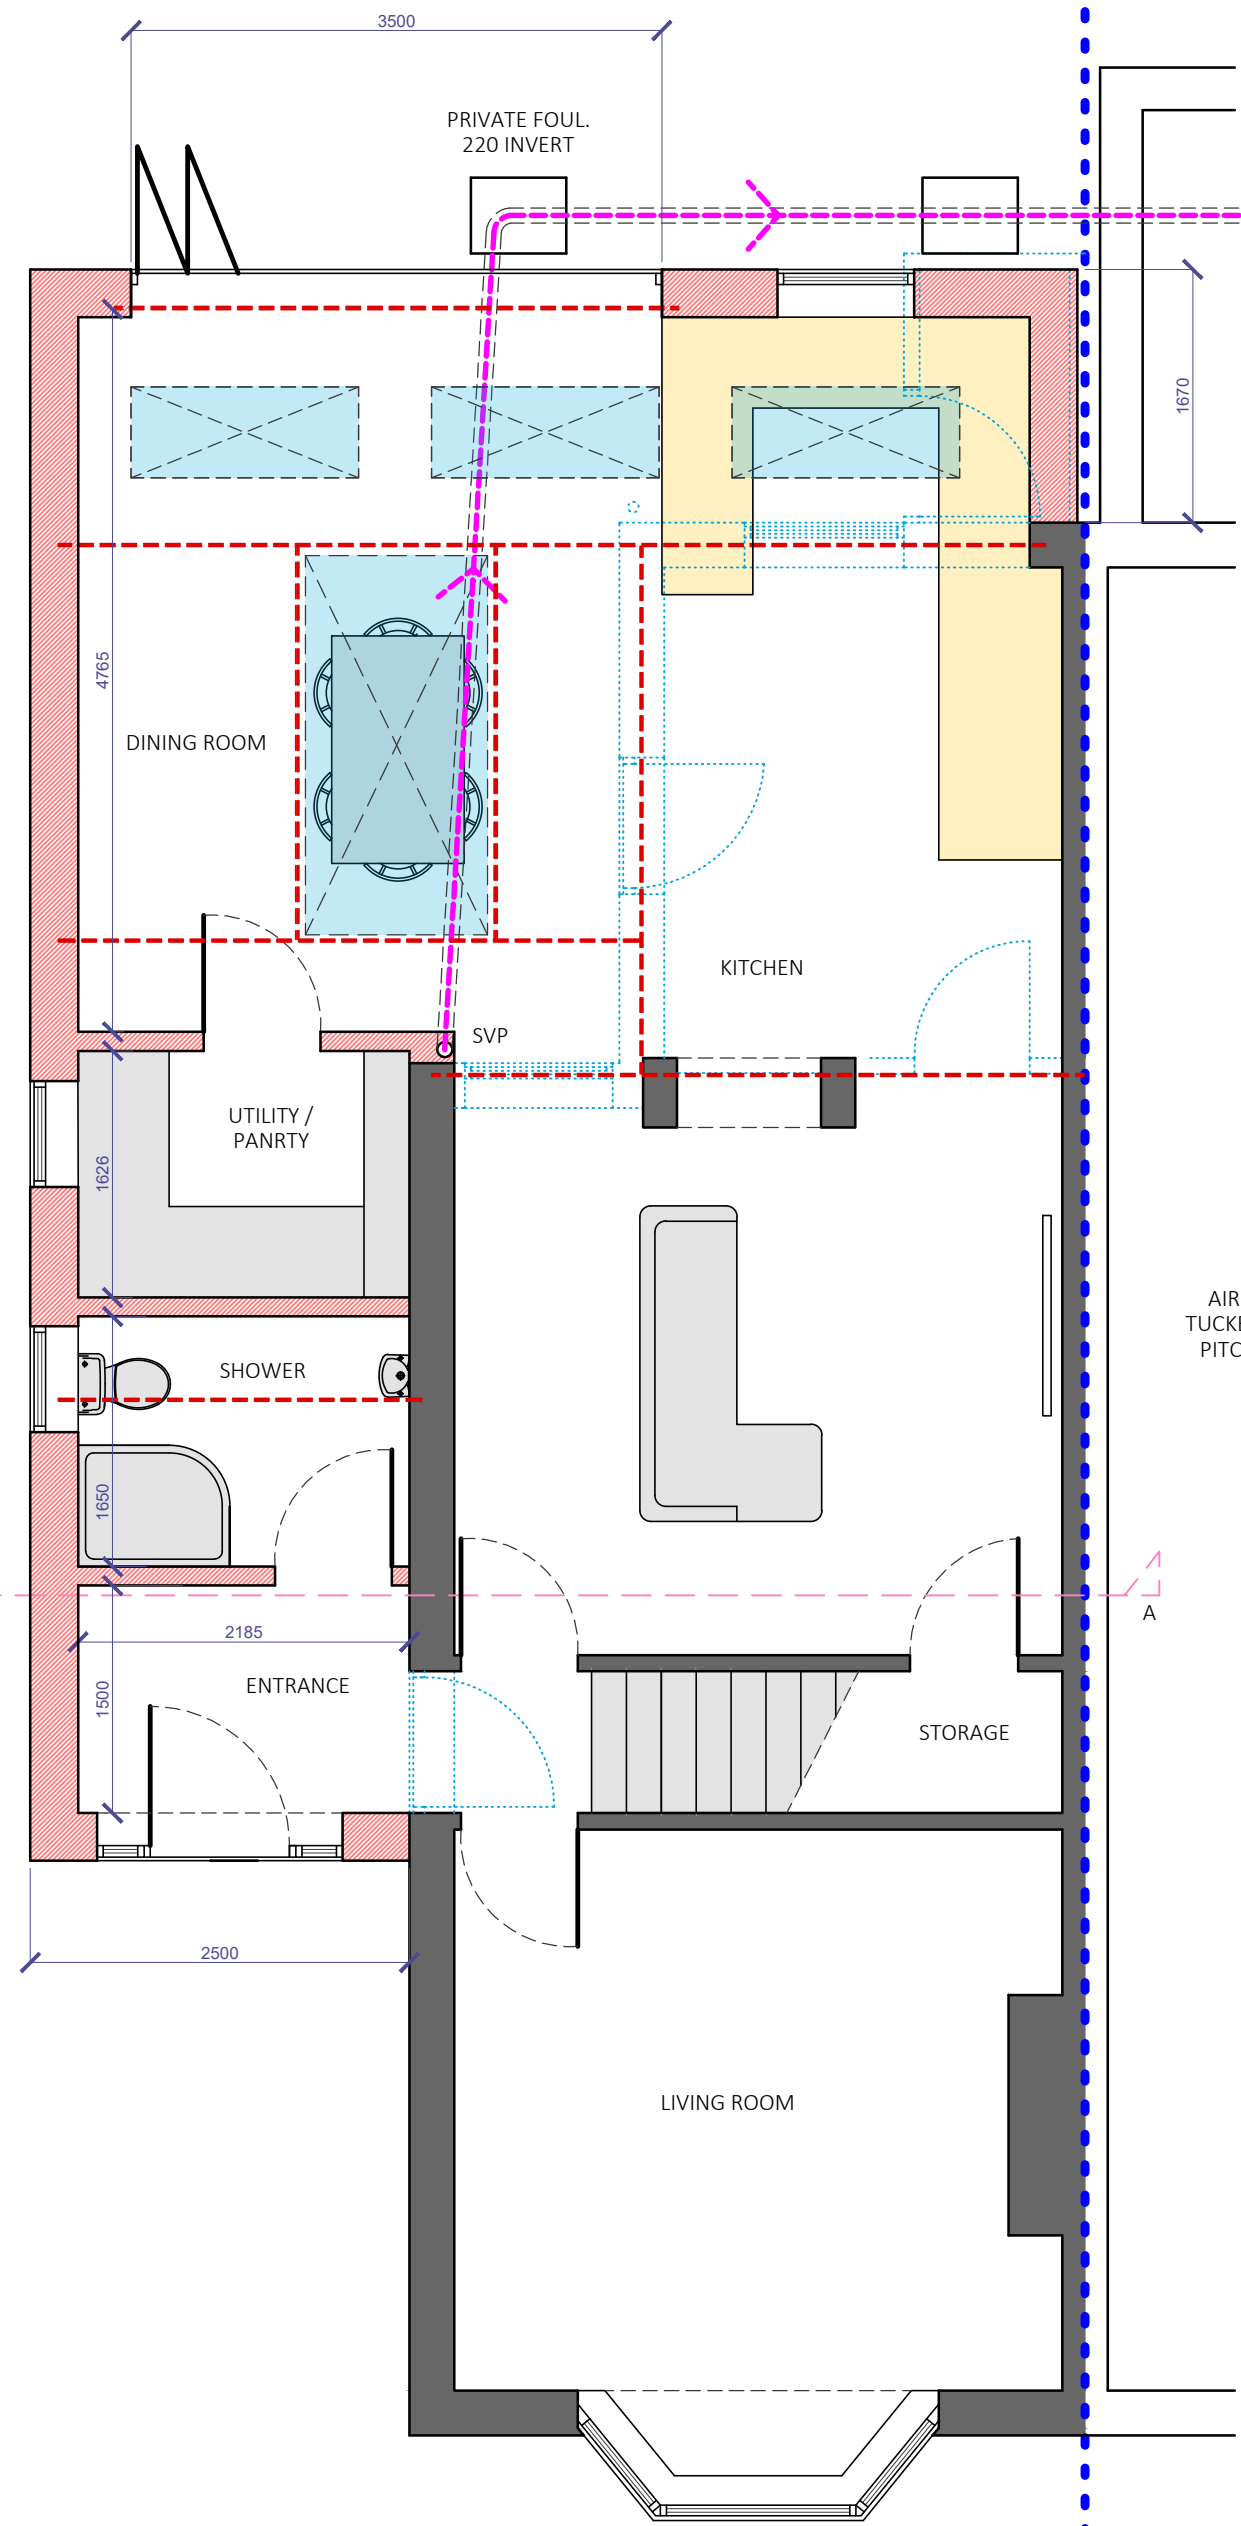


PROPOSED GROUND FLOOR PLAN - 1:50@A1

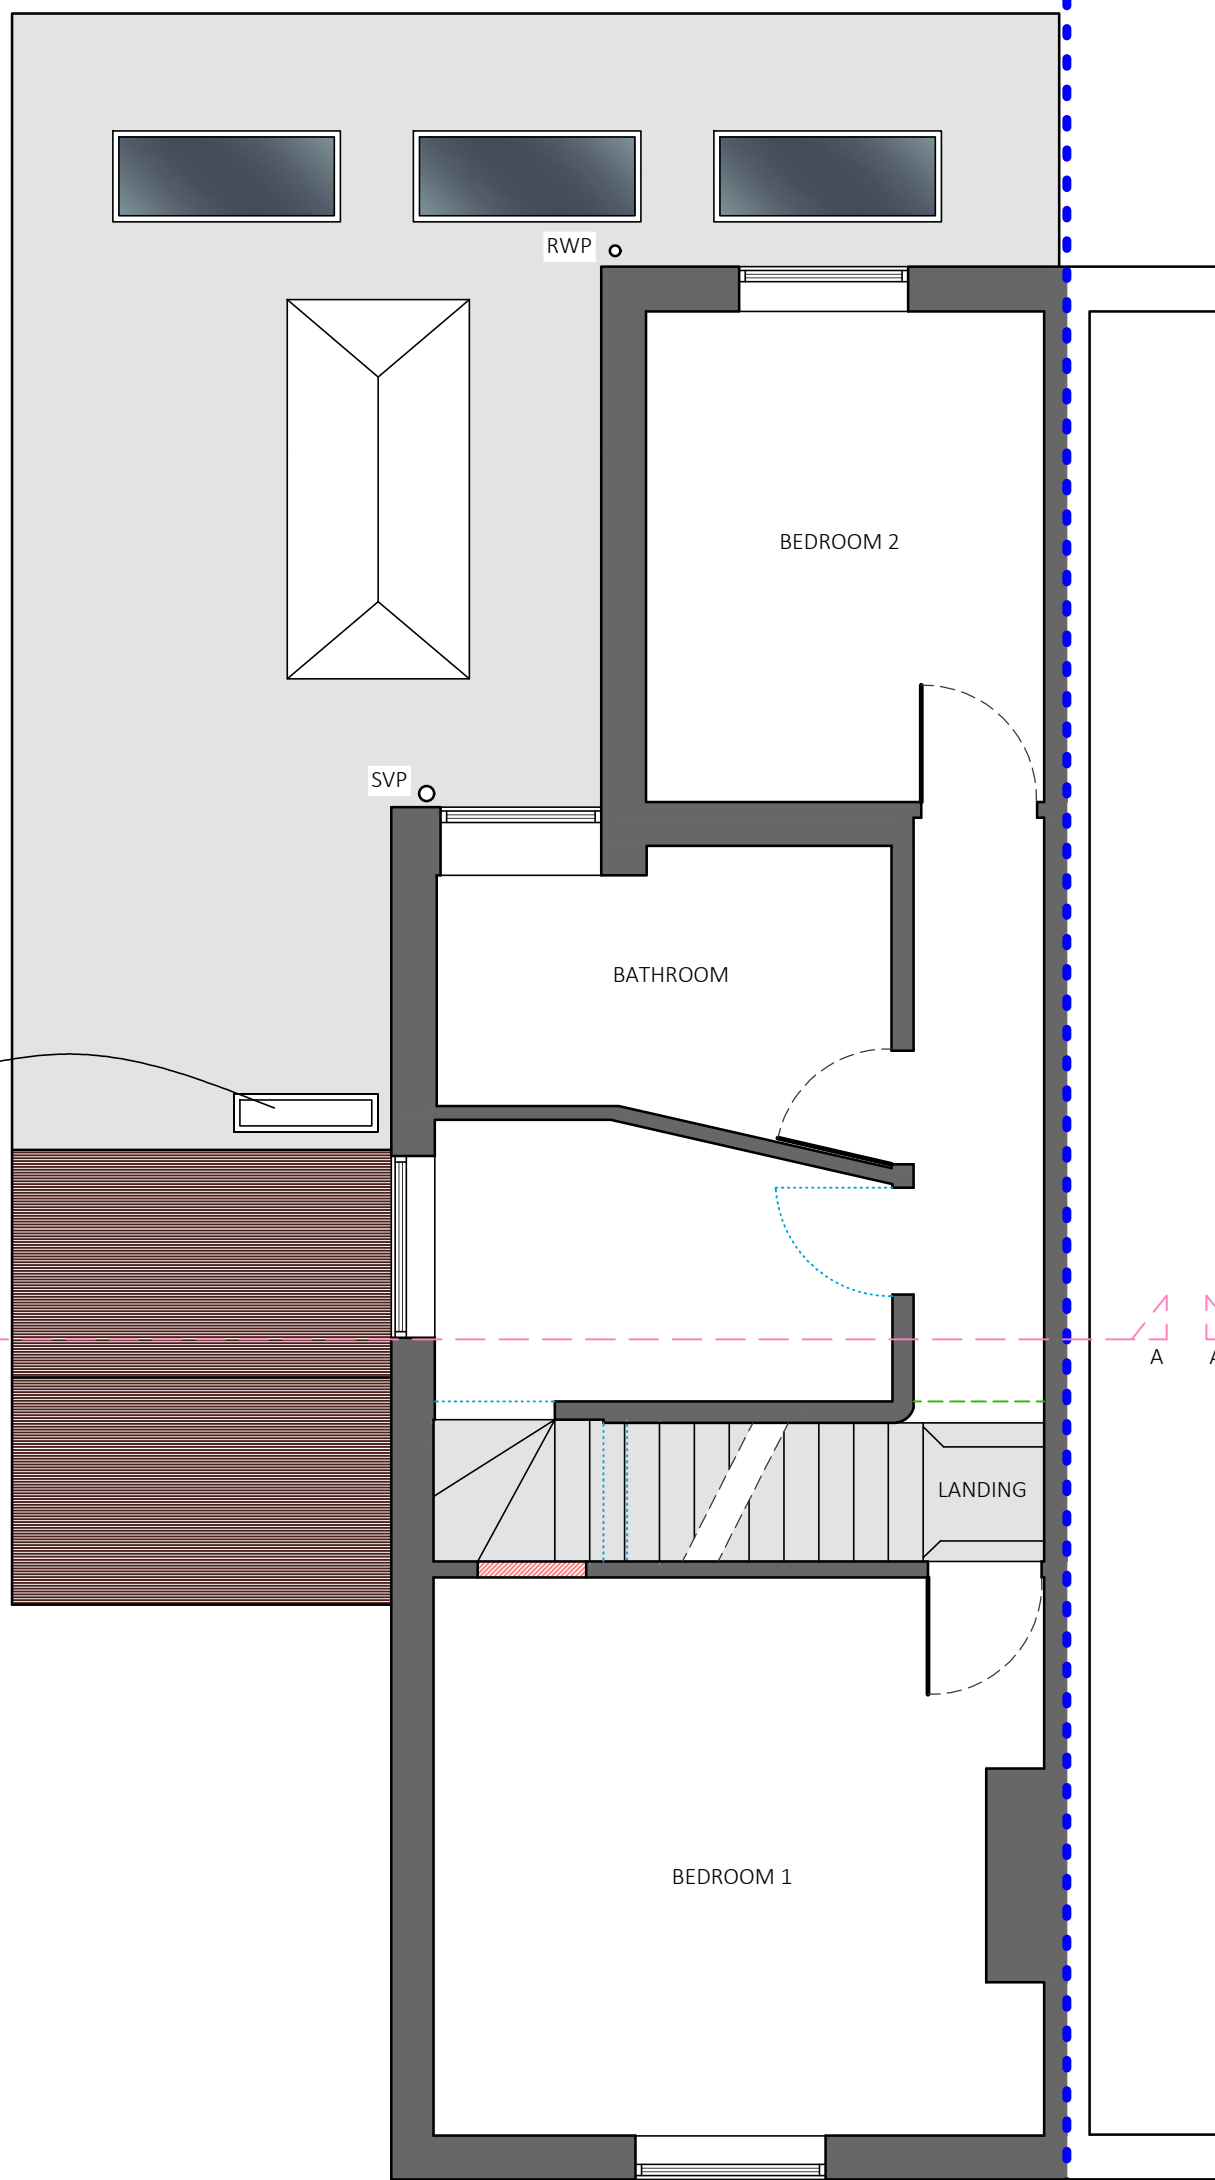


PROPOSED FIRST FLOOR PLAN - 1:50@A1

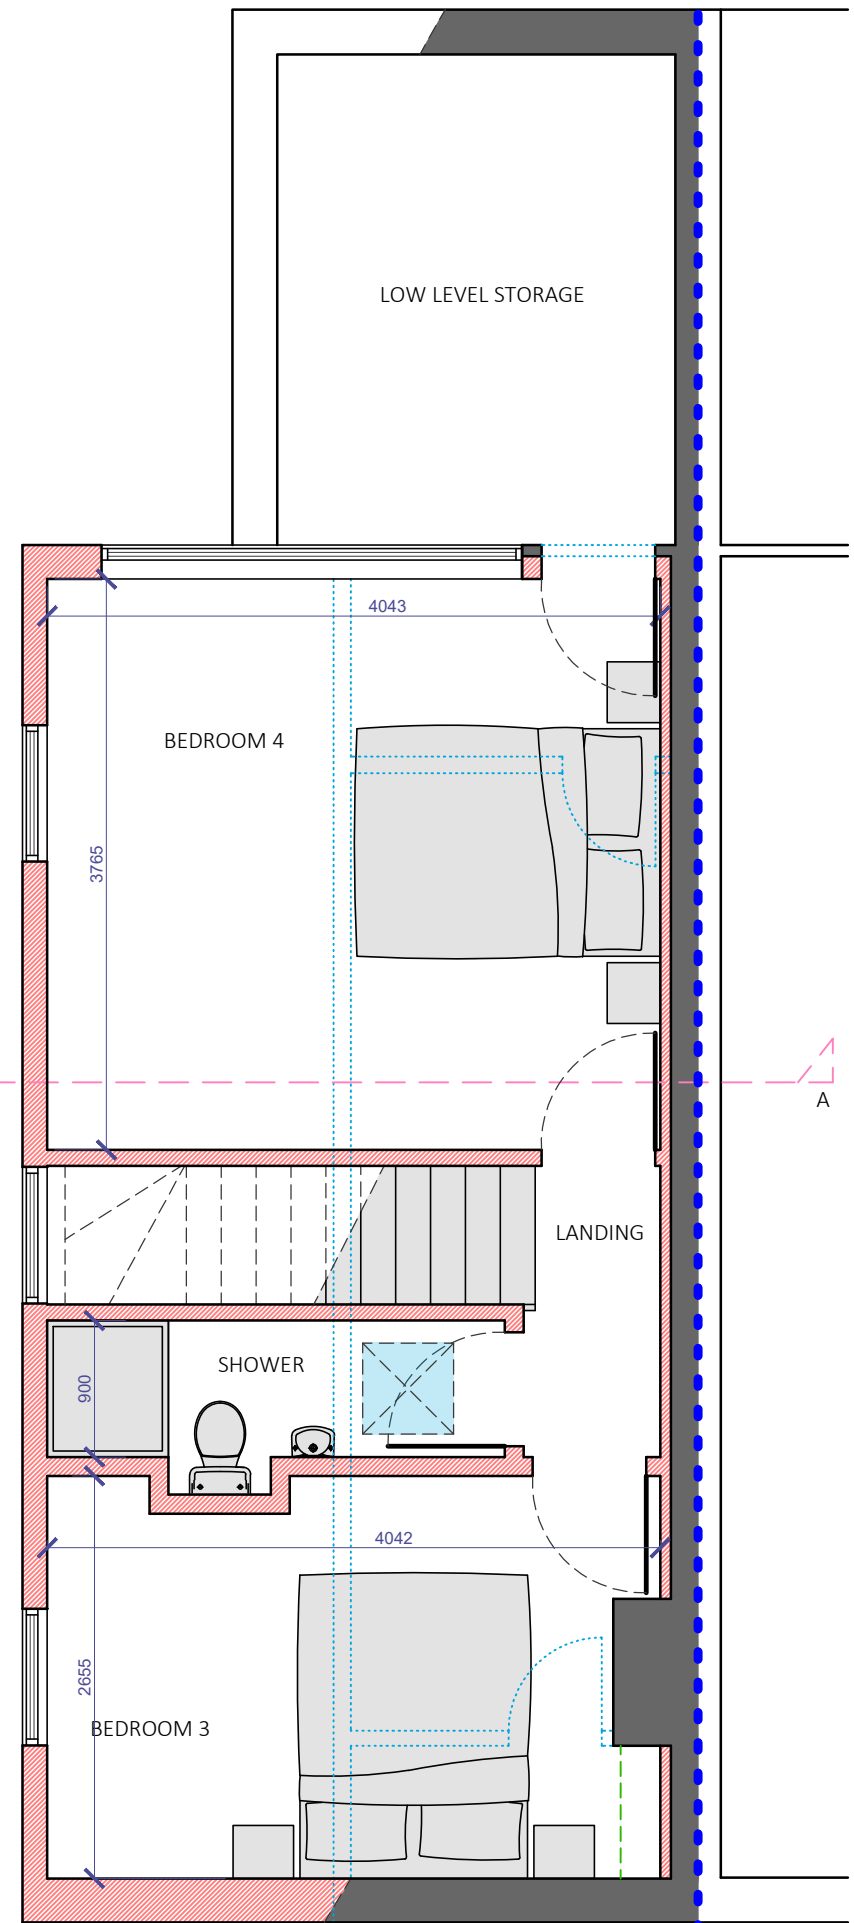


PROPOSED SECOND FLOOR PLAN - 1:50@A1

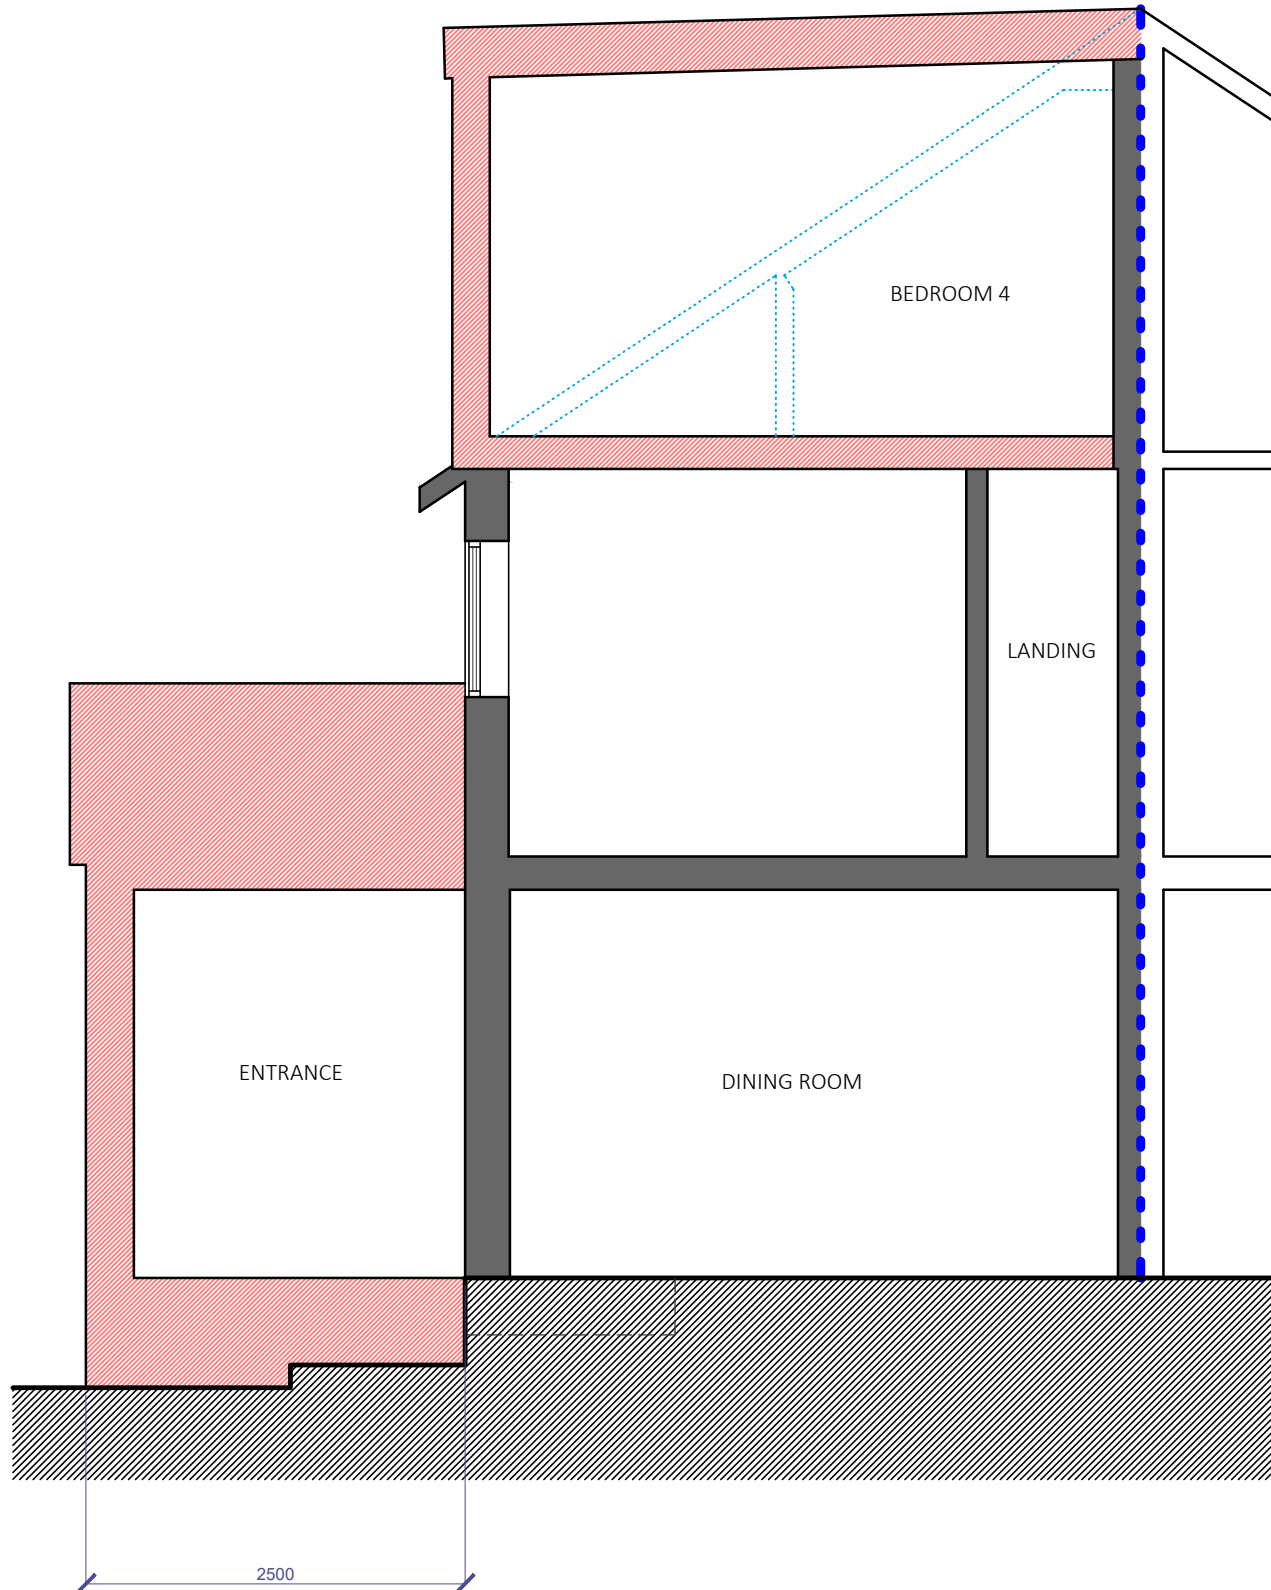


PROPOSED SECTION A-A - 1:50@A1

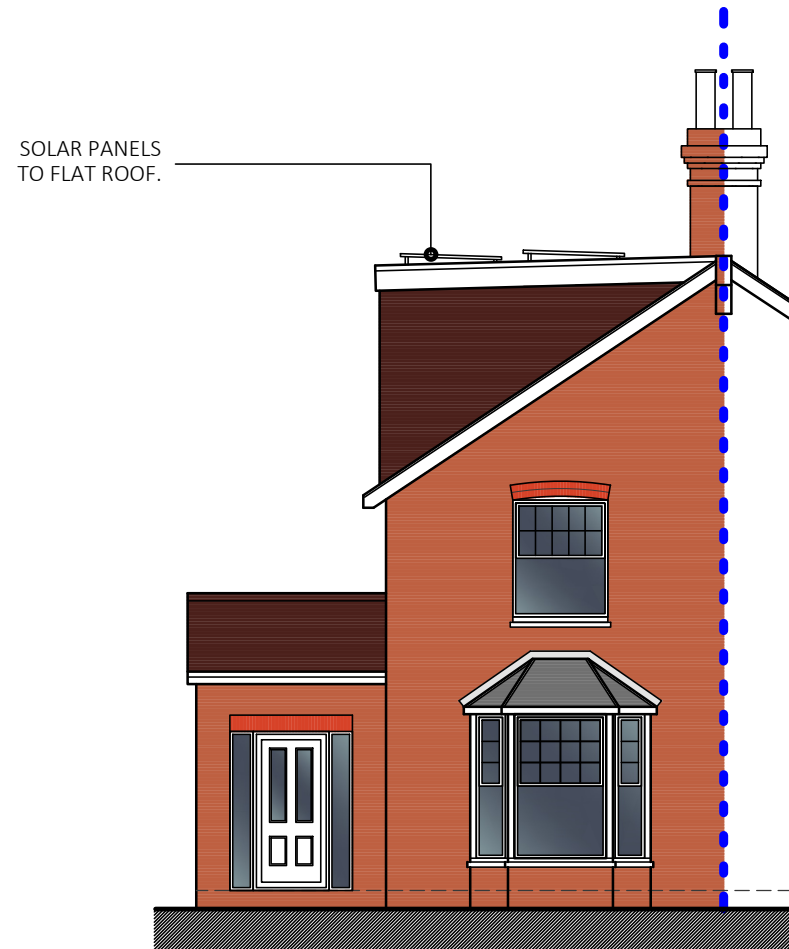


FRONT ELEVATION - 1:100@A1

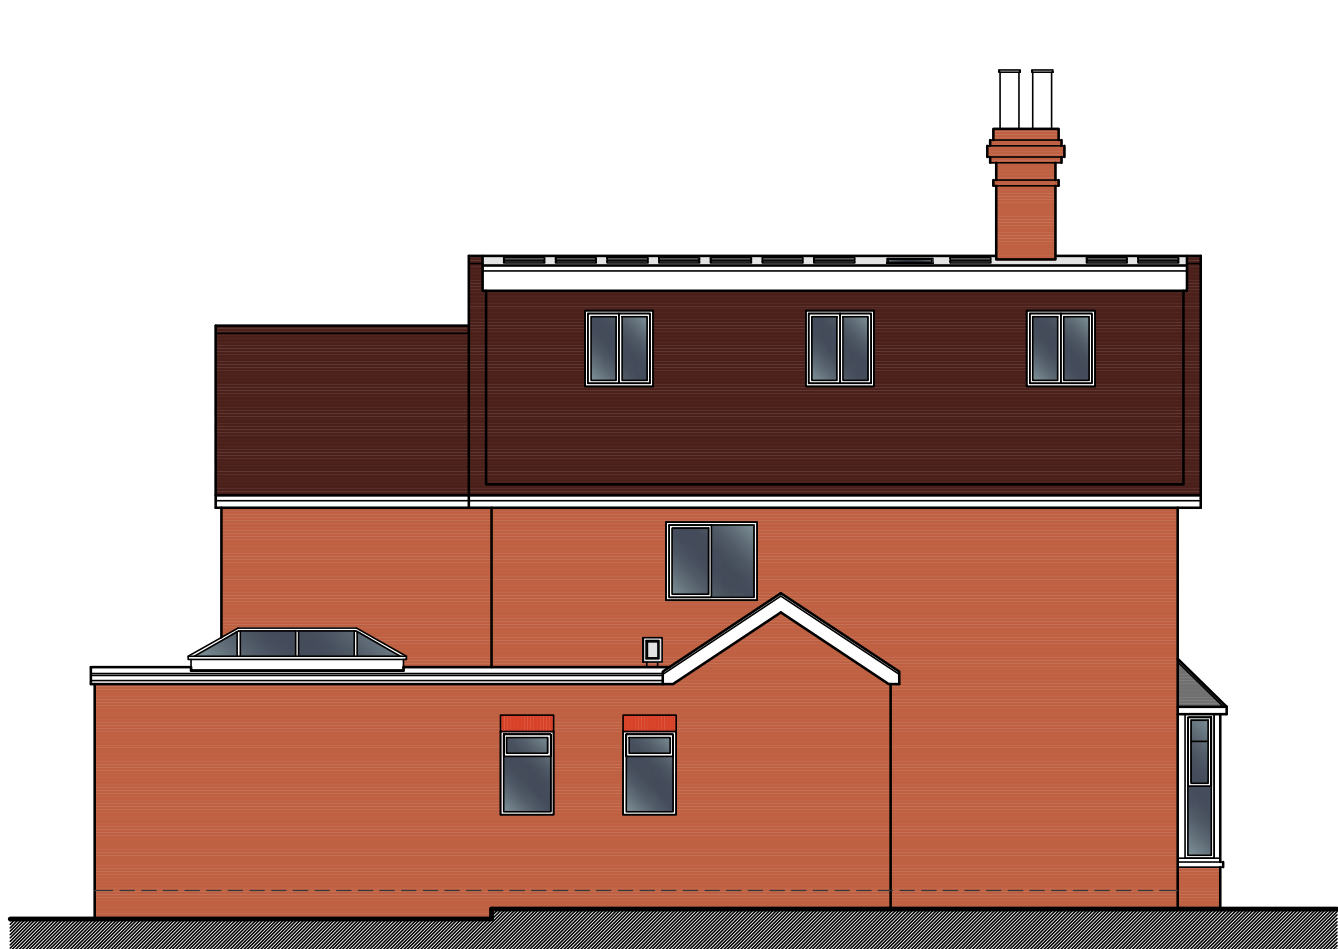


SIDE ELEVATION - 1:100@A1

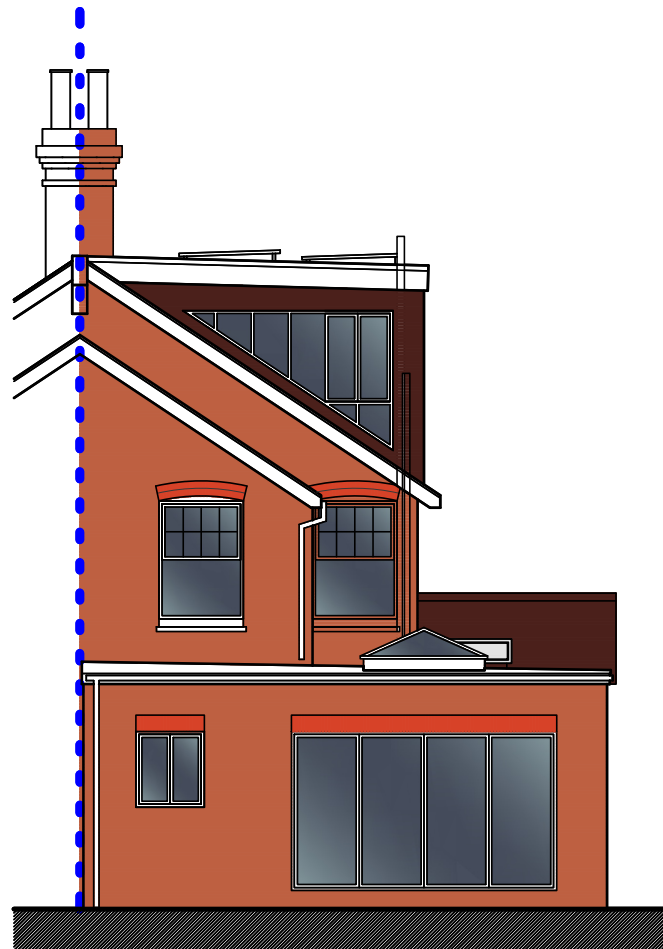

REAR ELEVATION - 1:100@A1

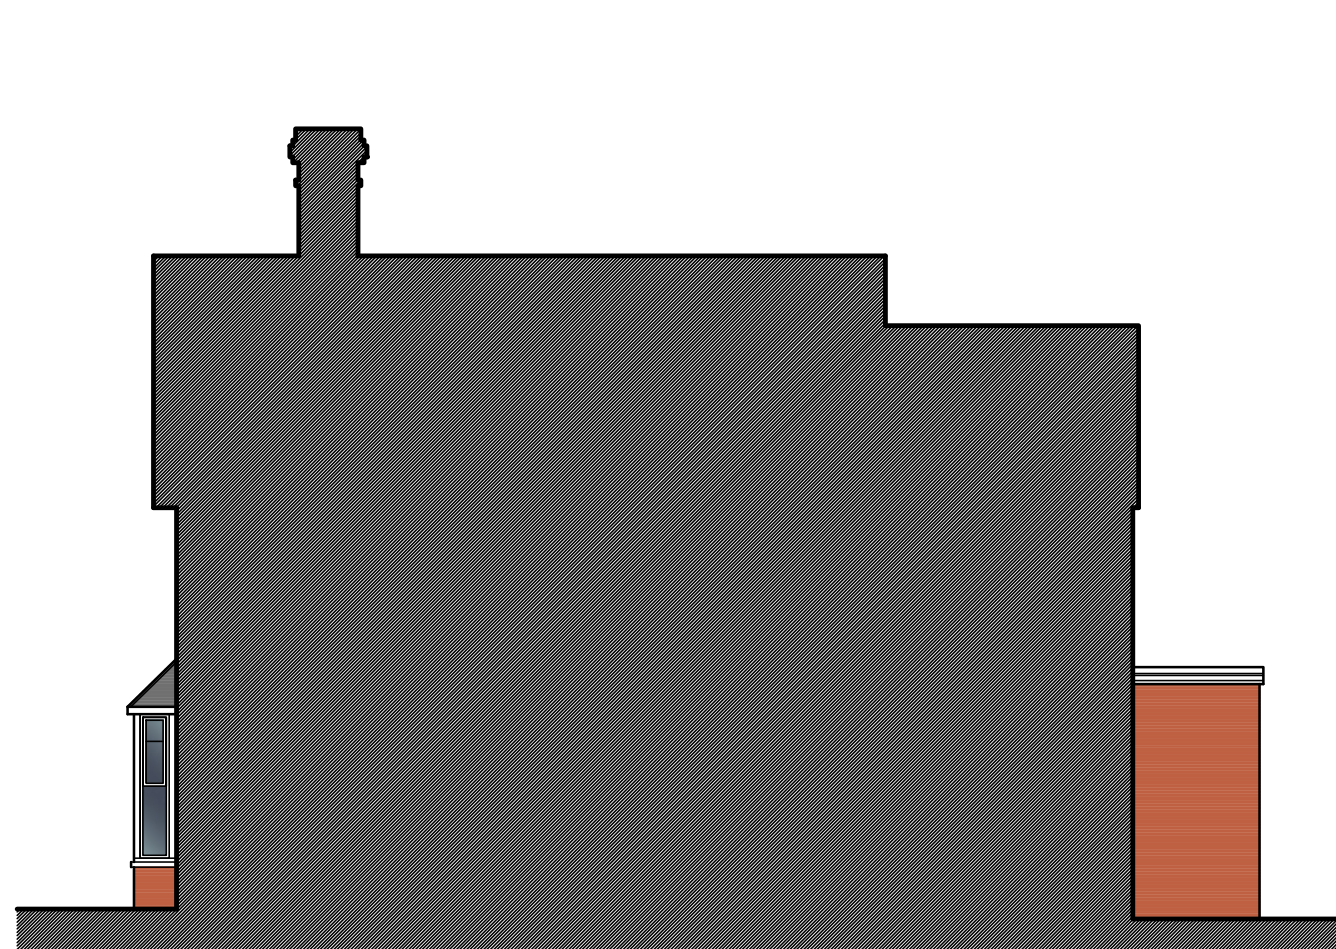


SIDE ELEVATION - 1:100@A1

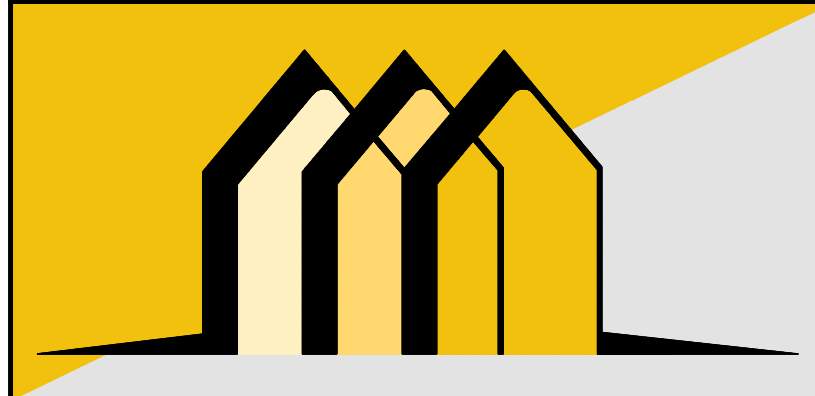

CONTACT INFO

E: Scott@EllisdonArchitecturalAssociates.co.uk
W: WWW.EllisdonArchitecturalAssociates.co.uk
M: 07828 189525

SCALE BARS

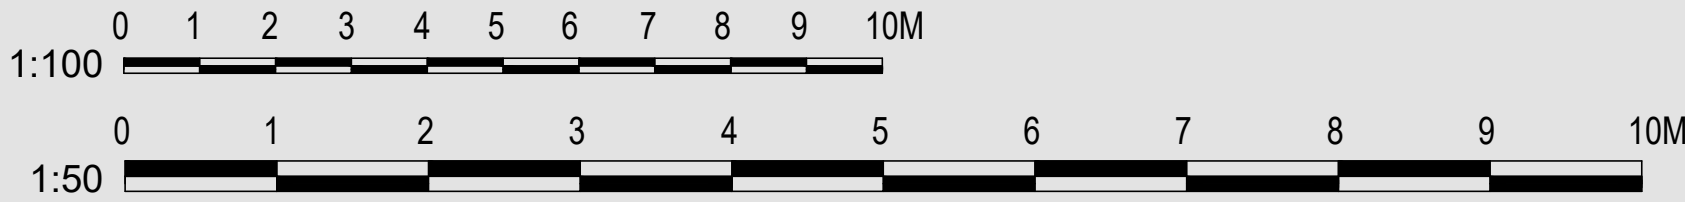

REVISION	DESCRIPTION	STATUS:	CLIENT:	MR CAMERON PARDUE	SITE ADDRESS:
0	FIRST ISSUE	PLANNING	JOB REF:	721	40 MILL GREEN ROAD HAYWARDS HEATH RH16 1XQ
A	CLIENT UPDATE		DRG. NO:	02	
B	CLIENT UPDATE		DRG. TITLE:	PROPOSED PLANS	
C	EX. WINDOW + AIR CON		DATE:	JULY 2026	
			SCALE:	1:50@A1	