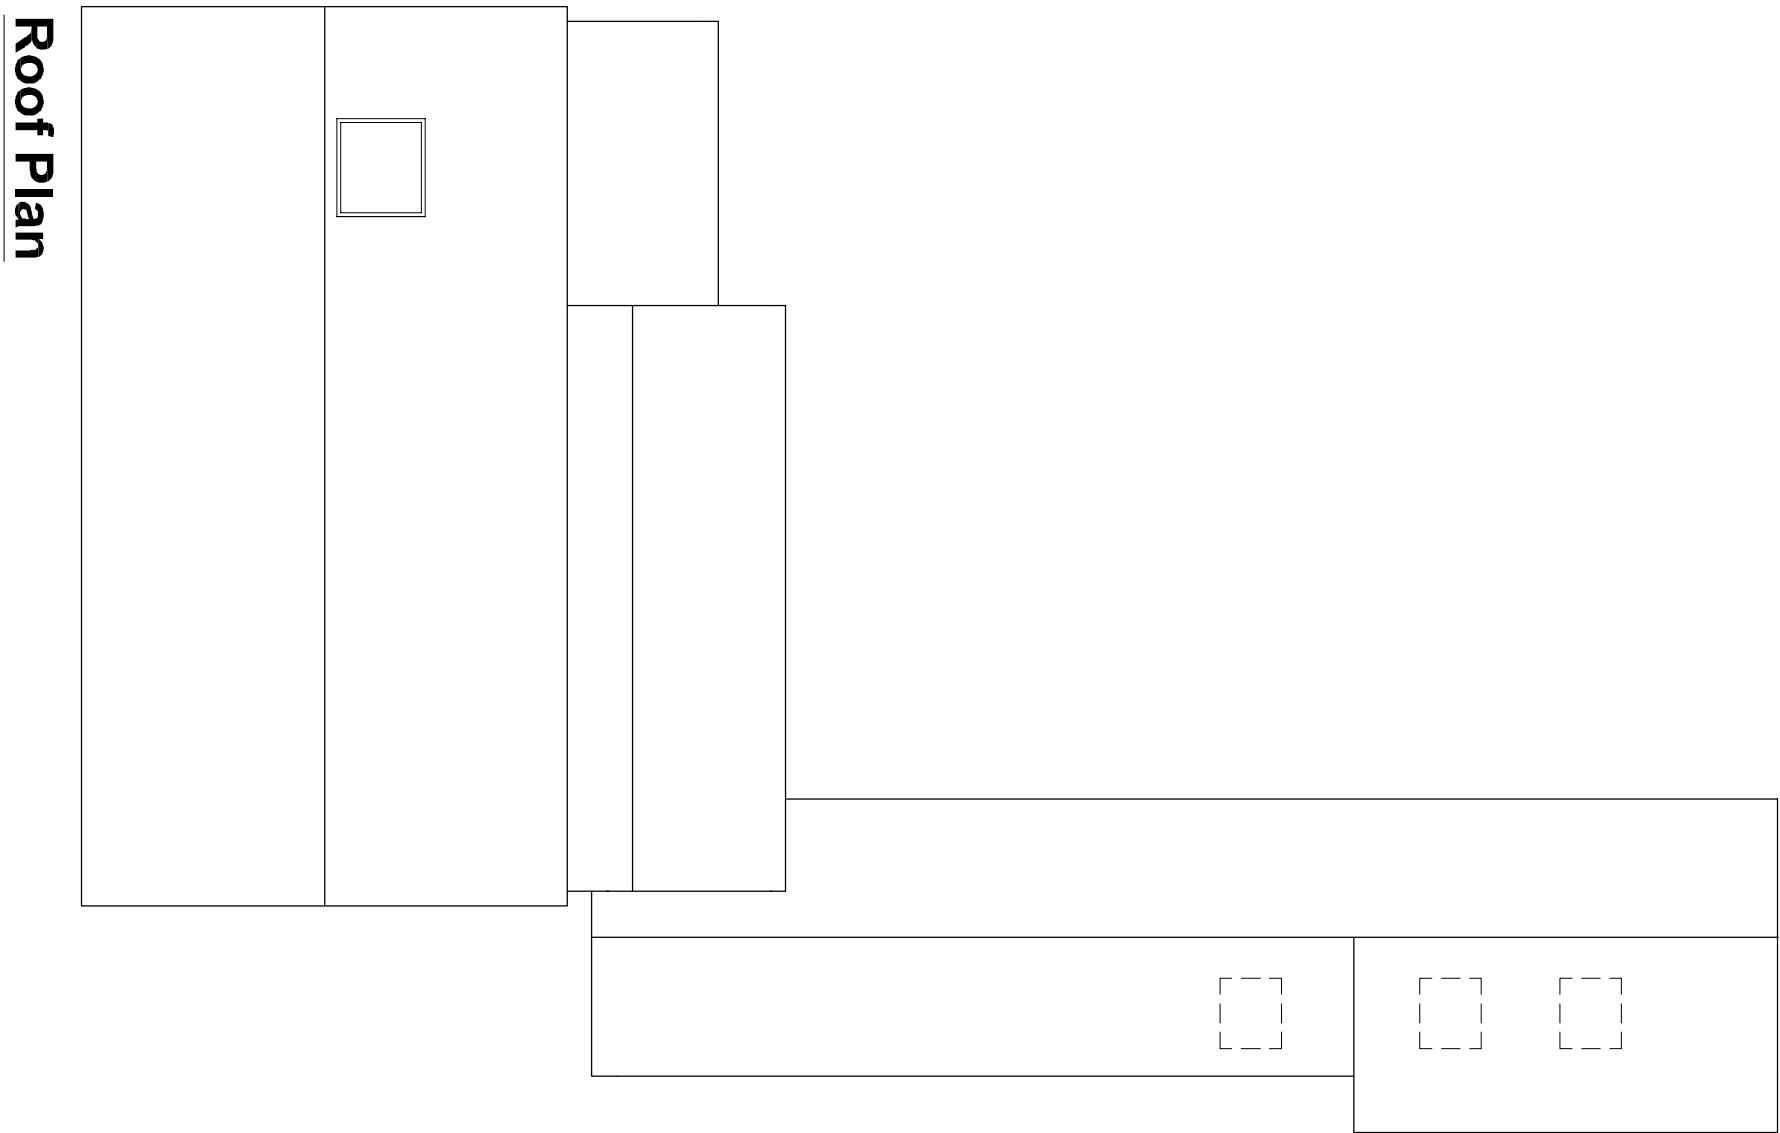
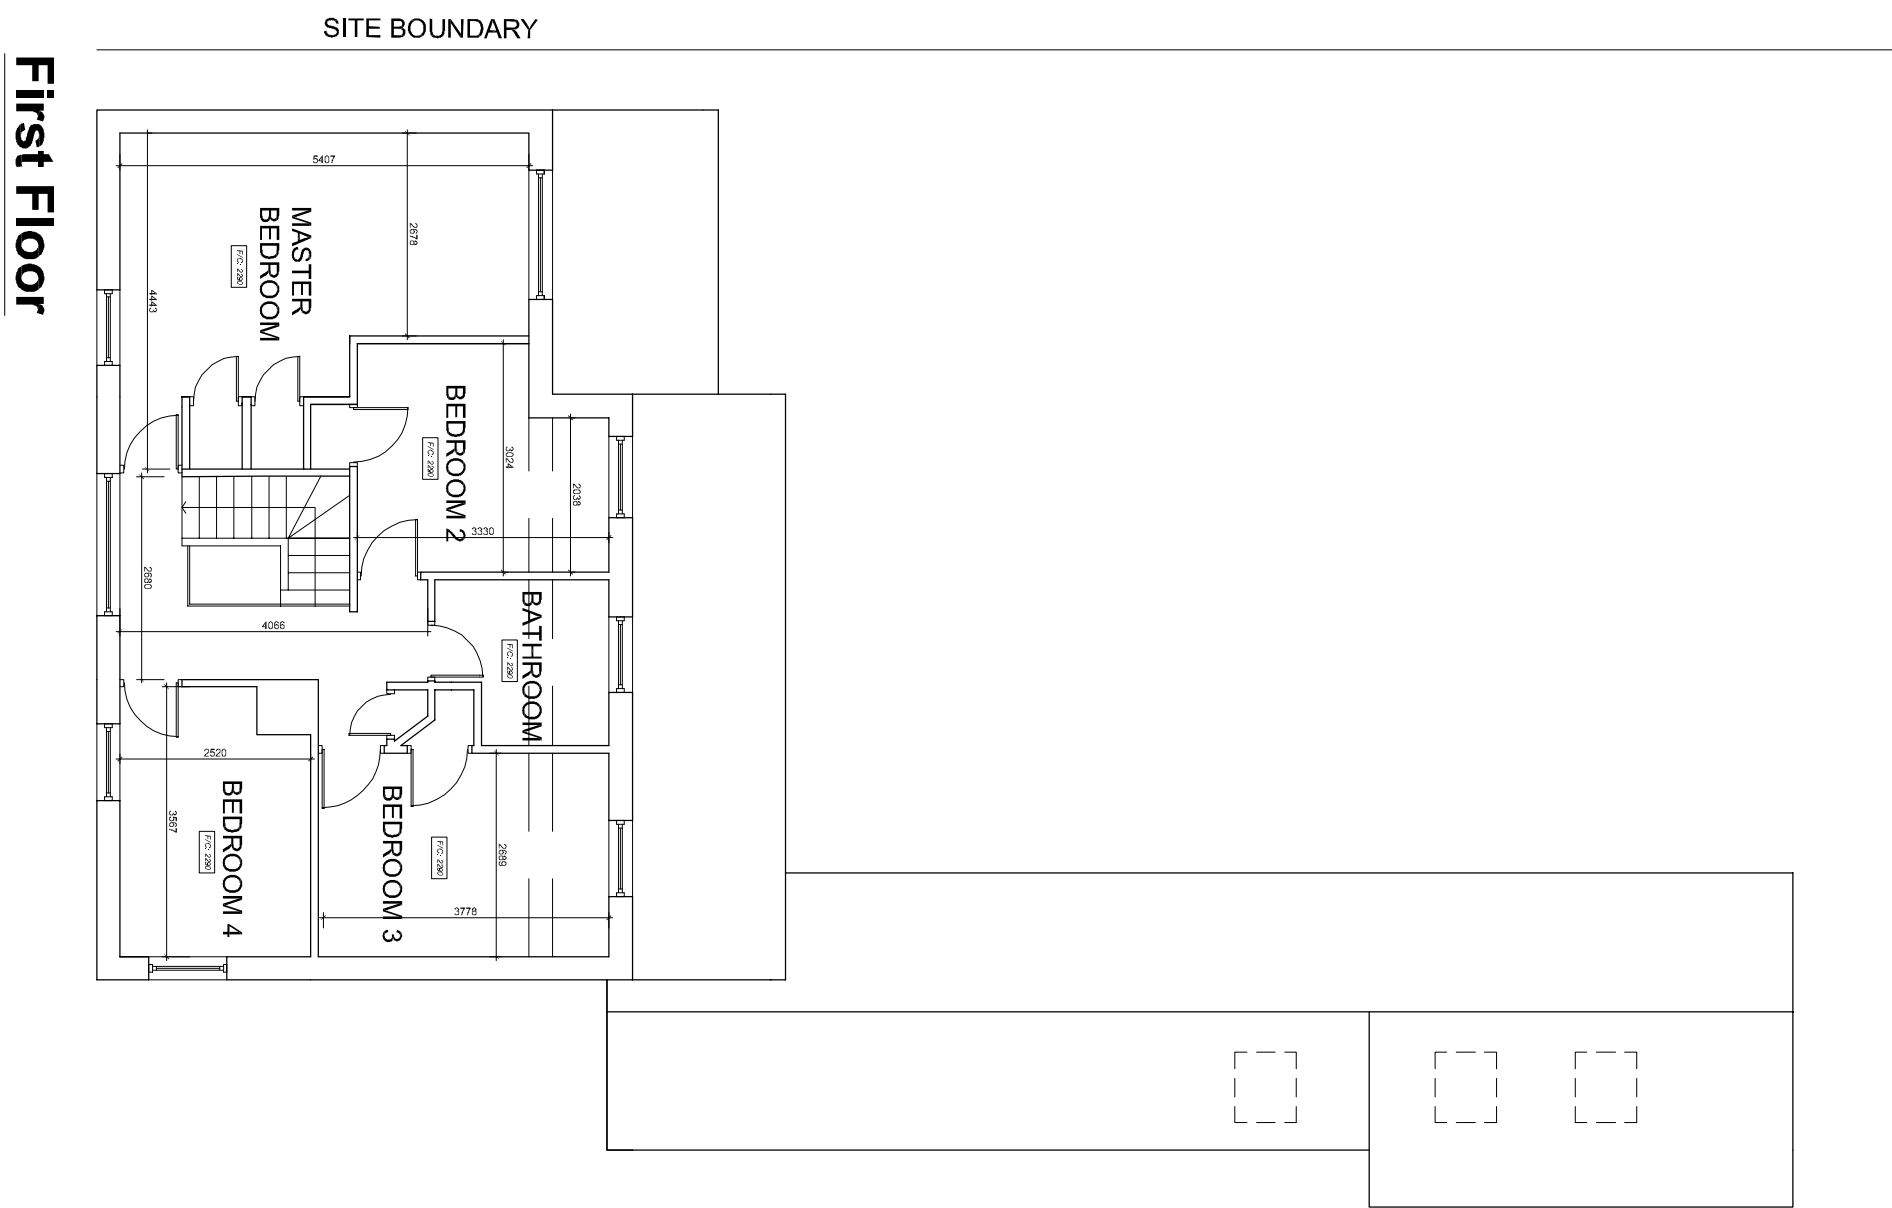
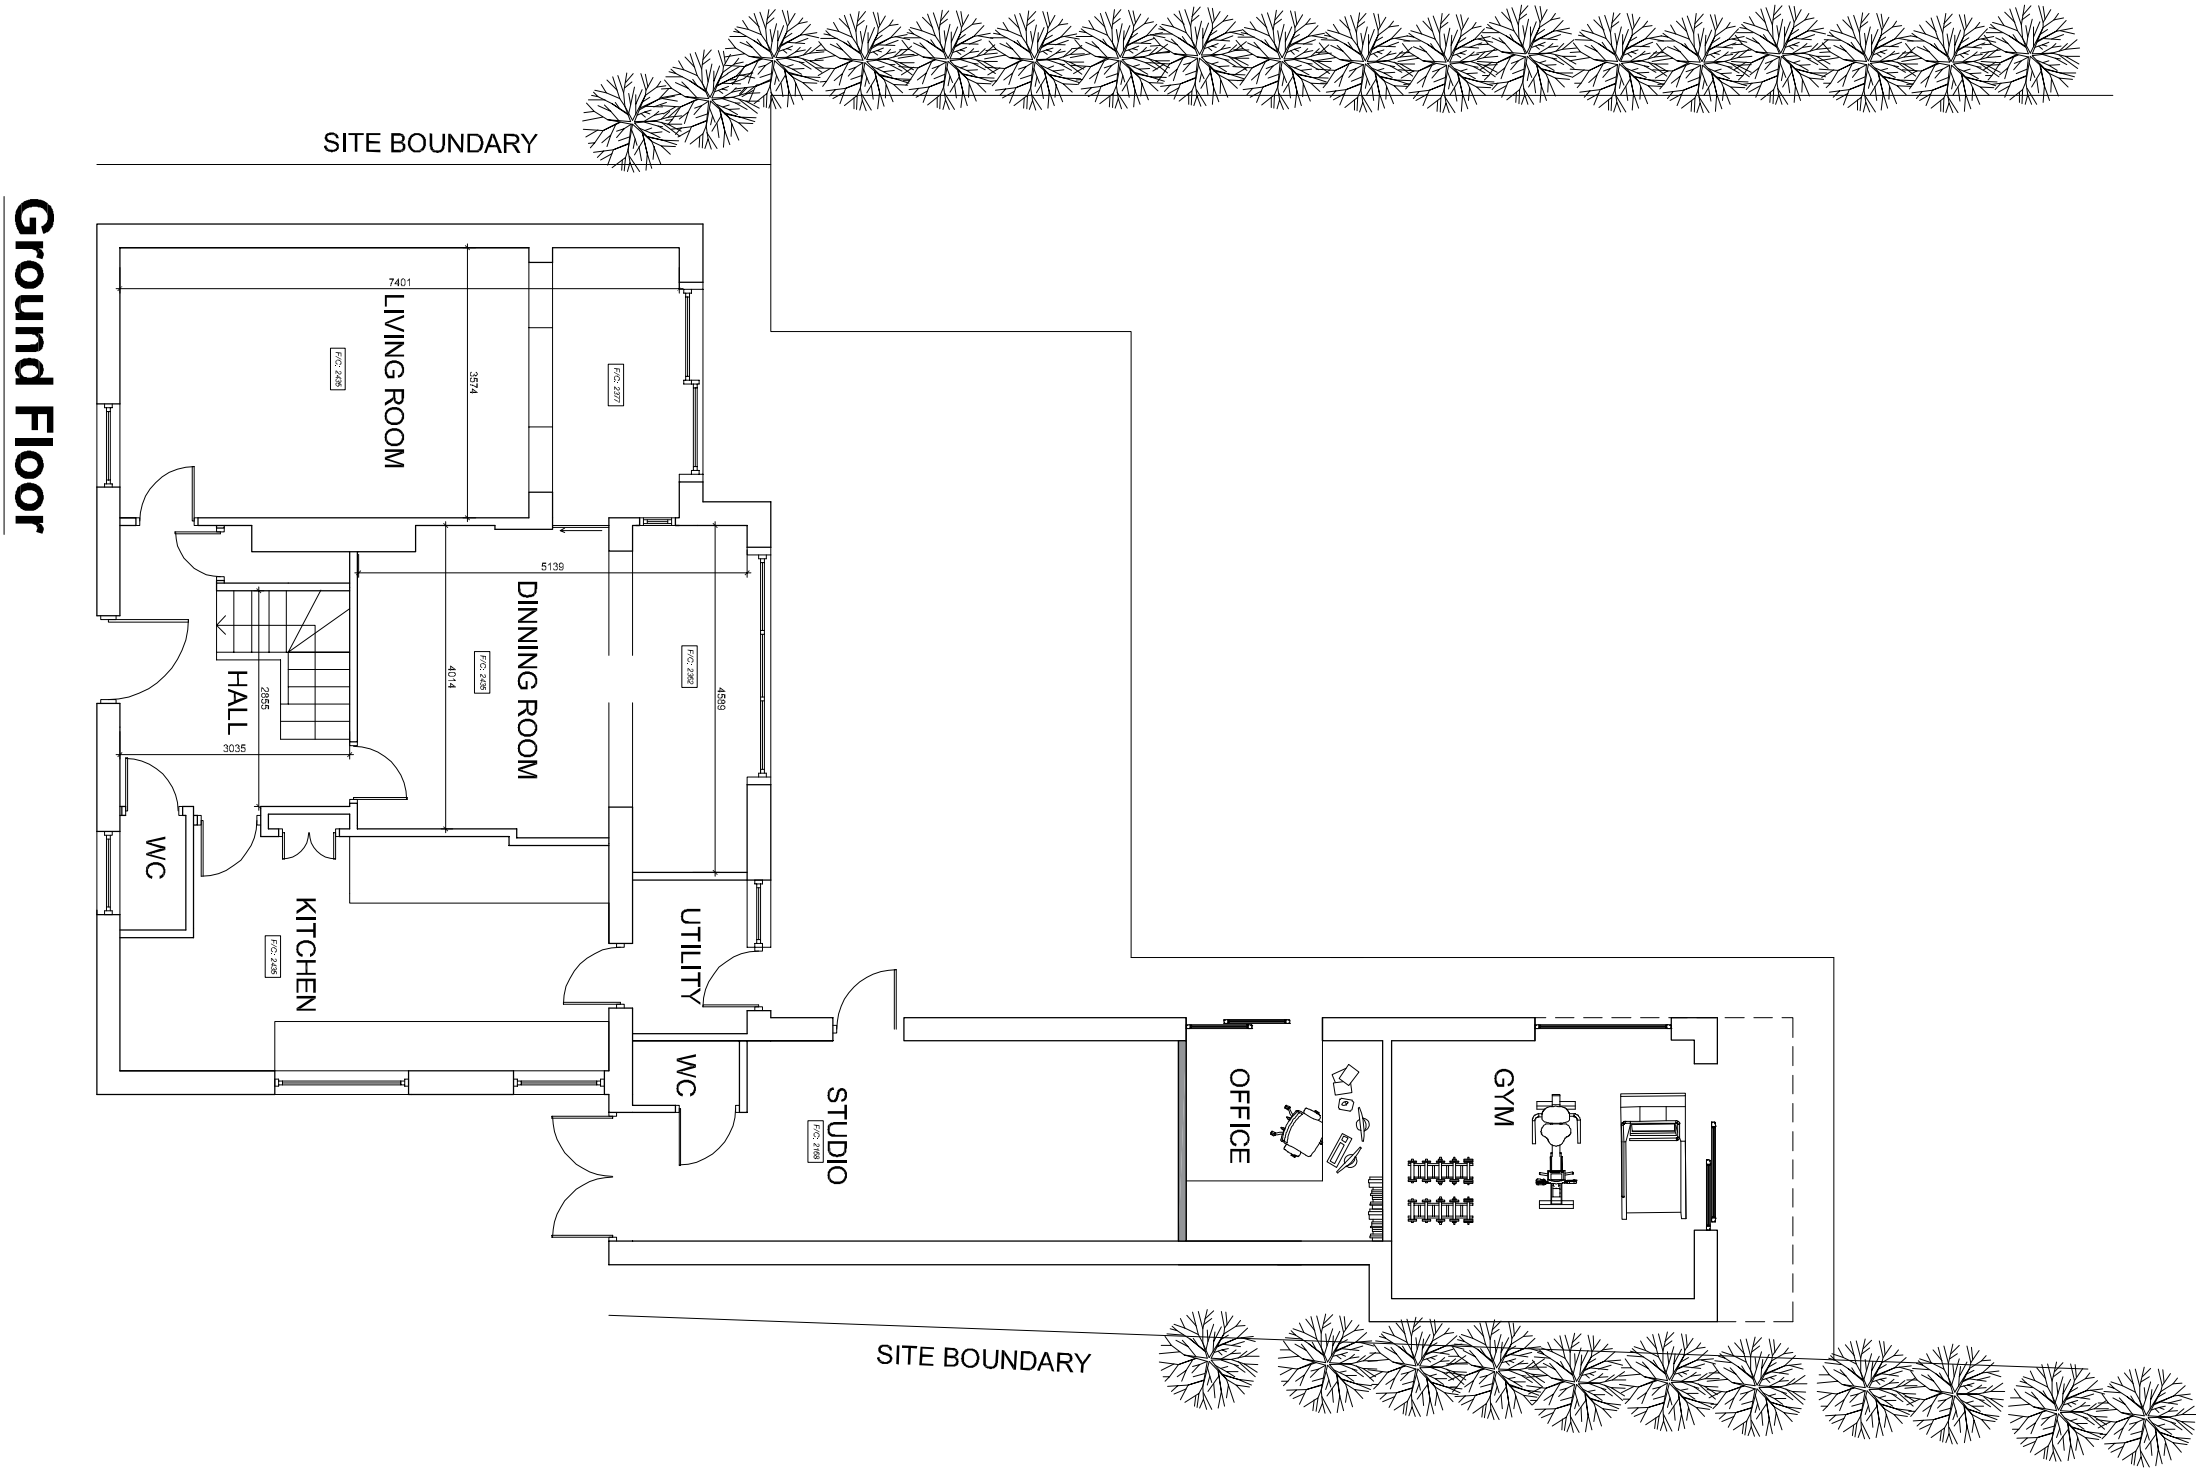


B+C ARCHITECTURE

t: 07751 873897  
e: info@bentleysandcarter.com  
w: www.bentleysandcarter.com

- GENERAL NOTES:
- 1 - THIS DRAWING IS THE PROPERTY OF BENTLEYS & CARTER AND IS NOT TO BE REPRODUCED IN ANY WAY OR FORM WITHOUT PRIOR WRITTEN CONSENT
  - 2 - Do not scale from this drawing unless for planning purposes
  - 3 - All dimensions to be verified on site prior to any works starting and any discrepancies to be reported to Bentleys & Carter
  - 4 - This drawing is to be read in conjunction with relevant consultants and specialist drawings
  - 5 - All works to comply with the relevant British Standards, Codes of Practice and Building Regulations

PROJECT:  
anovione, ship street, east  
grinstead, mid sussex, west  
sussex, tn19 4dx

DRAWING:  
floor plans existing

DRAWING STATUS:  
planning submission

JOB NO:  
hass - 0203  
DRAWING NO:  
200  
SCALE:  
1:100 @ A2  
DATE:  
June 2022  
DRAWN BY:  
pc  
REVISIONS:  
none