


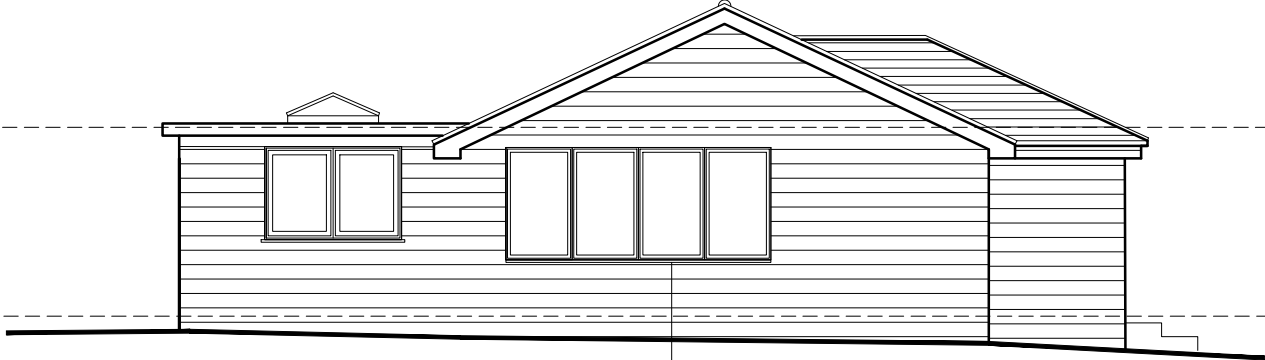


A) Proposed Front Elevation




B) Proposed Side Elevation

REV B - WINDOW CHANGED TO 4NO. WINDOW PANES

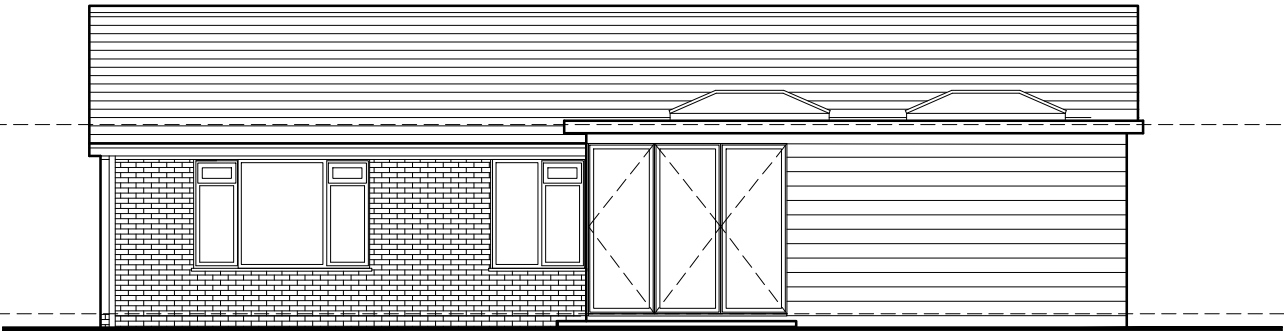


C) Proposed Rear Elevation

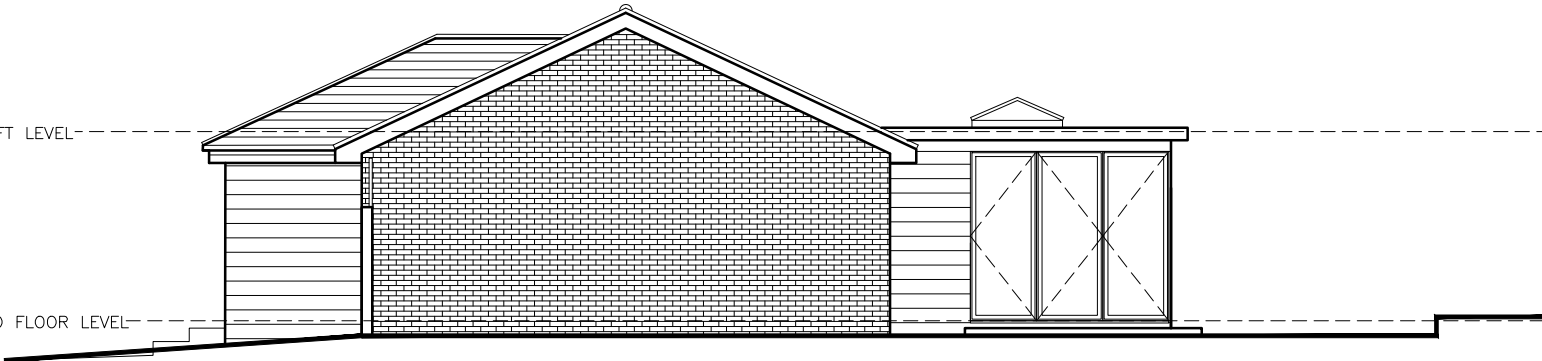

D) Proposed Side Elevation

REV A SIDE EXTENSION WIDTH REDUCED 02/06/25
REV B PROPOSED NEW SIDE WINDOW CHANGED TO 4
WINDOW PANES 17/07/26

PLANNING DRAWING

 

Title Proposed Elevations				SARAH BREEZE RIBA	
Drawn by SB		Checked by NB&TH		Client Nikki Bedford & Tom Henton	
Scale A3 @ 1:100		Date 08/04/25		Project 76 Savill Road Lindfield West Sussex RH16 2NN	
Project no. BA198	Dwg. no. 11	Revision B	Prelim.		