



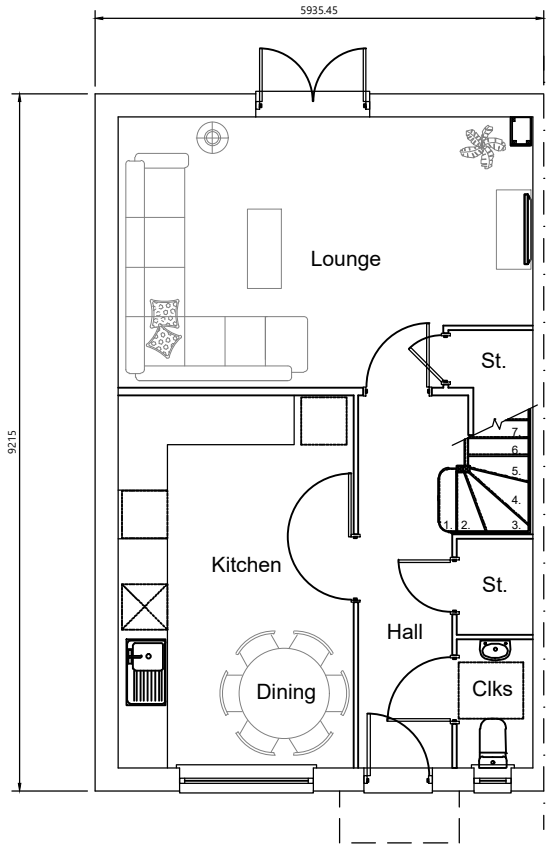

Ground Floor Plan

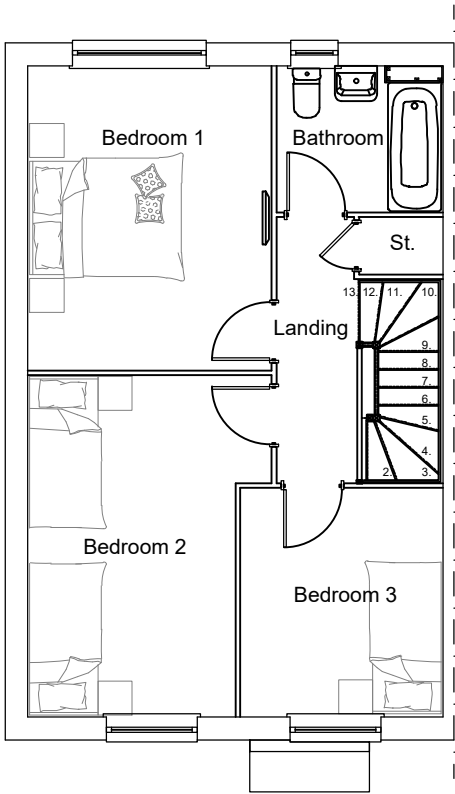

First Floor Plan

PLOT No.
As Drawn -
Handed -

House Type	Clover	Variation	Option
Bedrooms	3	Persons	5
Sq.ft	1016	Sq.m	94.3



Romsey	T:01794 367703	Rev	Description	Date	Au	Ch
Portishead	T:01275 407000	P1	Planning Issue	08.06.26	KLH	SC
London	T:01794 367703					

www.thrivearchitects.co.uk

This drawing is the copyright of Thrive Architects Ltd ©. All rights reserved. Ordnance Survey Data © Crown Copyright. All rights reserved. Licence No. 100007359. Permission is granted to scale from this drawing for the purposes of **Local Authority Planning Applications only**. For all other purposes DO NOT scale from this drawing. Contractors, sub-contractors and suppliers are to check all relevant dimensions and levels of the site and building before commencing any shop drawings or building work. Any discrepancies should be recorded to the Architect. Where applicable this drawing is to be read in conjunction with the Consultants' drawings / Clients' Construction Specification.

Project	Foxhole Farm, Bolney		
Drawing	House Type Clover Ground & First Floor Plan		
Client	Cala Homes (South Home Counties)		
Job no.	CALA250729	Date	June 2026
Dwg no.	HT.CL.p	Rev.	P1
Author	KLH	Checker	Scale 1:100 at A3
Status	PLANNING	Office	Romsey
Client ref.			

