



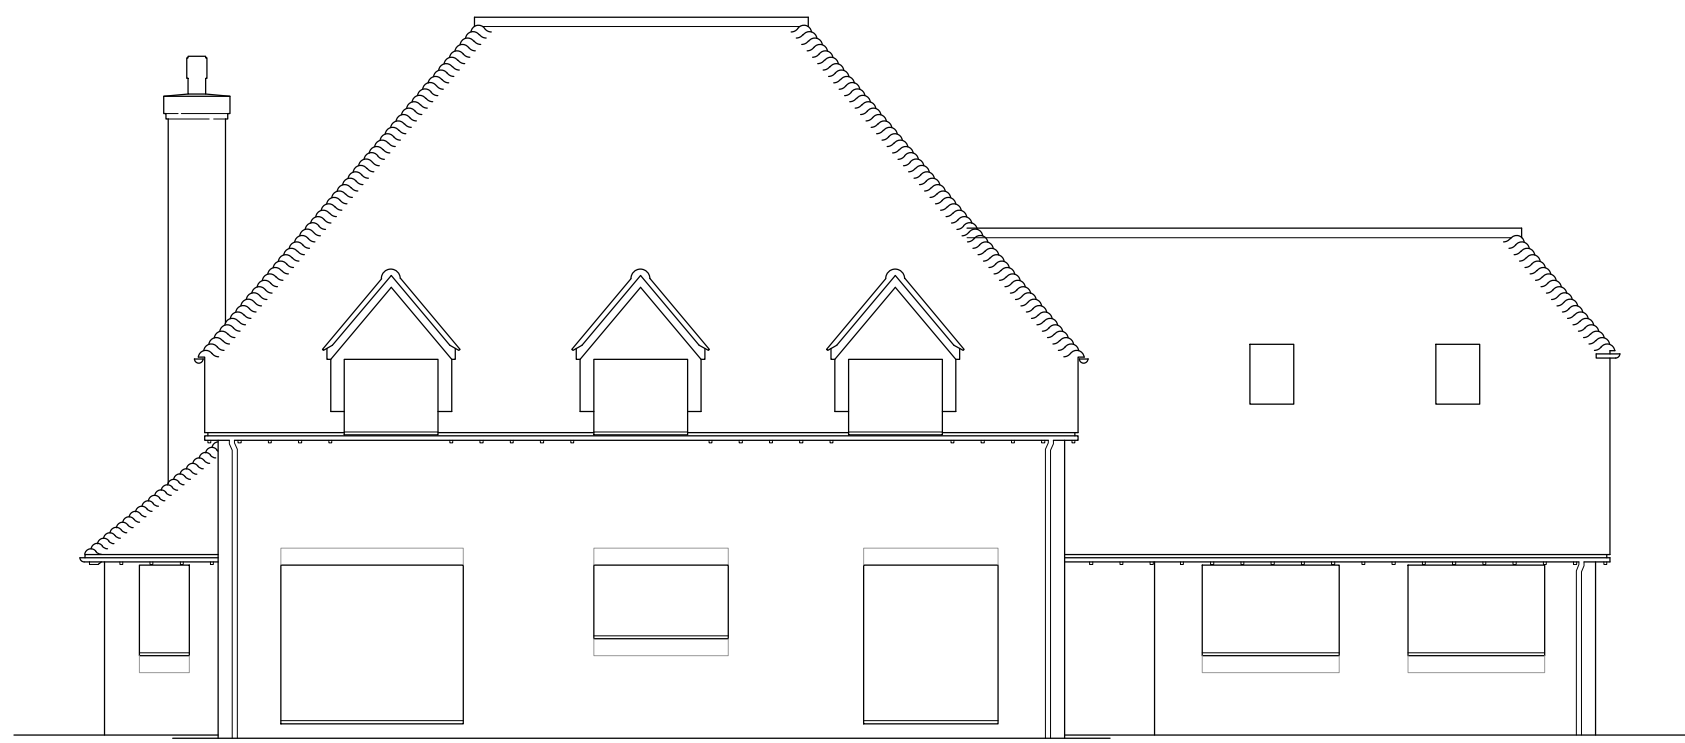

- NORTH WEST (REAR) ELEVATION - 1:100 -
- EXISTING -

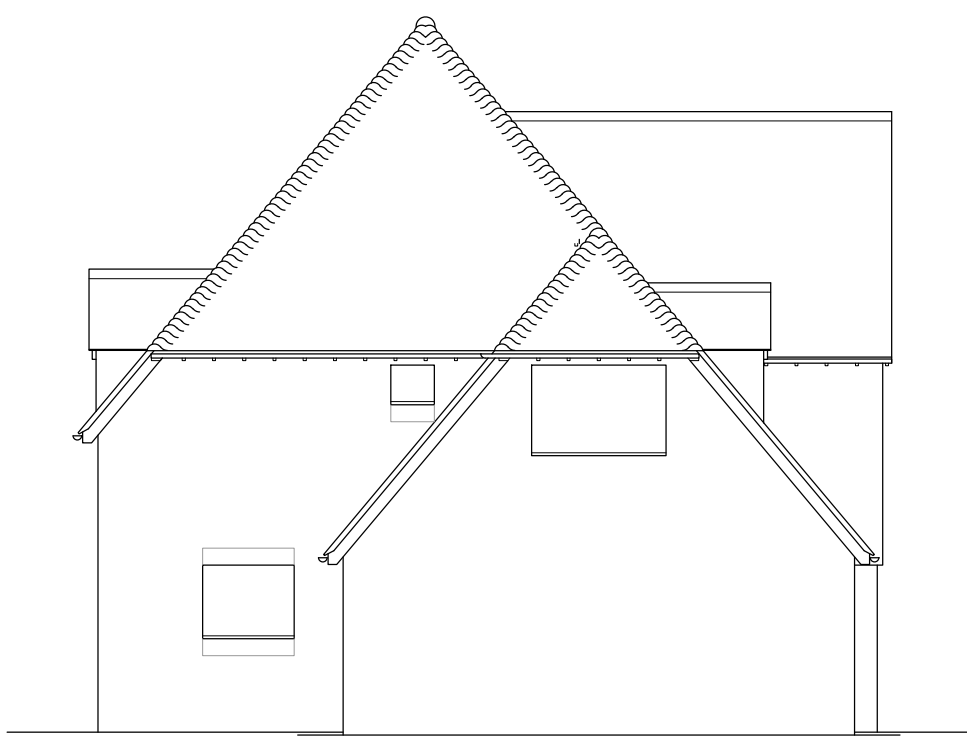


- SOUTH WEST ELEVATION -




- SOUTH EAST (FRONT) ELEVATION -



- LOCATION PLAN - 1:1250 -

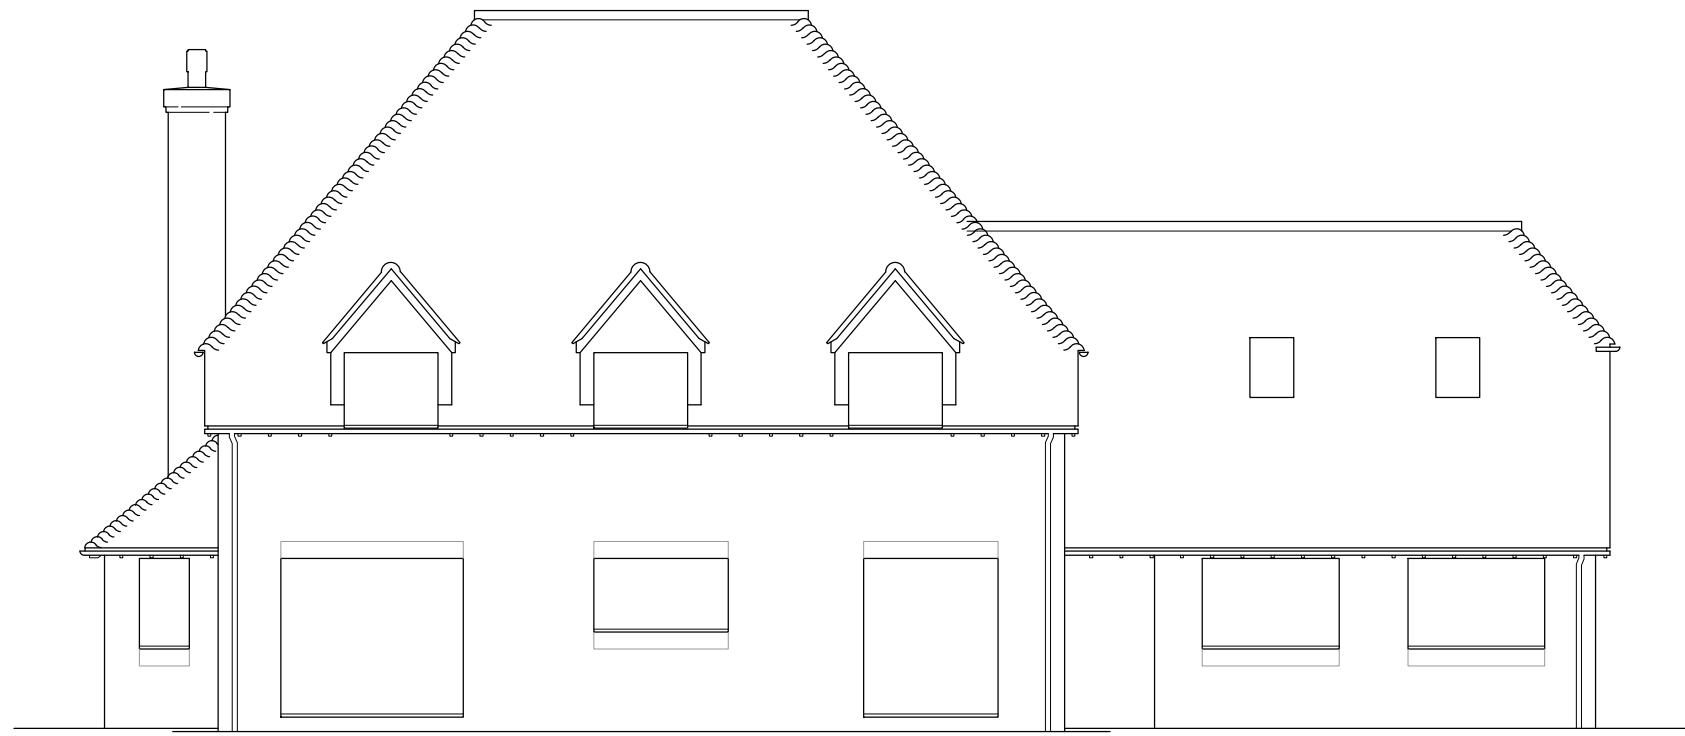


- NORTH WEST (REAR) ELEVATION - 1:100 -
- PROPOSED -

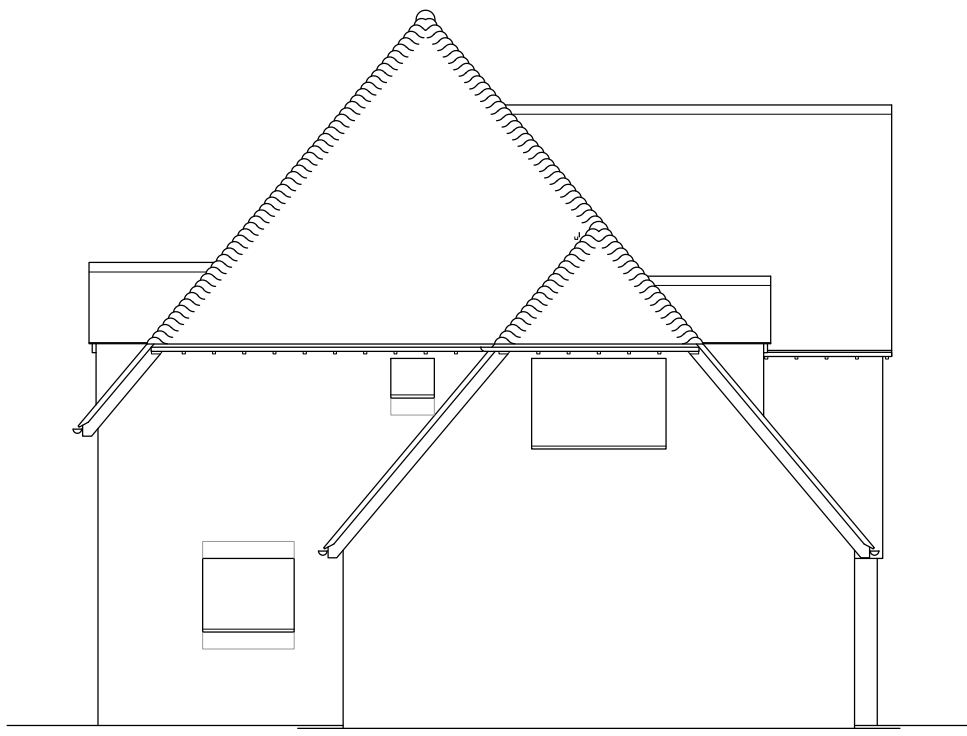


- SOUTH WEST ELEVATION -




- SOUTH EAST (FRONT) ELEVATION -

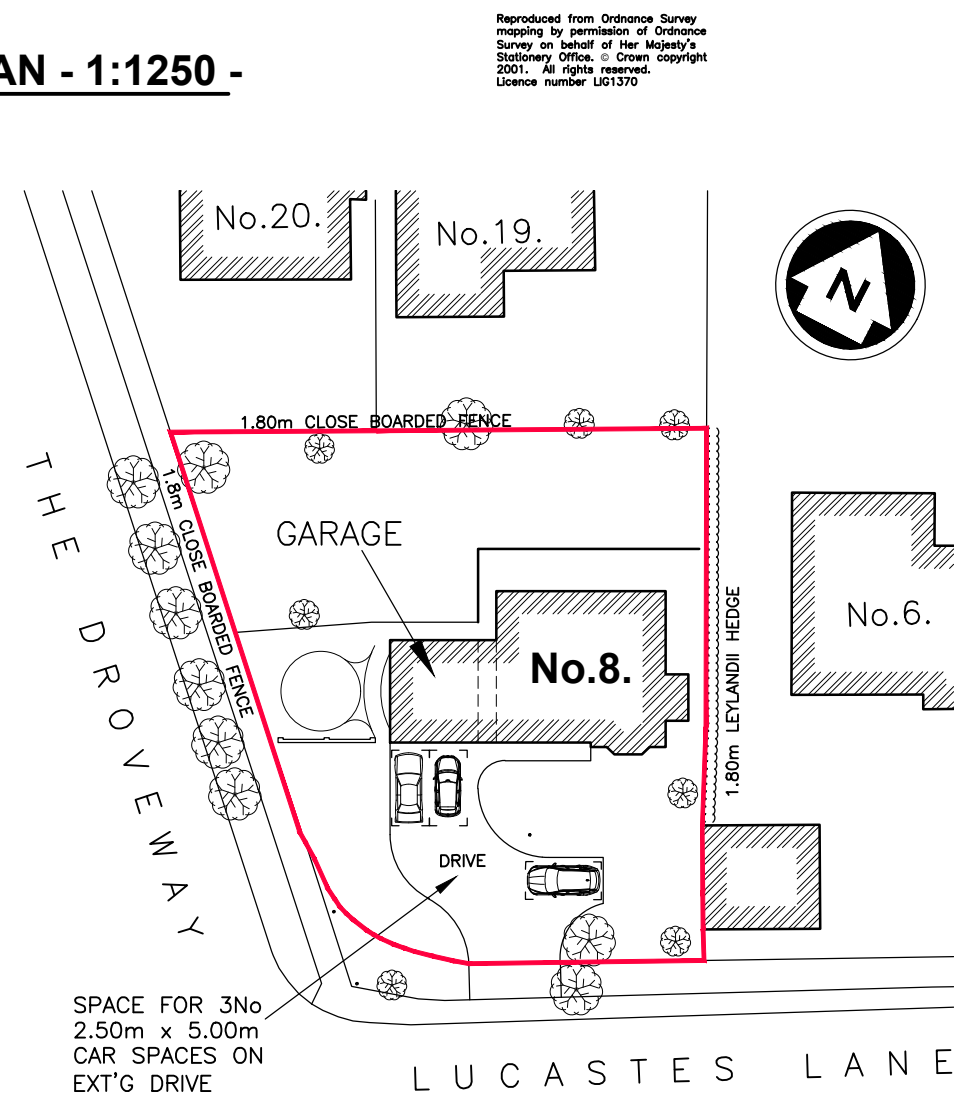


- SITE PLAN - 1:500 -

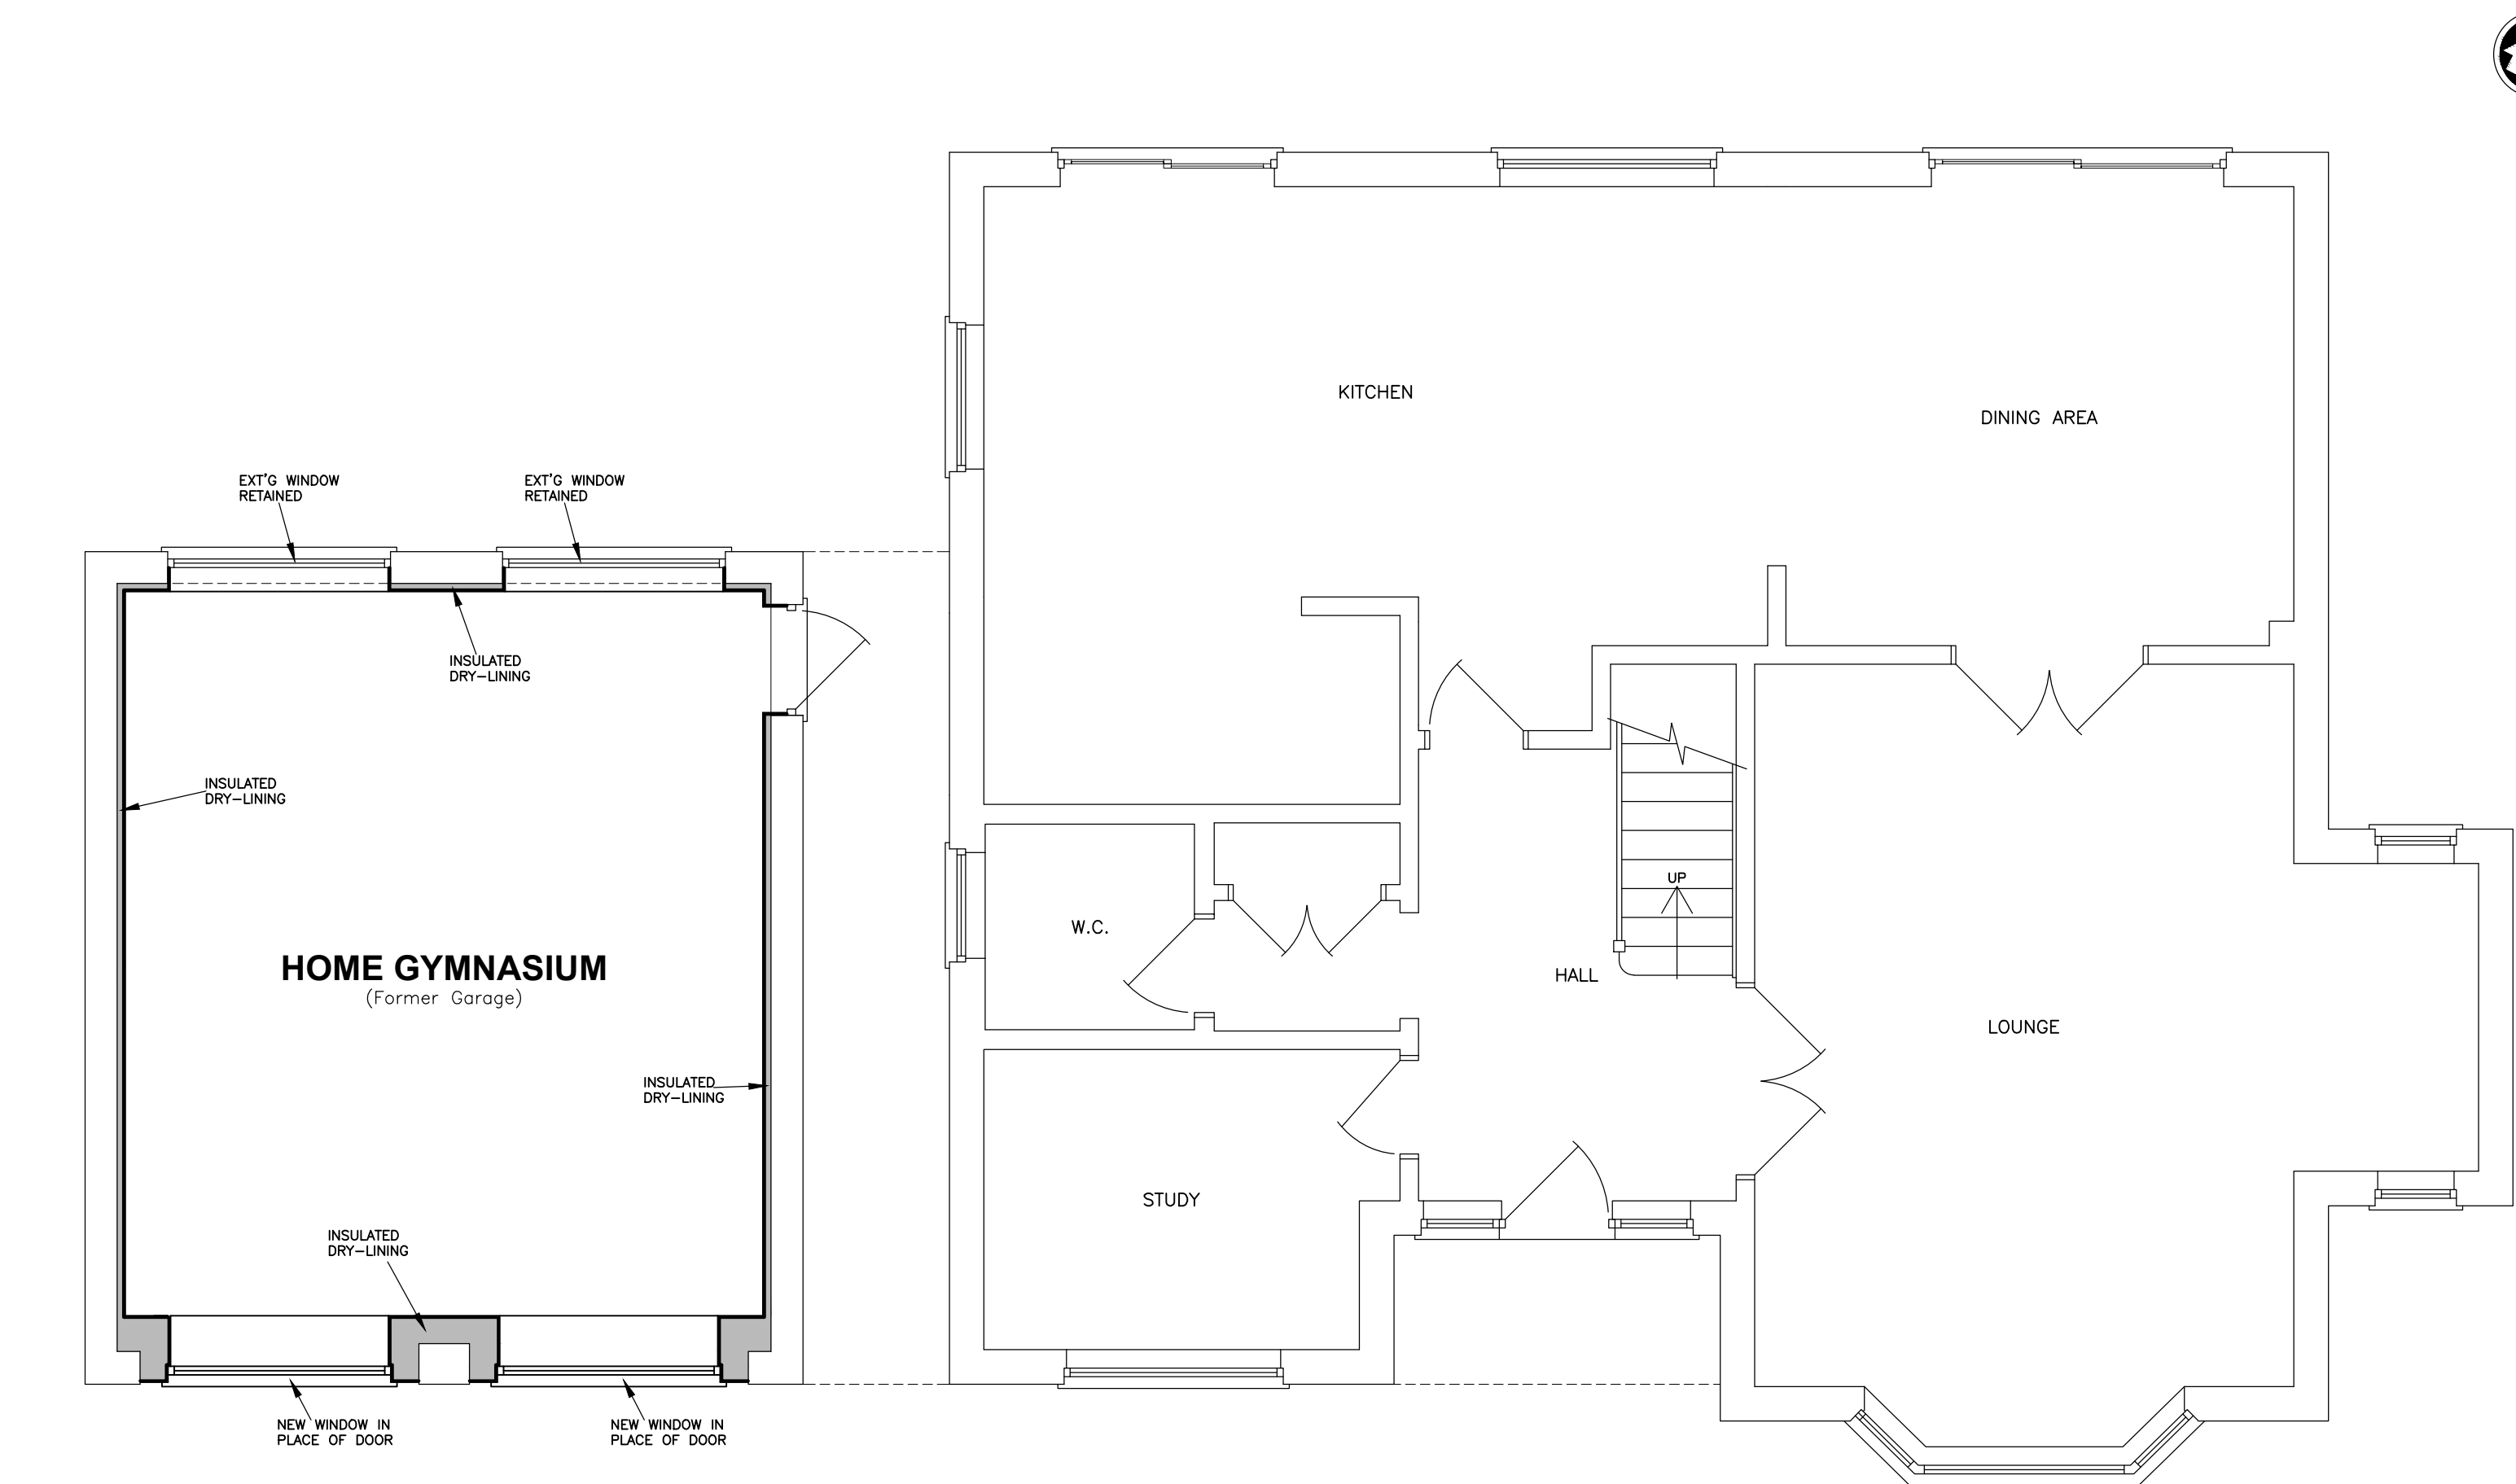

- GROUND FLOOR PLAN - 1:50 -
- PROPOSED -

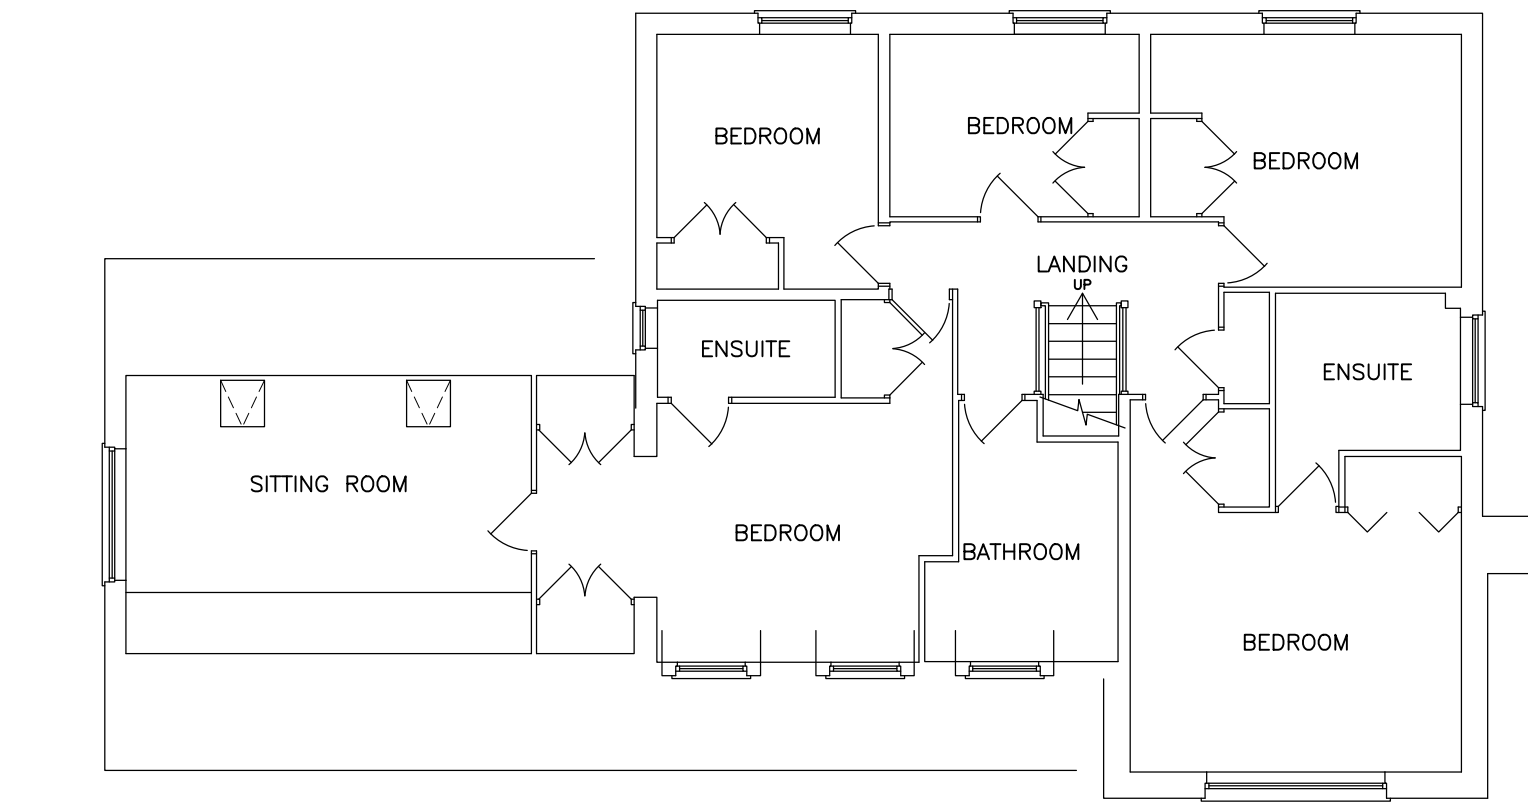

- FIRST FLOOR PLAN -

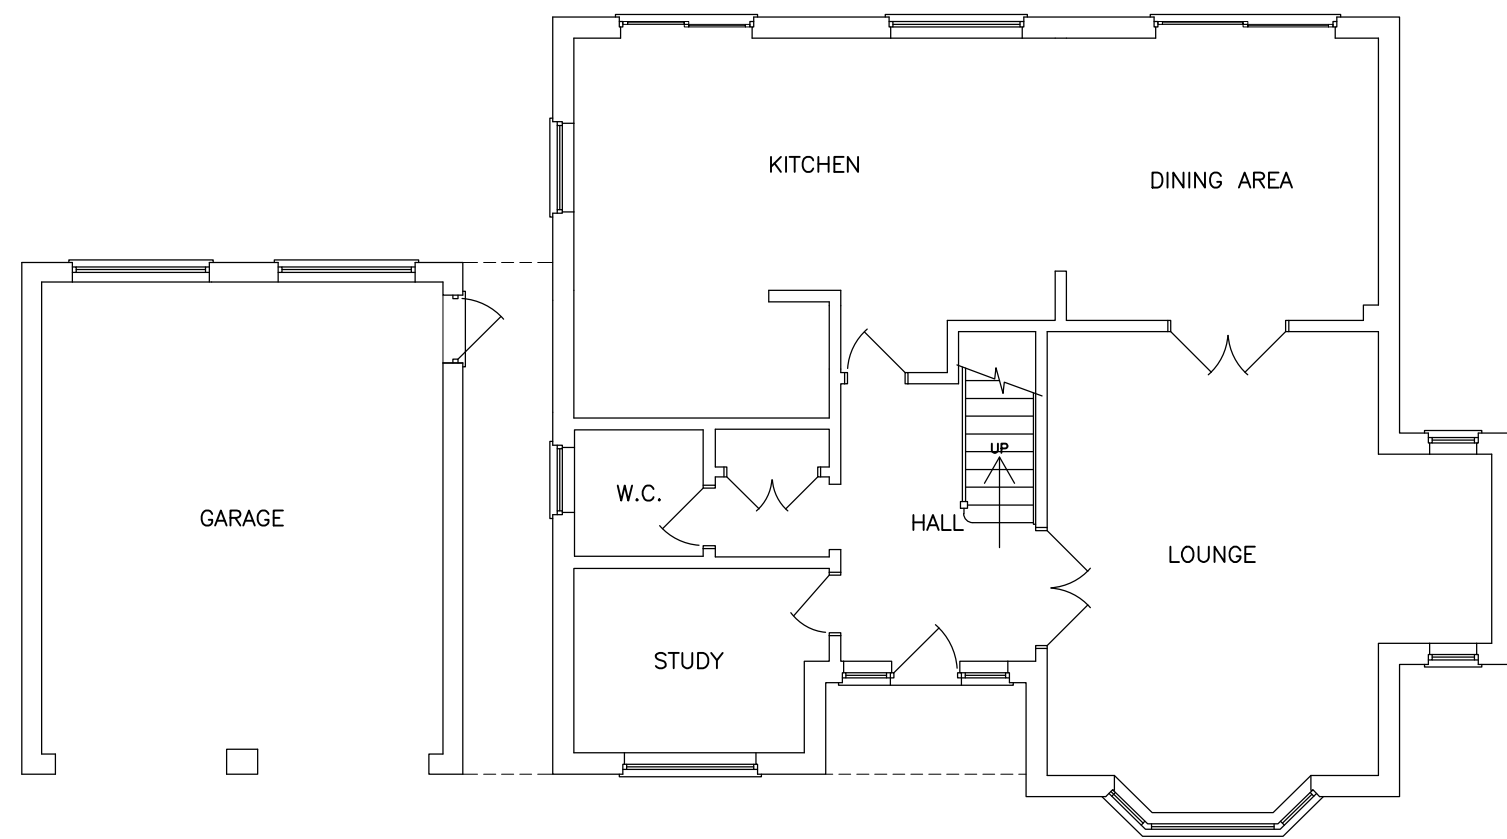

- GROUND FLOOR PLAN - 1:100 -
- EXISTING -

Revisions		
Rev A	15.07.26	CLIENT'S COMMENTS INCORPORATED
Client Ms M Palmer		
Job Title PROPOSED GARAGE CONVERSION		
8 LUCASTES LANE HAYWARDS HEATH WEST SUSSEX RH16 1LD		
Drawing Title GENERAL ARRANGEMENT		
T. J. Evans Building Drawings & Technical Service Holly's Choice Spithurst Road Barcombe East Sussex BN8 5EF Telephone (01273) 400835 E-mail: Tim@TJEvansLtd.co.uk		
Date	July 2026	Paper Size A1
Drawing Number	5 2 6 / 0 1 5 / 0 1	A