




Existing Front Elevation AA
Scale 1:100 @ A3

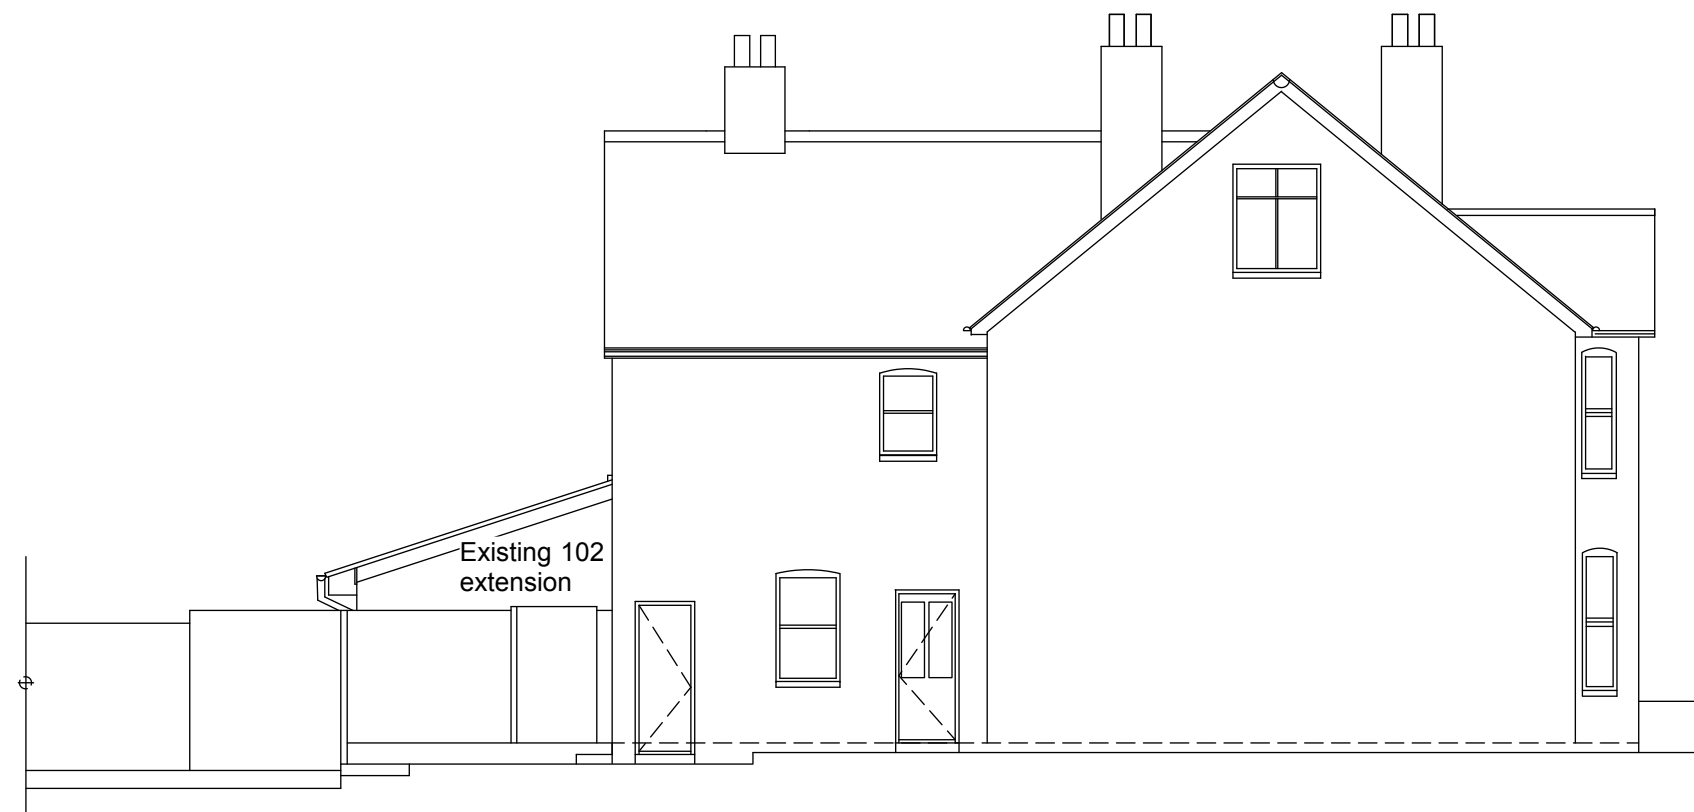

Existing Rear Elevation BB
Scale 1:100 @ A3



Existing Side Elevation CC
Scale 1:100 @ A3



Scale bar
Scale 1:100

COPYRIGHT	
All site dimensions and levels to be verified by contractors and subcontractors on site prior to manufacture. Scale for planning only, do not scale for any site works. To be read in conjunction with all other drawings and contract documentation Contractor to refer to all relevant consultants and engineers drawings throughout the course of the works. All works to comply to local authority requirements Any errors, dimensional discrepancies or omissions to be reported to architect prior to manufacture. Drawing is for design intent only.	
Revisions	
Rev.	Date. Description
Philip Newman Associates Interior Architect	
Client Mr I Greed & Mrs A Fergus - Greed	
Job Address 104 Junction Road Burgess Hill RH15 0JZ	
Drawing Title Existing External Elevations	
Drawing Status Planning	
Drawn By. PN	Checked By. PN
Scale. As shown @ A3	Date. 14.01.25
Drawing No. 1002/102	Rev.