




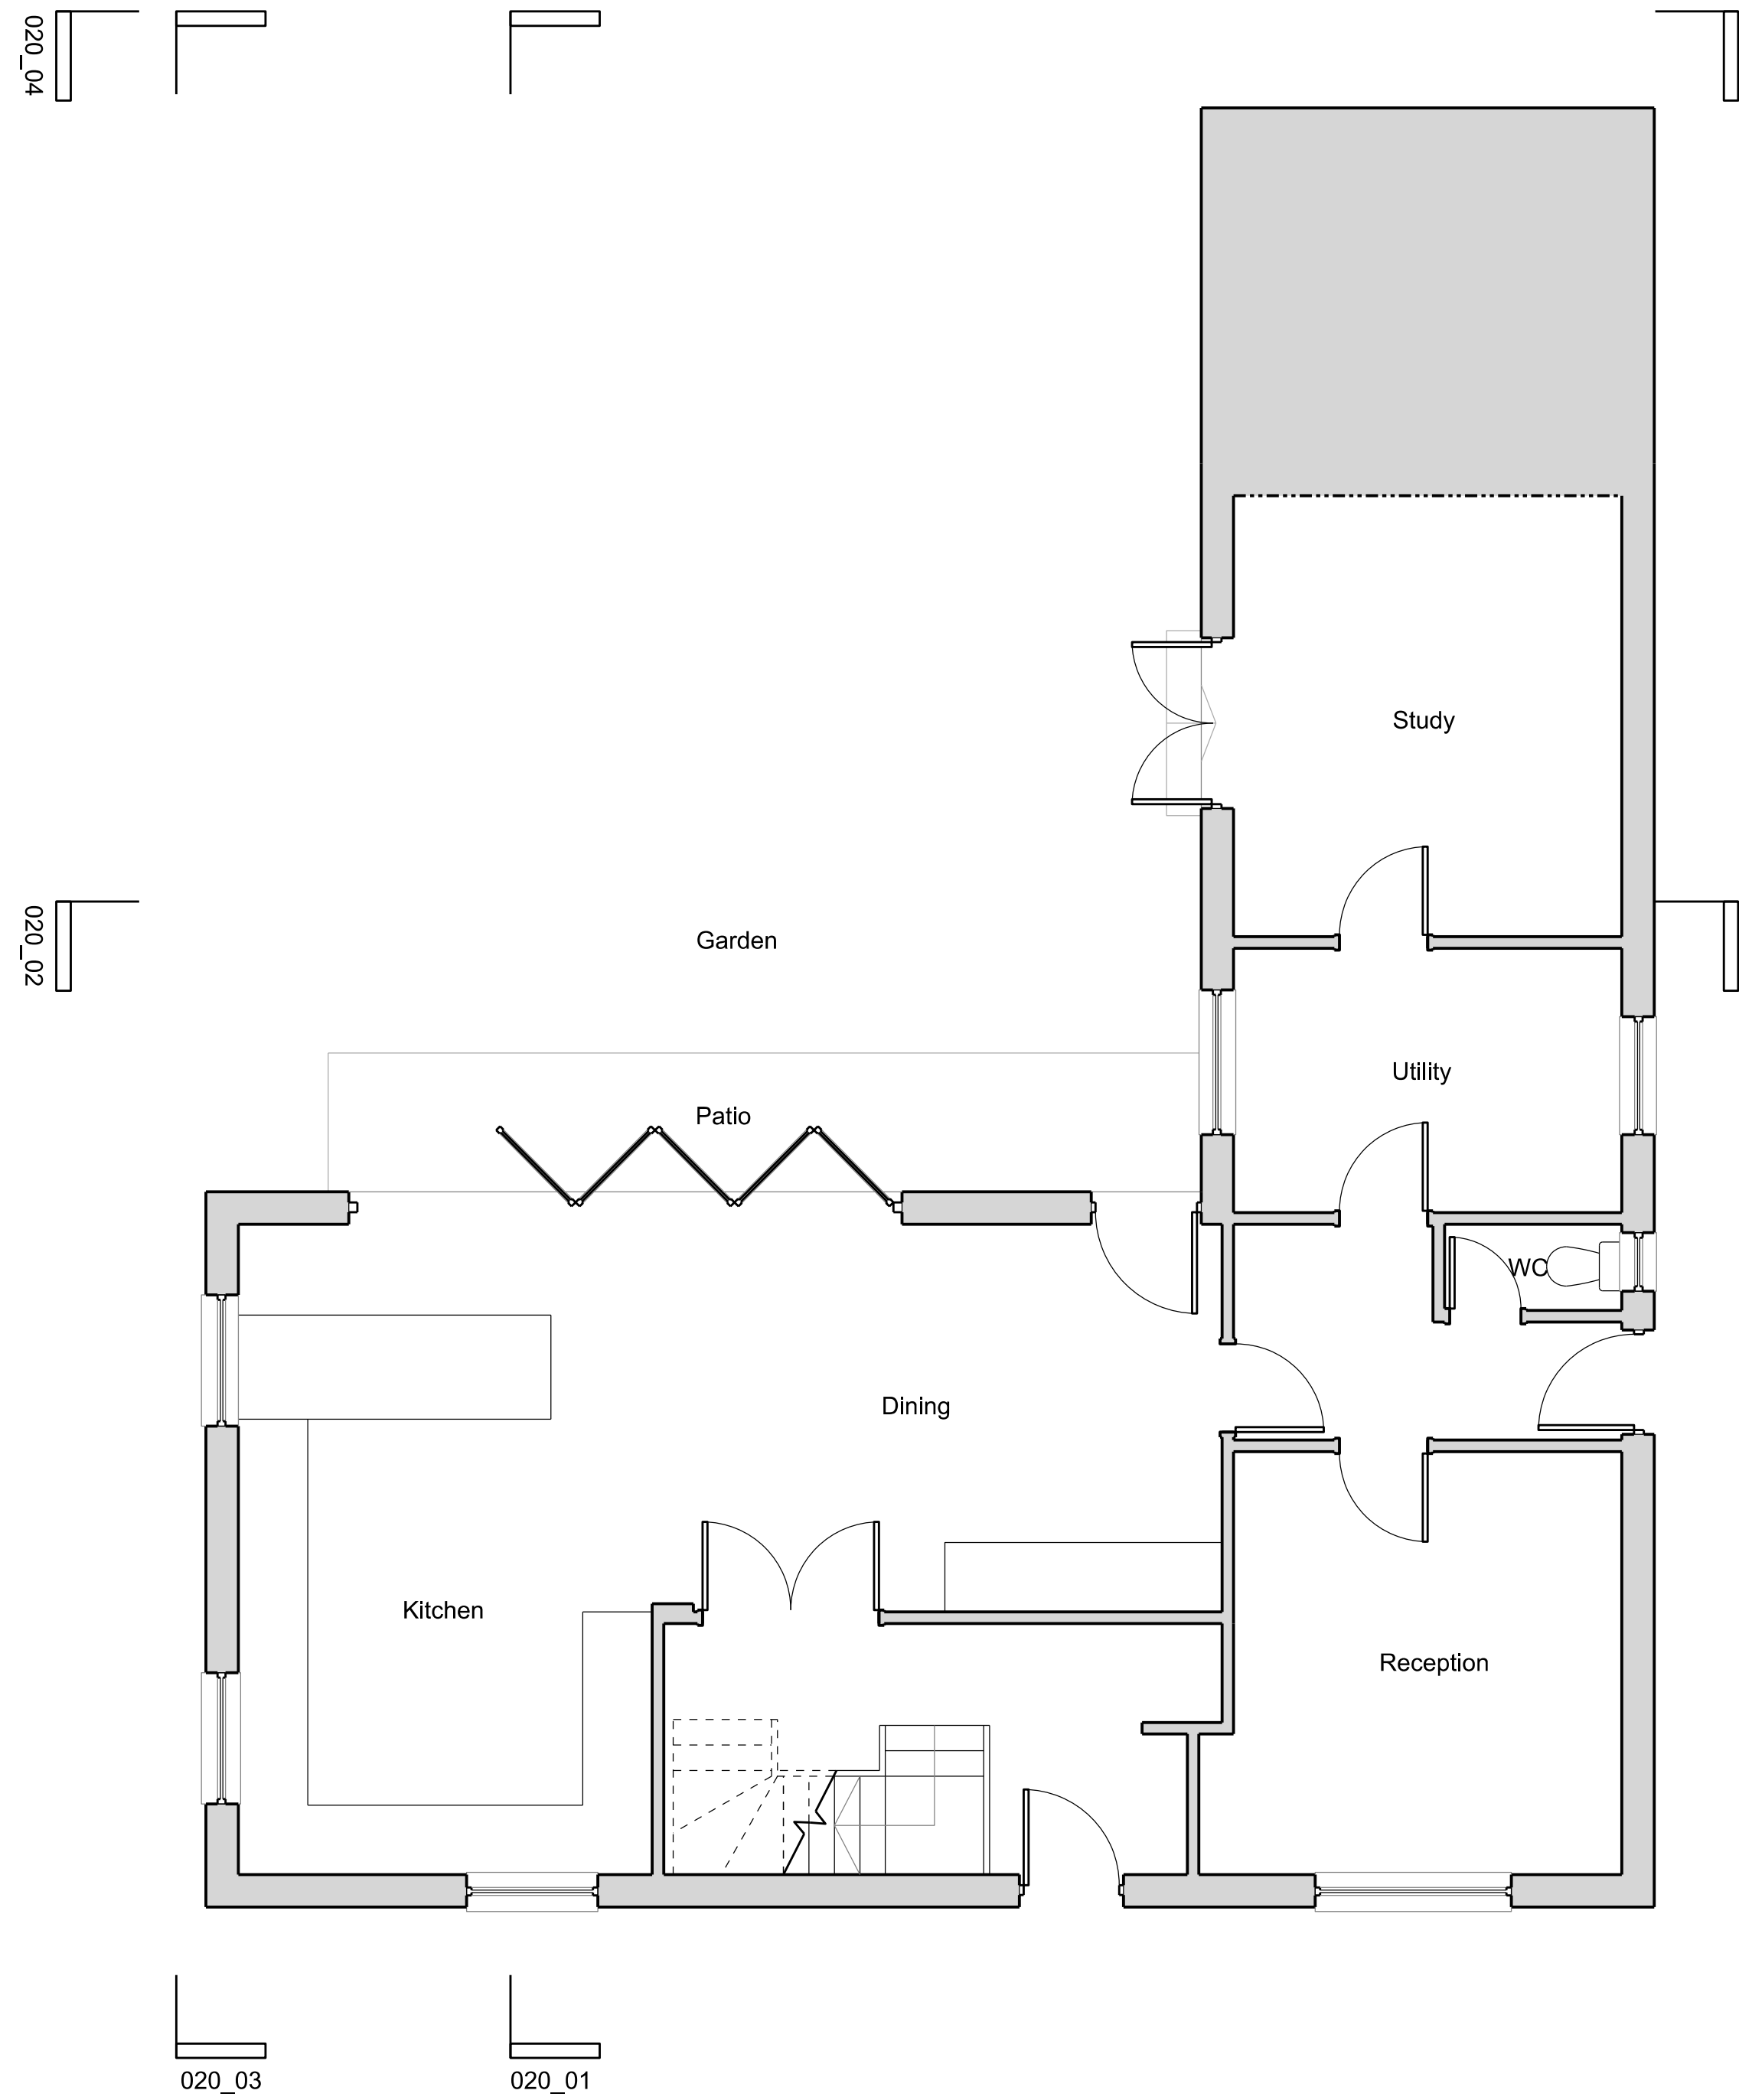


01 GROUND FLOOR PLAN

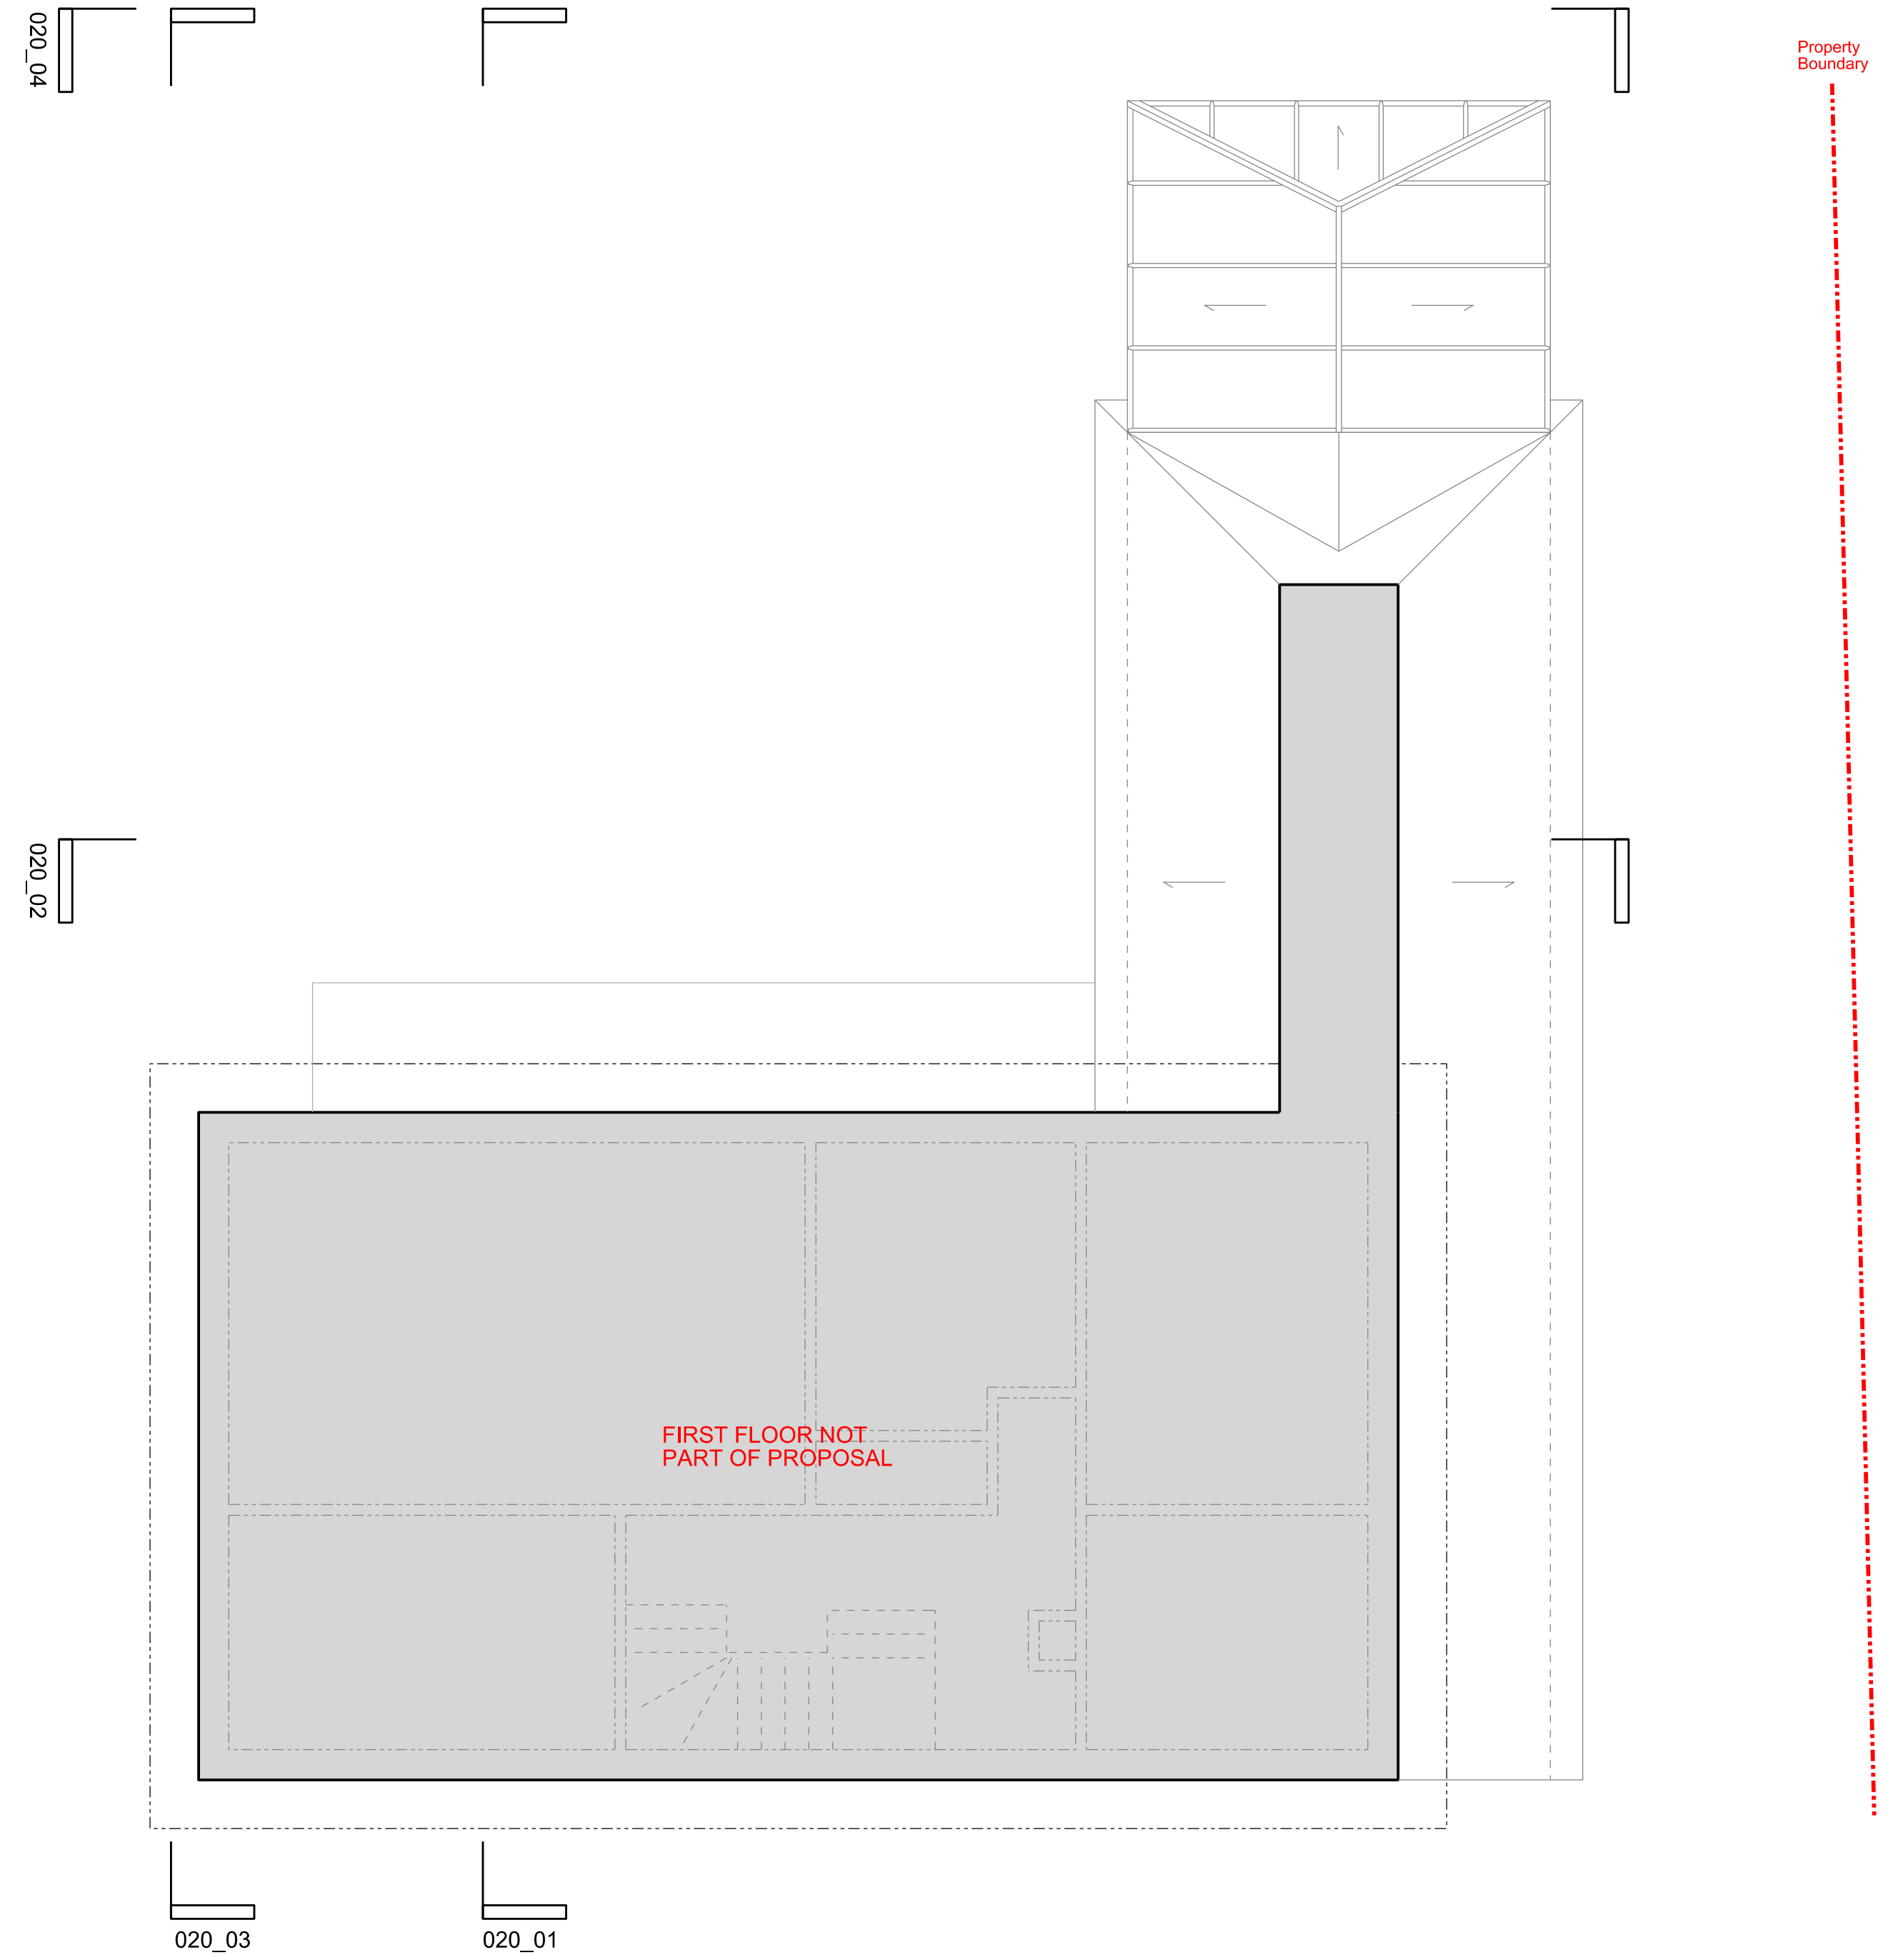

02 FIRST FLOOR PLAN

Existing Fabric

 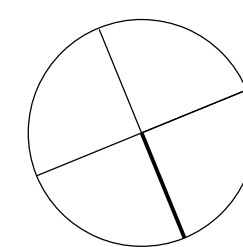

revision	date	
-	31.10.24	Issued for information
A	21.11.24	Layout updates
A*	25.11.24	Existing building updates

**Andrew Paine
Architecture**

T 020 7207 5898
E studio@aparchitecture.co.uk
W www.aparchitecture.co.uk

job title
ROSSENDALE
drawing title
EXISTING PLANS

scale 1:50 at A1; 1:100 at A3	status FOR COMMENT
----------------------------------	-----------------------

project 24018	drawing 010	revision A*
------------------	----------------	----------------