




01 LONGITUDINAL SECTION



02 CROSS SECTION




03 SIDE ELEVATION

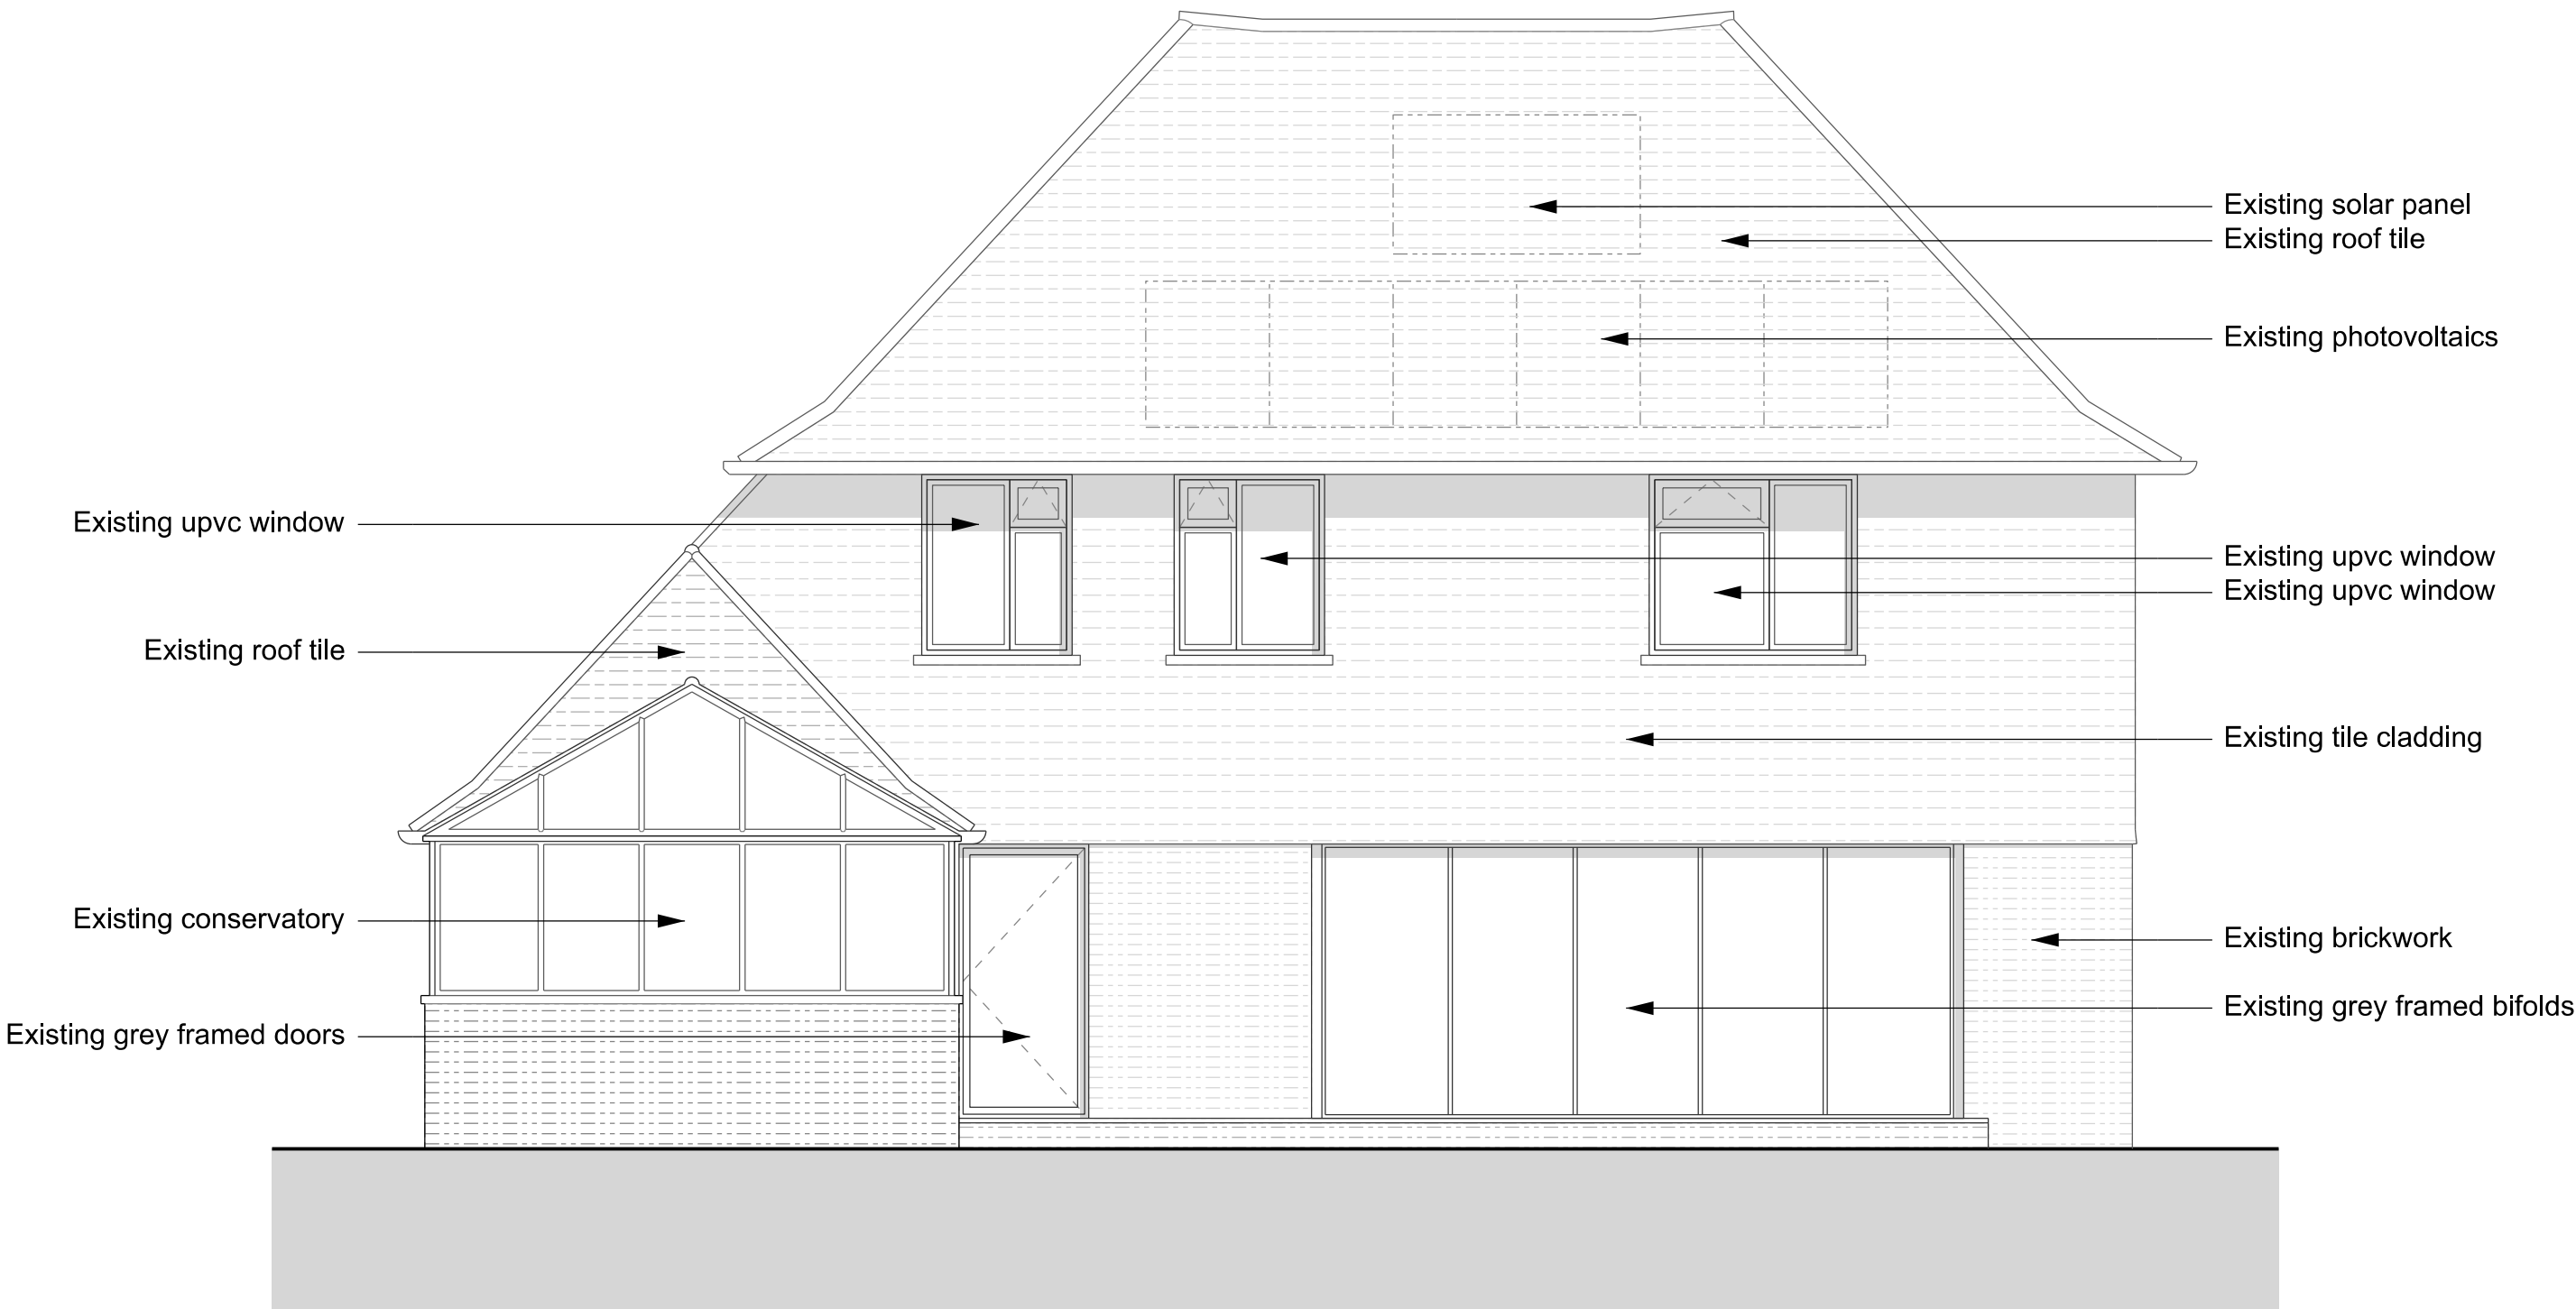

04 REAR ELEVATION

Existing Fabric

 

revision	date		Andrew Paine Architecture T 020 7207 5898 E studio@aparchitecture.co.uk W www.aparchitecture.co.uk		
-	31.10.24	Issued for information			
A	21.11.24	Layout updates			
			job title		
			ROSSENDALE		
			drawing title		
			EXISTING SECTIONS AND ELEVATIONS		
			scale		status
			1:50 at A1; 1:100 at A3		FOR COMMENT
			project	drawing	revision
			24018	020	-