


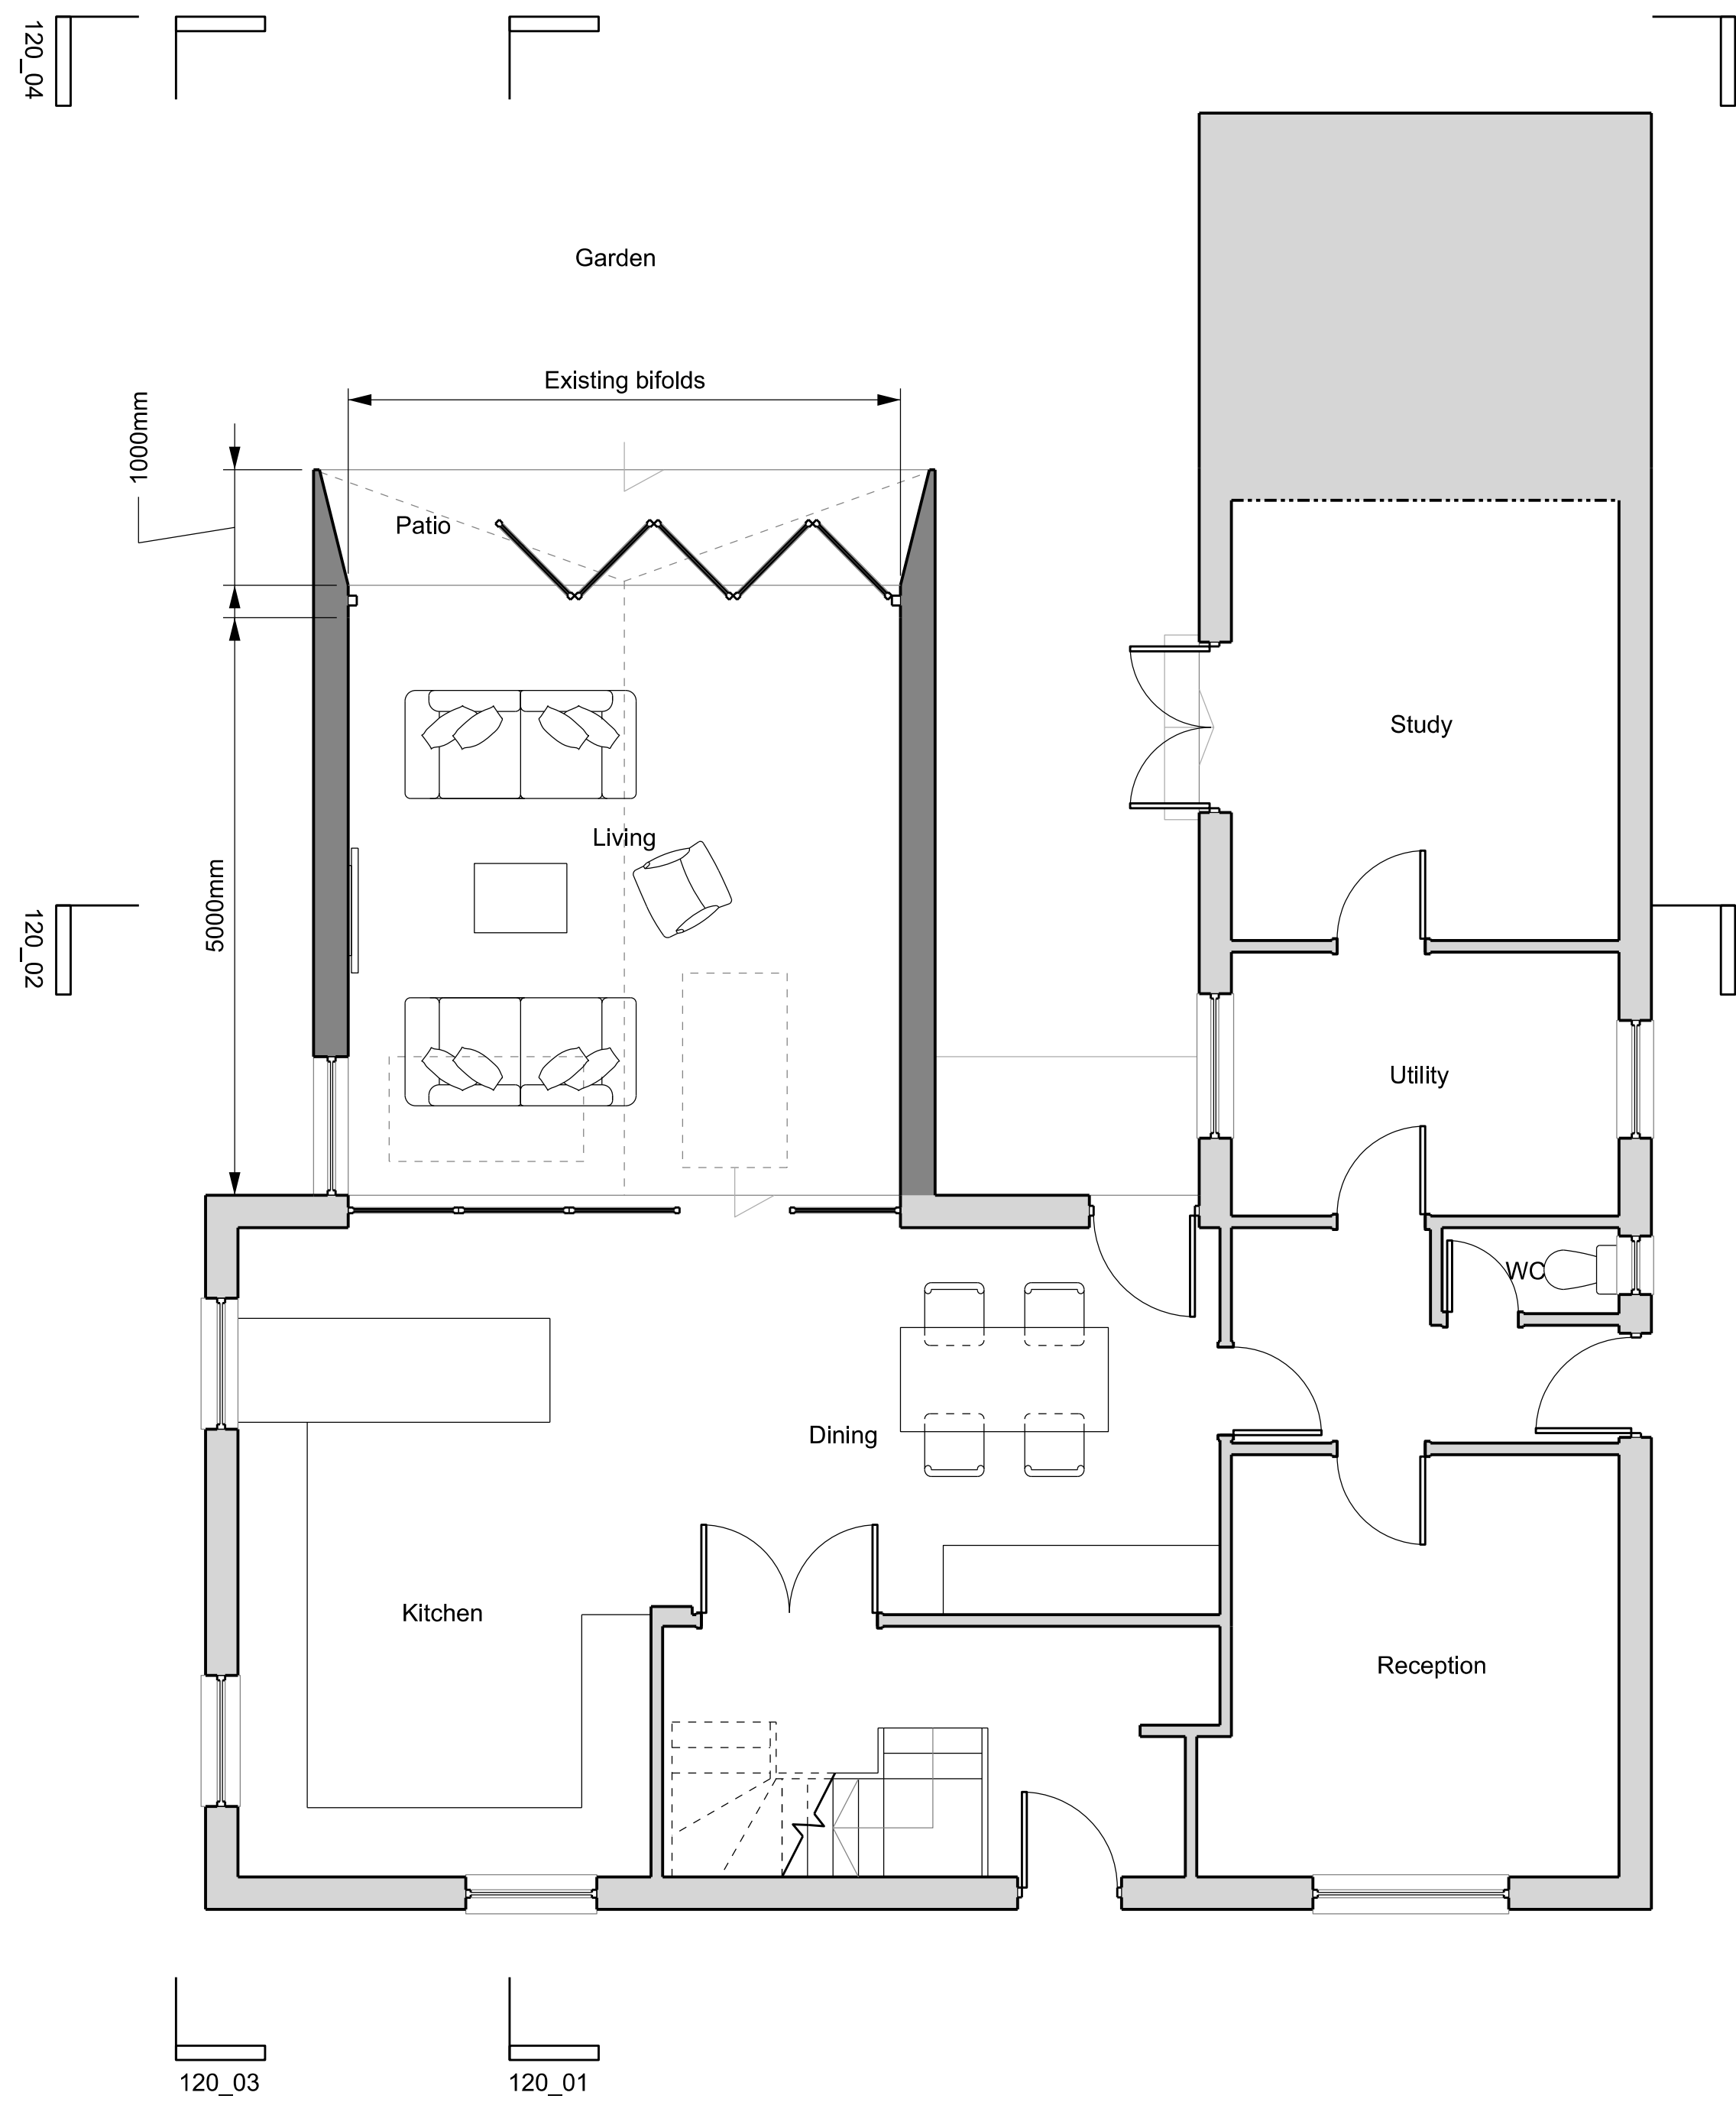


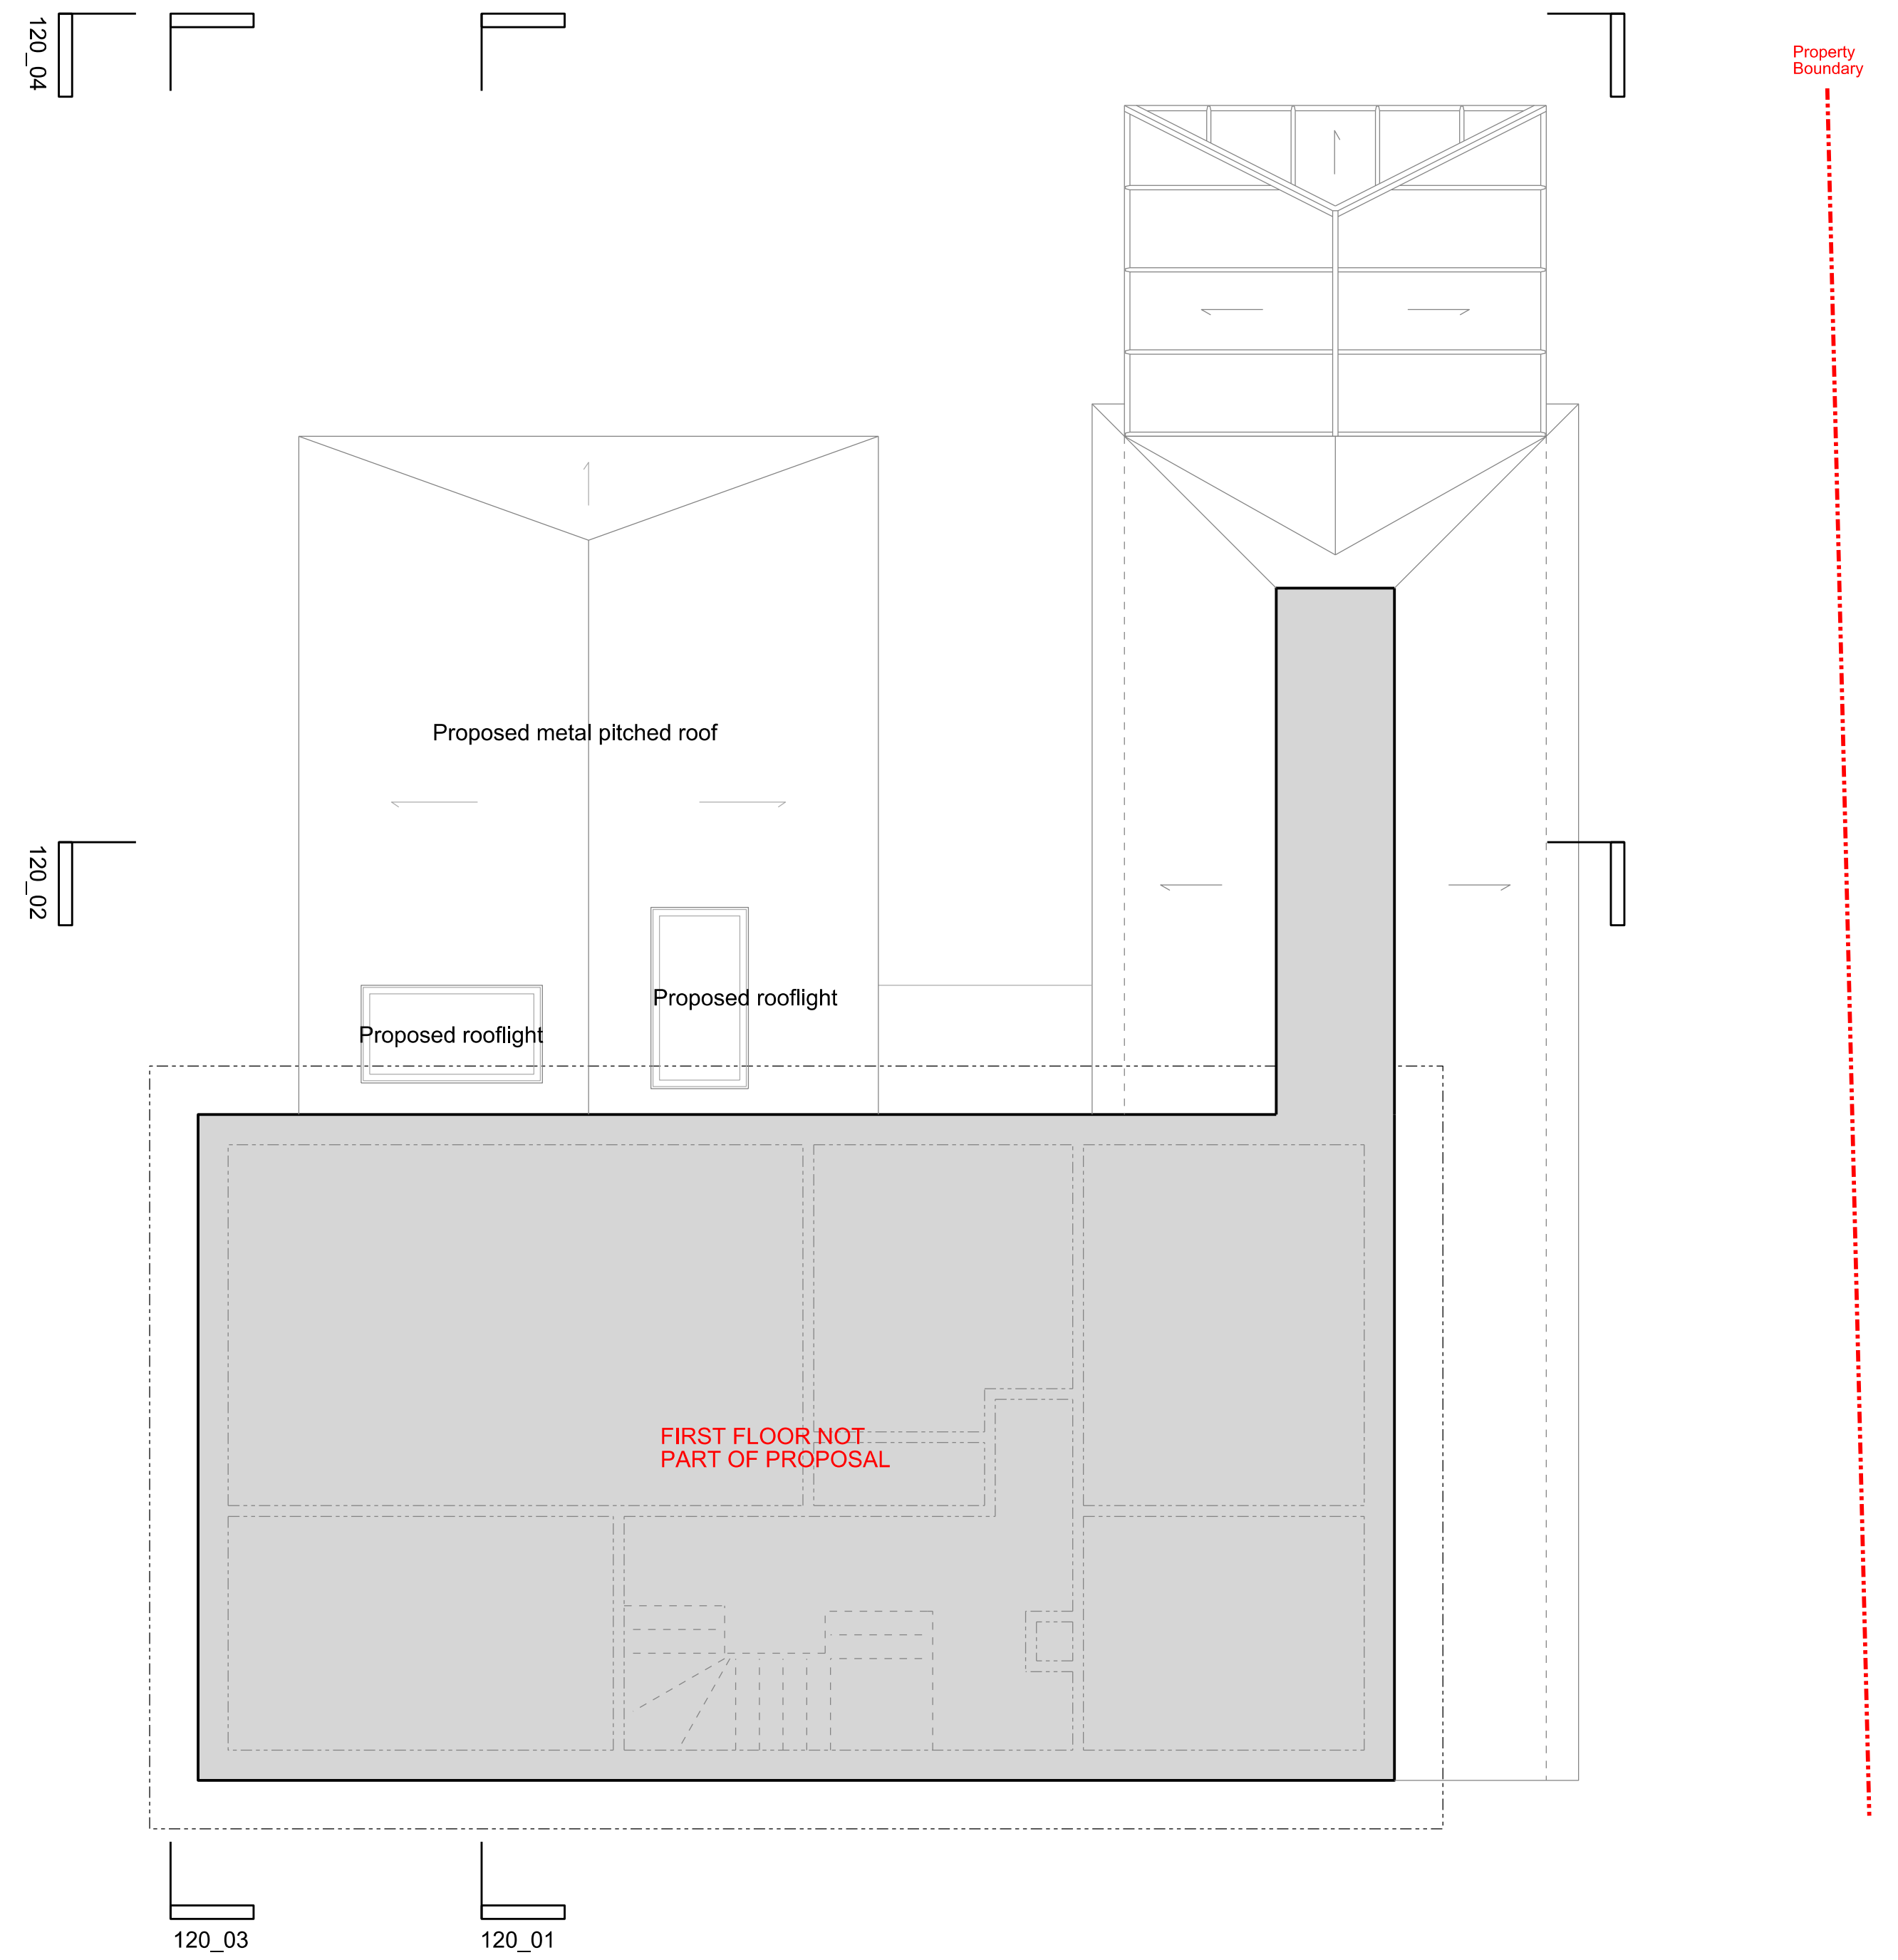

01 GROUND FLOOR PLAN

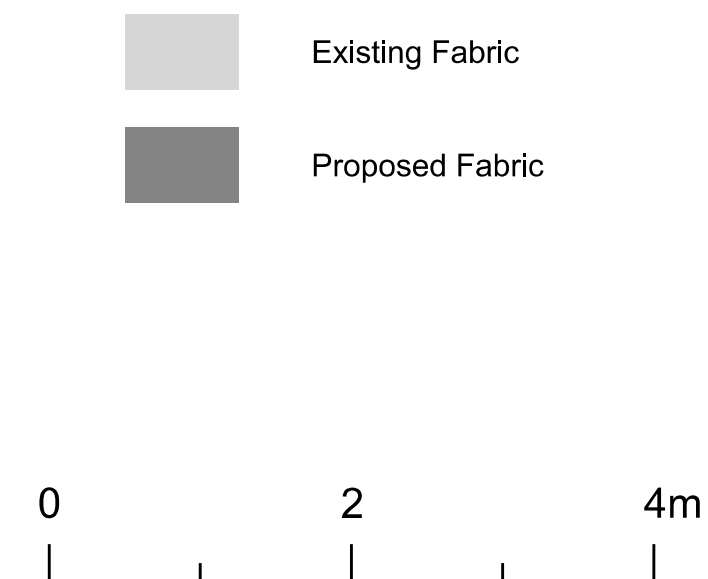

02 FIRST FLOOR PLAN

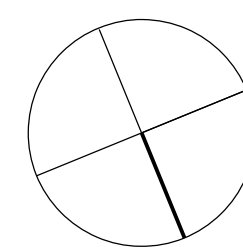

revision	date	
-	31.10.24	Issued for information
A	21.11.24	Layout updates
A*	25.11.24	Existing building updates

**Andrew Paine
Architecture**

T 020 7207 5898
E studio@aparchitecture.co.uk
W www.aparchitecture.co.uk

job title
ROSSENDALE

drawing title
PROPOSED PLANS

scale	status	
1:50 at A1; 1:100 at A3	FOR COMMENT	
project	drawing	revision
24018	110	A*