


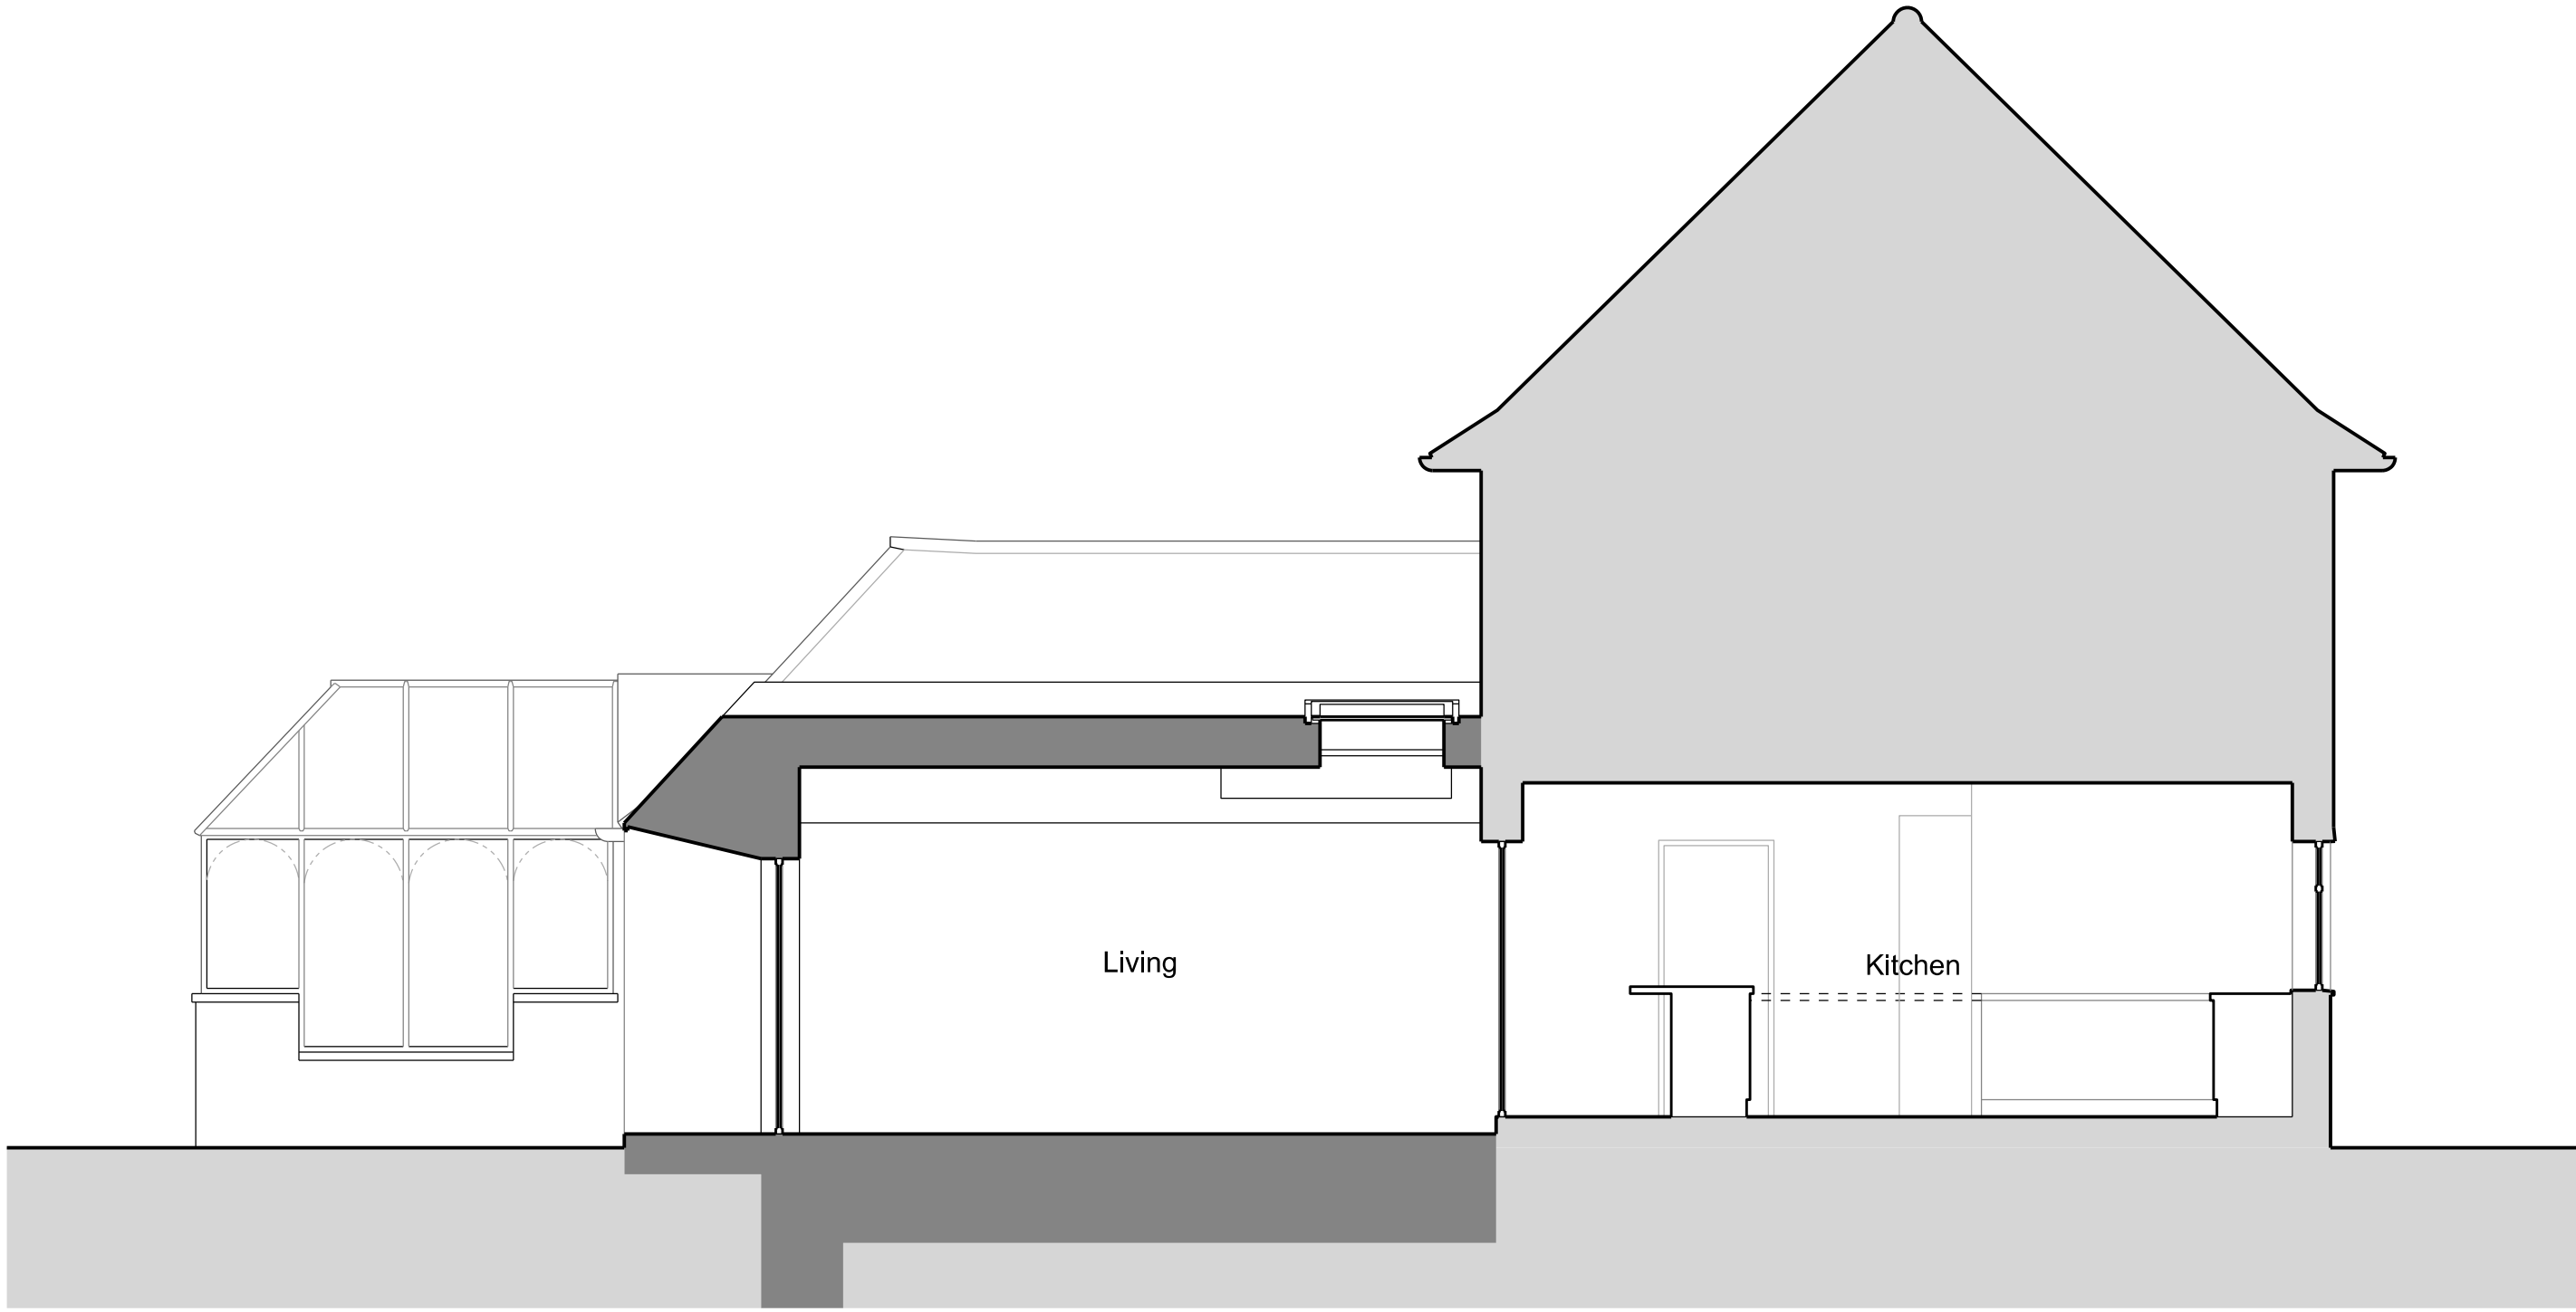


01 LONGITUDINAL SECTION



02 CROSS SECTION




03 SIDE ELEVATION

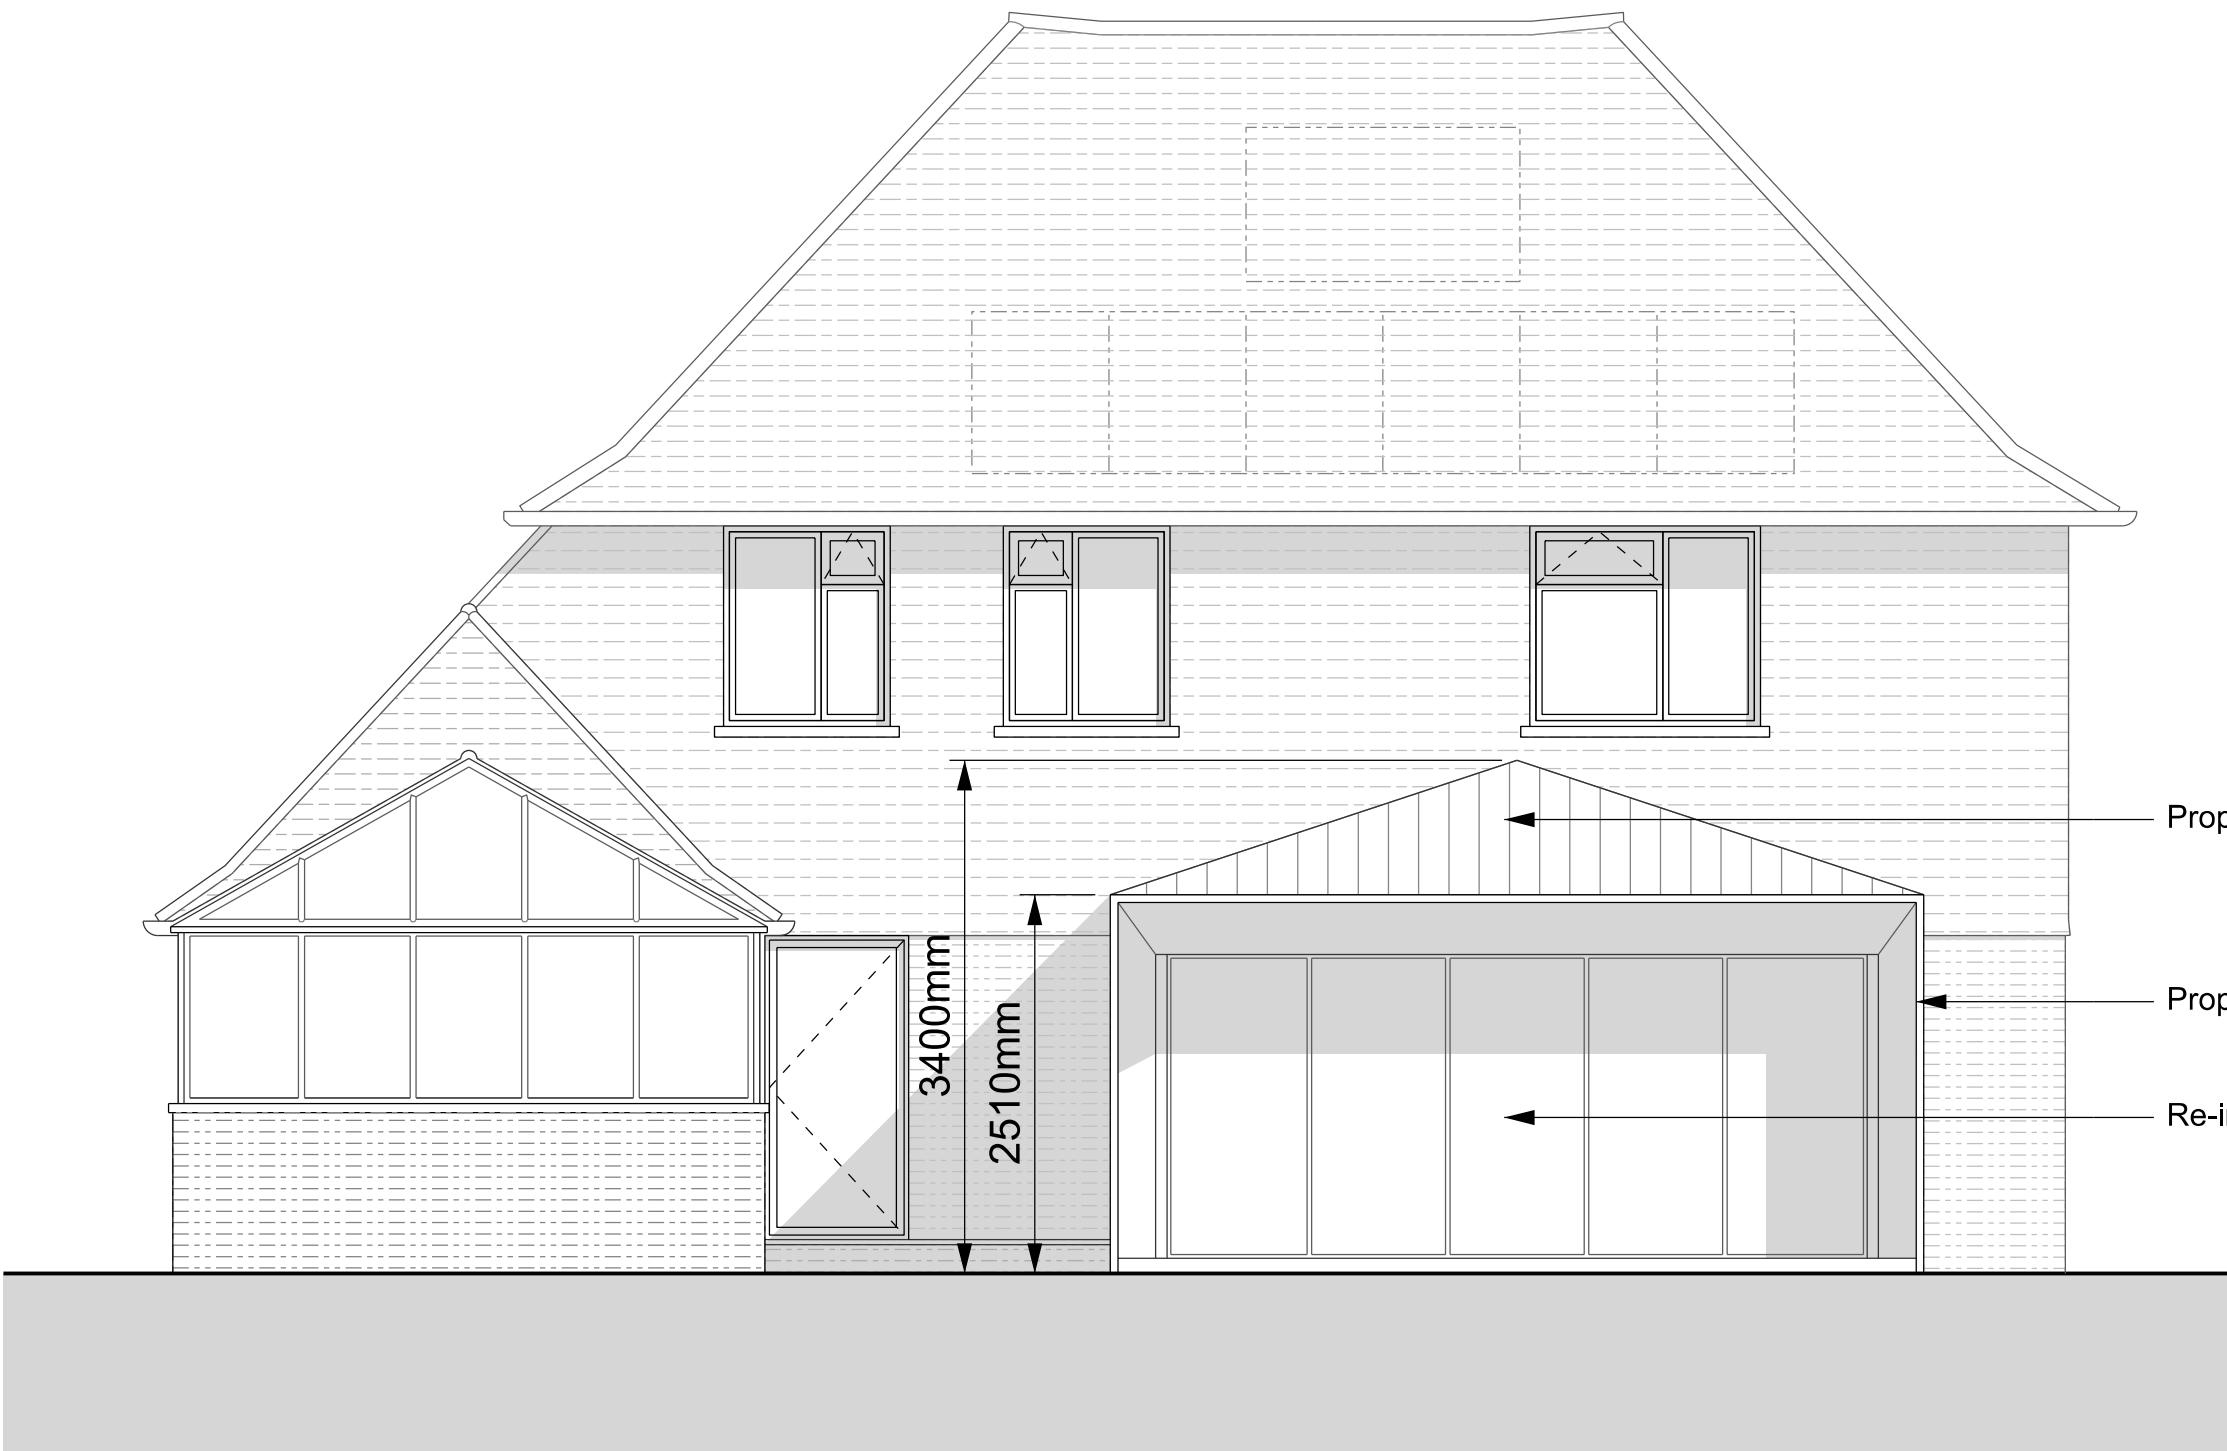

04 REAR ELEVATION

Existing Fabric
Proposed Fabric

 

revision	date	
-	31.10.24	Issued for information
A	21.11.24	Layout updates
B	06.12.24	Dimensions included

**Andrew Paine
Architecture**

T 020 7207 5898
E studio@aparchitecture.co.uk
W www.aparchitecture.co.uk

job title ROSSENDALE		
drawing title PROPOSED SECTIONS AND ELEVATIONS		
scale 1:50 at A1; 1:100 at A3	status FOR COMMENT	
project 24018	drawing 120	revision B