

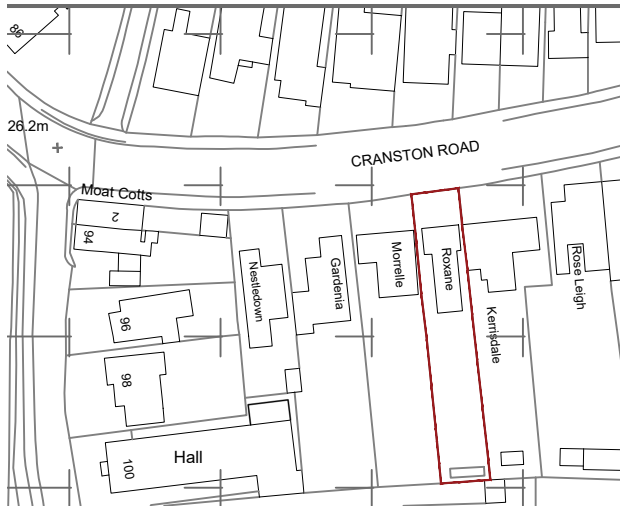


location plan - scale 1:1250 @ A3

 

site plan - scale 1:500 @ A3

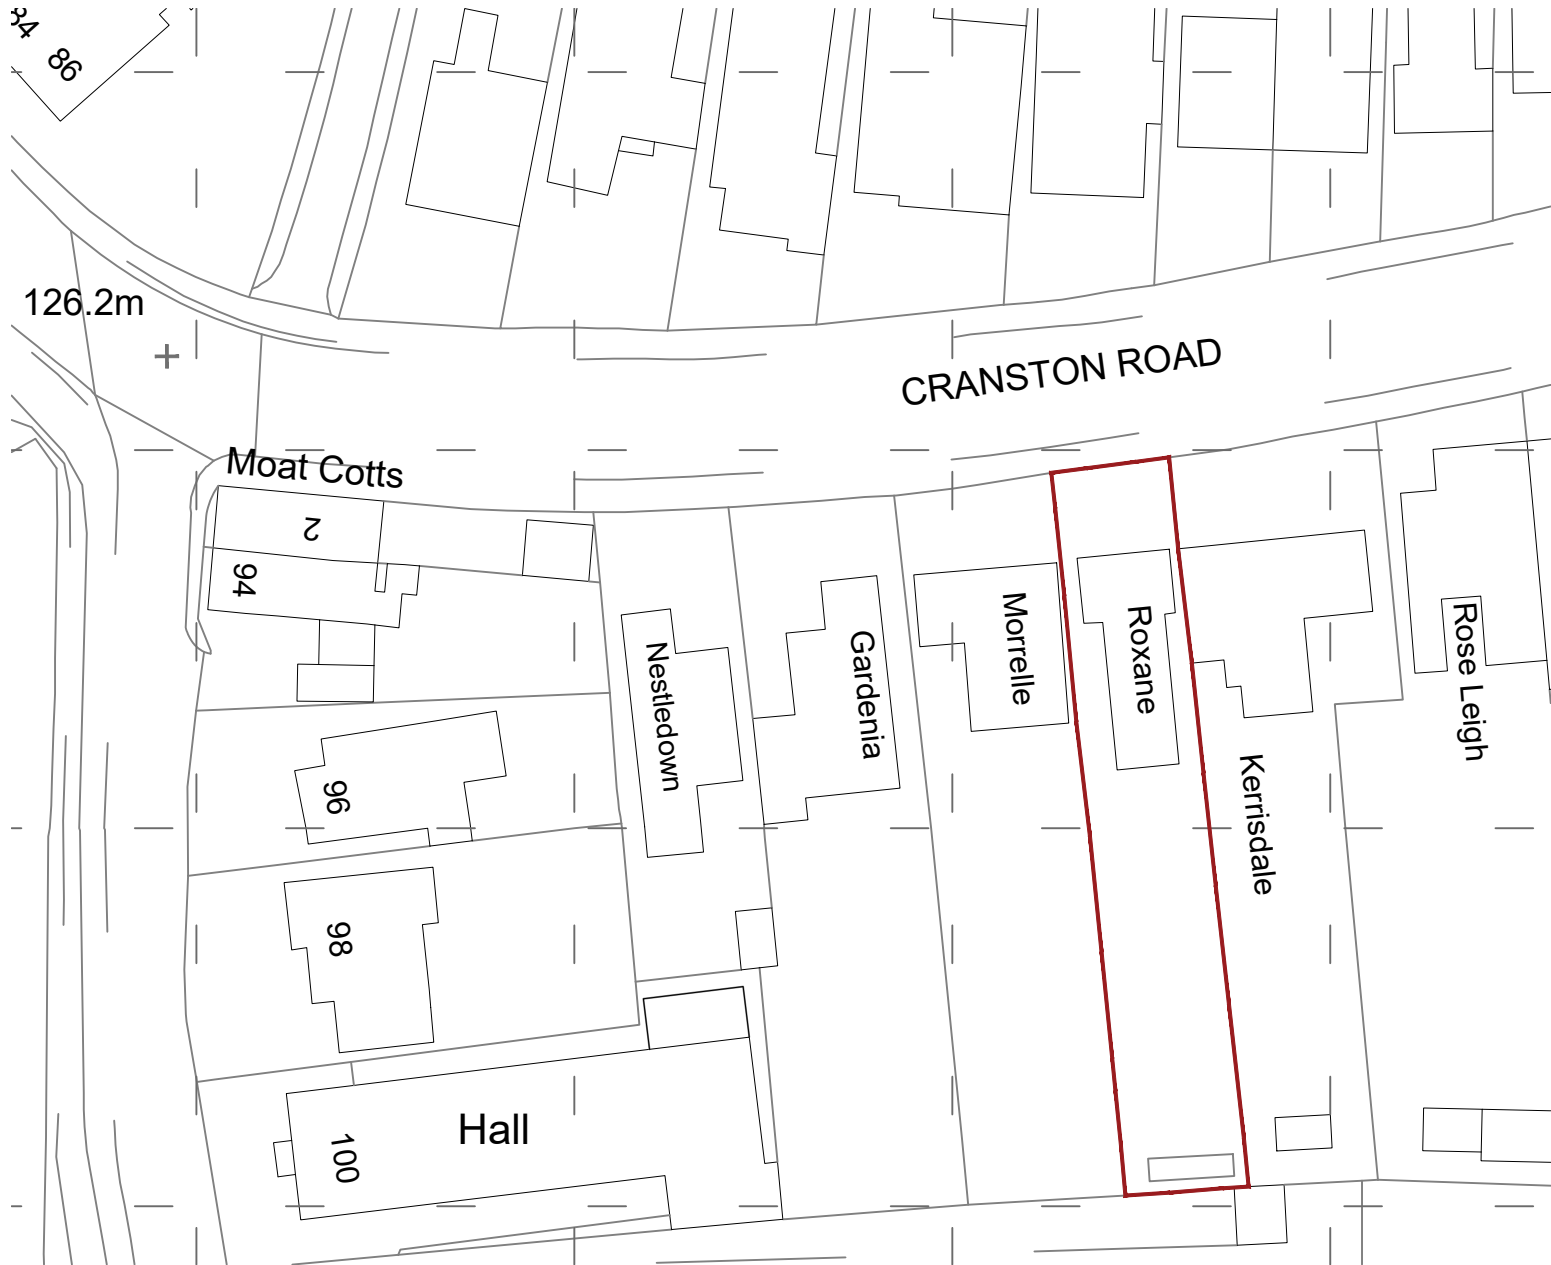

GENERAL NOTES :
1 - THIS DRAWING IS THE COPYRIGHT OF B+C ARCHITECTURE. IT IS NOT TO BE REPRODUCED IN ANY WAY OR FORM WITHOUT PRIOR WRITTEN CONSENT OF B+C ARCHITECTURE.
2 - Do not scale from this drawing unless for works starting and any discrepancies to be noted on site prior to any work.
3 - All dimensions to be verified on site prior to any work.
4 - This drawing is to be read in conjunction with relevant consultants and specialist drawings.
5 - All works to comply with the relevant British Standards, Codes of Practice Regulations

PROJECT :
roxanne, cranston road, east
grinstead, rh19 3hq

DRAWING :
site - location plan

DRAWING STATUS :
planning

JOB NO:
ric - 300

DRAWING NO:
100

SCALE:
as indicated @ A3

DATE:
december 2024

DRAWN BY:
pc

REVISIONS:
none

