


site plan - scale 1:500 @ A3

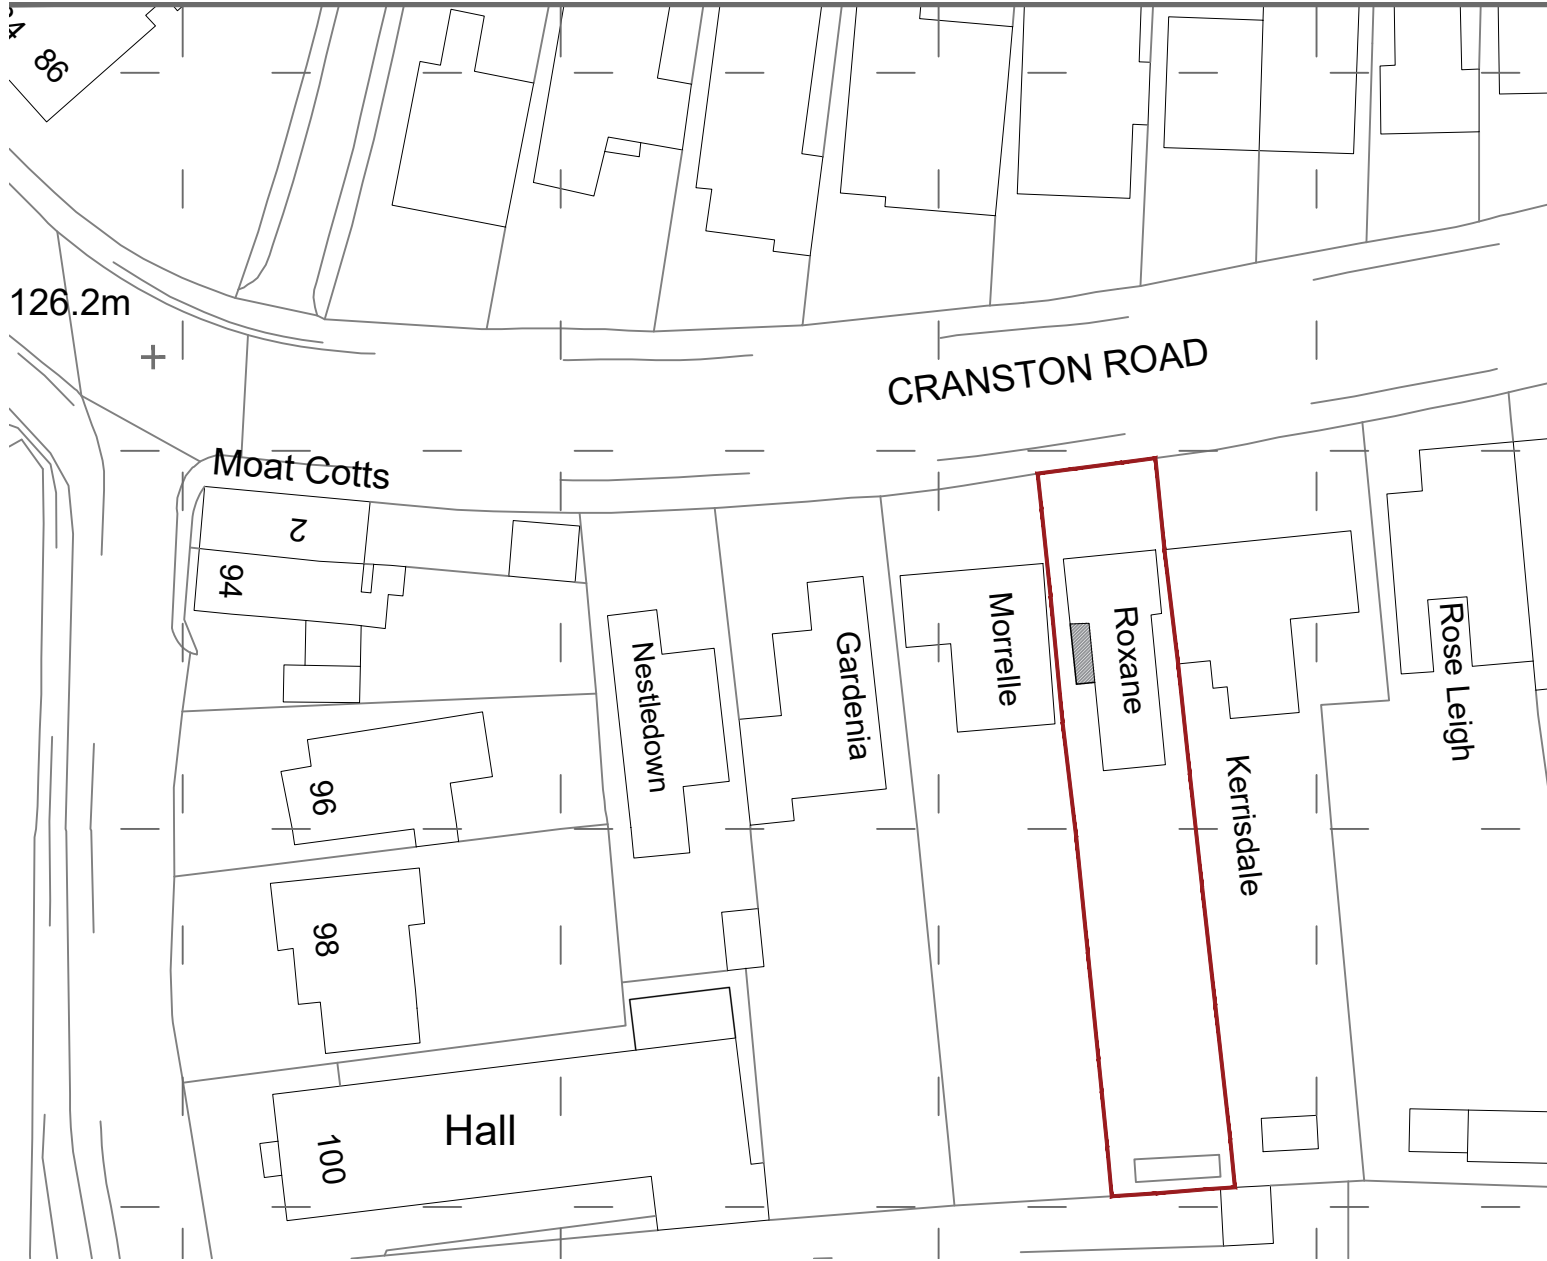

GENERAL NOTES :
1 - THIS DRAWING IS THE COPYRIGHT OF B+C ARCHITECTURE. IT IS NOT TO BE REPRODUCED IN ANY WAY OR FORM WITHOUT PRIOR WRITTEN CONSENT
2 - Do not scale from this drawing unless for reference only. All dimensions are to be taken from the original drawing. Any works starting and any discrepancies to be resolved by the architect.
3 - All dimensions to be verified on site prior to any works.
4 - This drawing is to be read in conjunction with relevant consultants and specialist drawings.
5 - All works to comply with the relevant British Standards, Codes of Practice, Regulations

PROJECT :
roxanne, cranston road, east
grinstead, rh19 3hq

DRAWING :
site plan proposed

DRAWING STATUS :
planning

JOB NO:
ric - 300

DRAWING NO:
101

SCALE:
as indicated @ A3

DATE:
december 2024

DRAWN BY:
pc

REVISIONS:
none

B+C ARCHITECTURE



t: 07751 878897
e: pc@bandcarchitecture.co.uk
w: www.bandcarchitecture.co.uk