
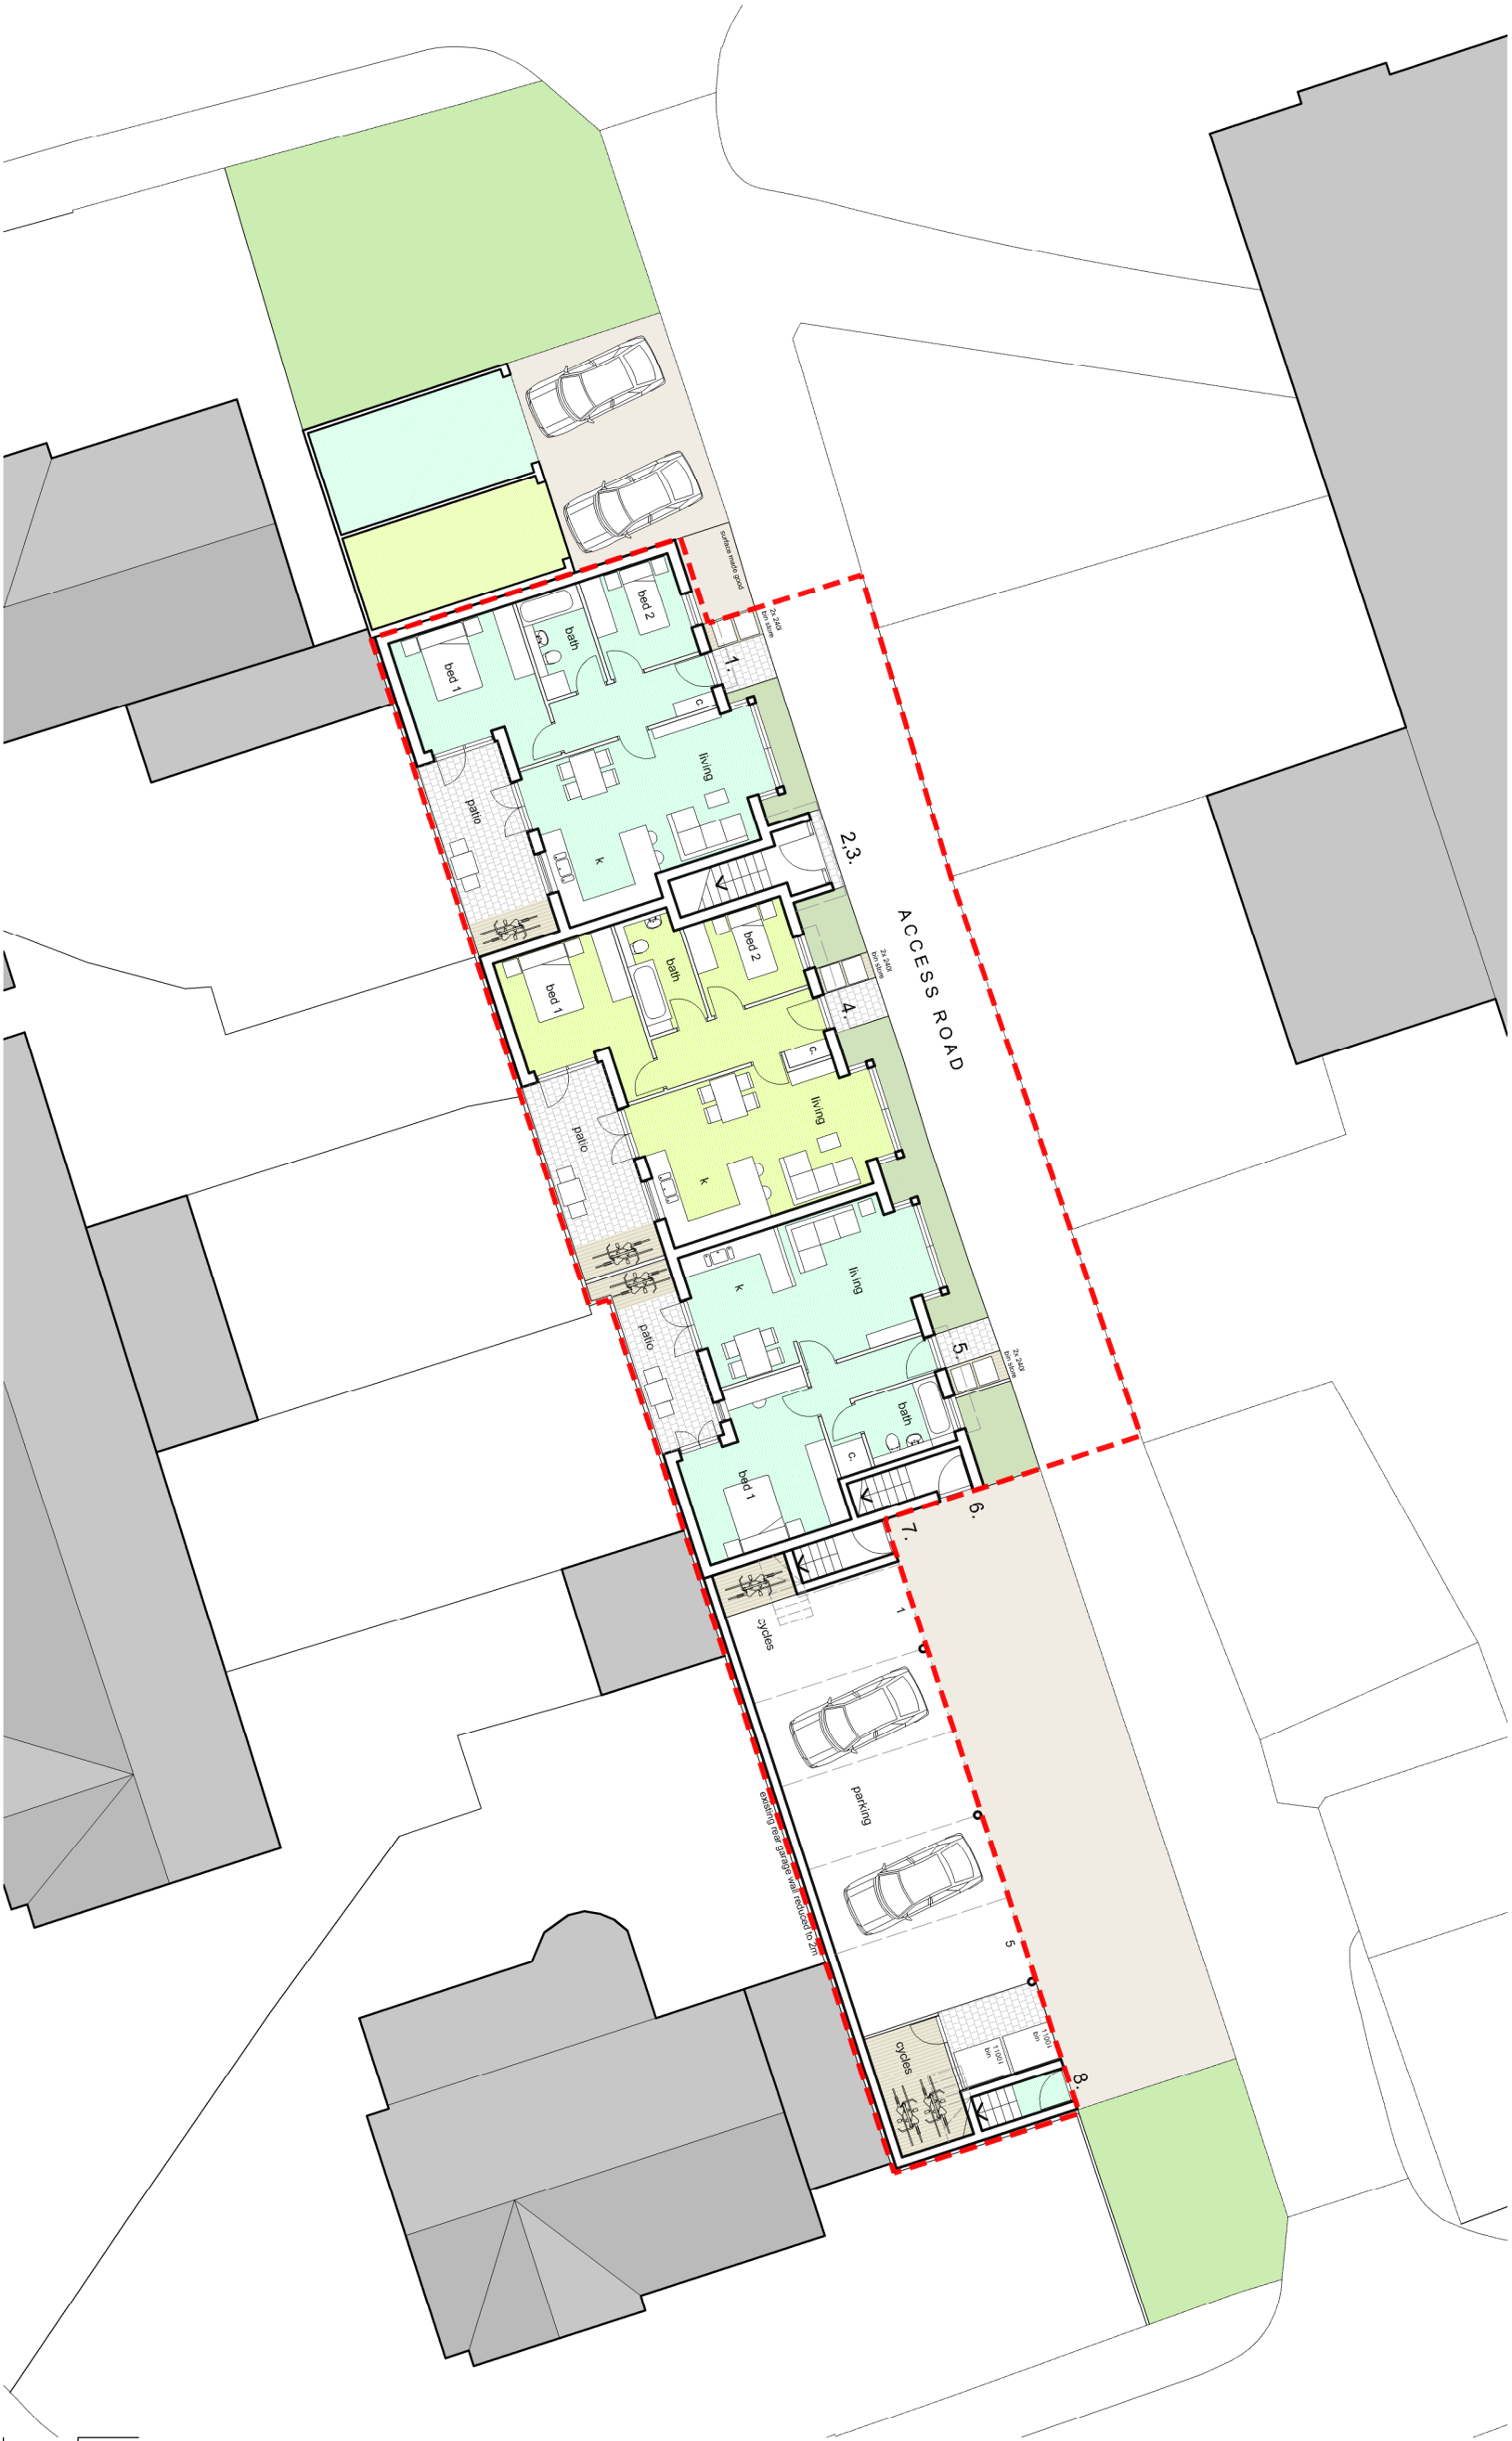


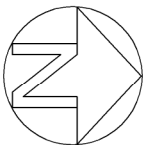

revised planning

- C 230426 red line boundary revised
- B 230921 Pinch point to access road removed
- A 190821 Scheme revised

rev.	date

These drawings should be approved by local Authority
No dimensions to be scaled from this drawing. All dimensions to be checked on site. This drawing is copyright and should not be reproduced without the permission of the architect.

client
Rayfords LLP

project
**Garages 3 & 5-18 America Lane
Haywards Heath, West Sussex**

drawing
Proposed Ground floor Plans

scale	1:200@A3	date	NOV 20
		drawn	JN

19a, Wilbury Avenue
Hove, East Sussex
BN3 6HS
tel: 01273 203230
fax: 01273 321687
email: info@turnerassociates.co.uk

Turner Associates
Architects and Planning Consultants

TA 1283 / 11

rev.
C



Proposed ground floor plan Scale 1:200 @A3