


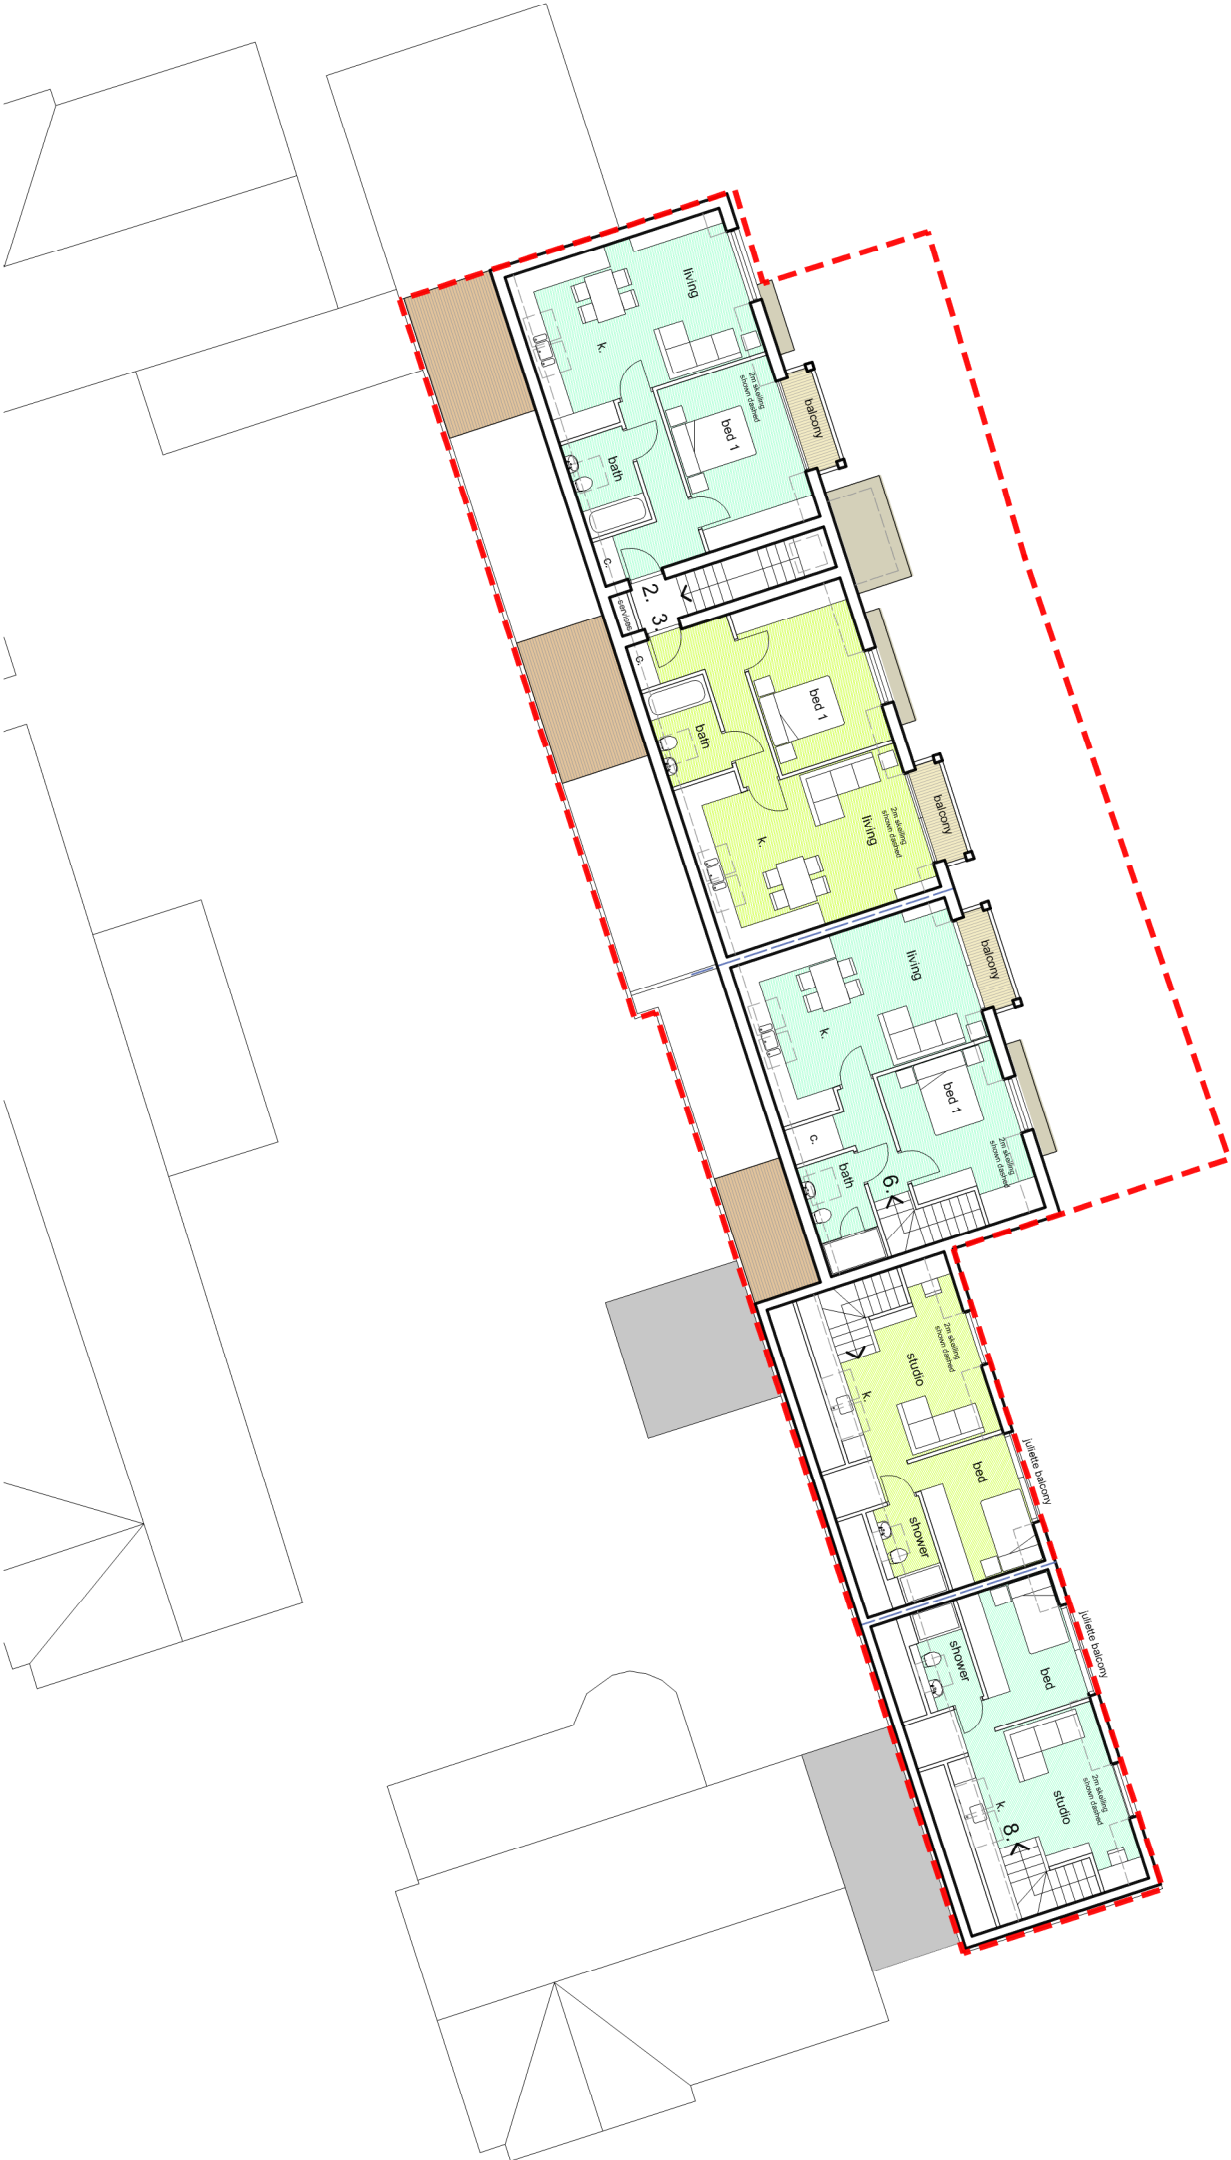

revised planning

- C 230426 red line boundary revised
- B 230921 North point added
- A 190821 Scheme revised

rev.	date

These drawings should be approved by local Authority
No dimensions to be scaled from this drawing. All dimensions to be checked on site. This drawing is copyright and should not be reproduced without the permission of the architect.

client Rayfords LLP

project Garages 3 & 5-18 America Lane
Haywards Heath, West Sussex

drawing Proposed First floor Plans

scale 1:200@A3	date NOV 20
drawn JN	

19a, Wilbury Avenue
Hove East Sussex BN3 6HS
tel: 01273 203230
fax: 01273 321687
email: info@taarchitects.co.uk

Turner Associates
Architects and Planning Consultants



Proposed first floor plan Scale 1:200 @A3