



Accommodation

unit 1	two bedroom apartment	63sqm
unit 2	one bedroom apartment	51sqm
unit 3	one bedroom apartment	51sqm
unit 4	two bedroom apartment	63sqm
unit 5	one bedroom apartment	55sqm
unit 6	one bedroom apartment	51sqm
unit 7	studio apartment	39sqm
unit 8	studio apartment	39sqm

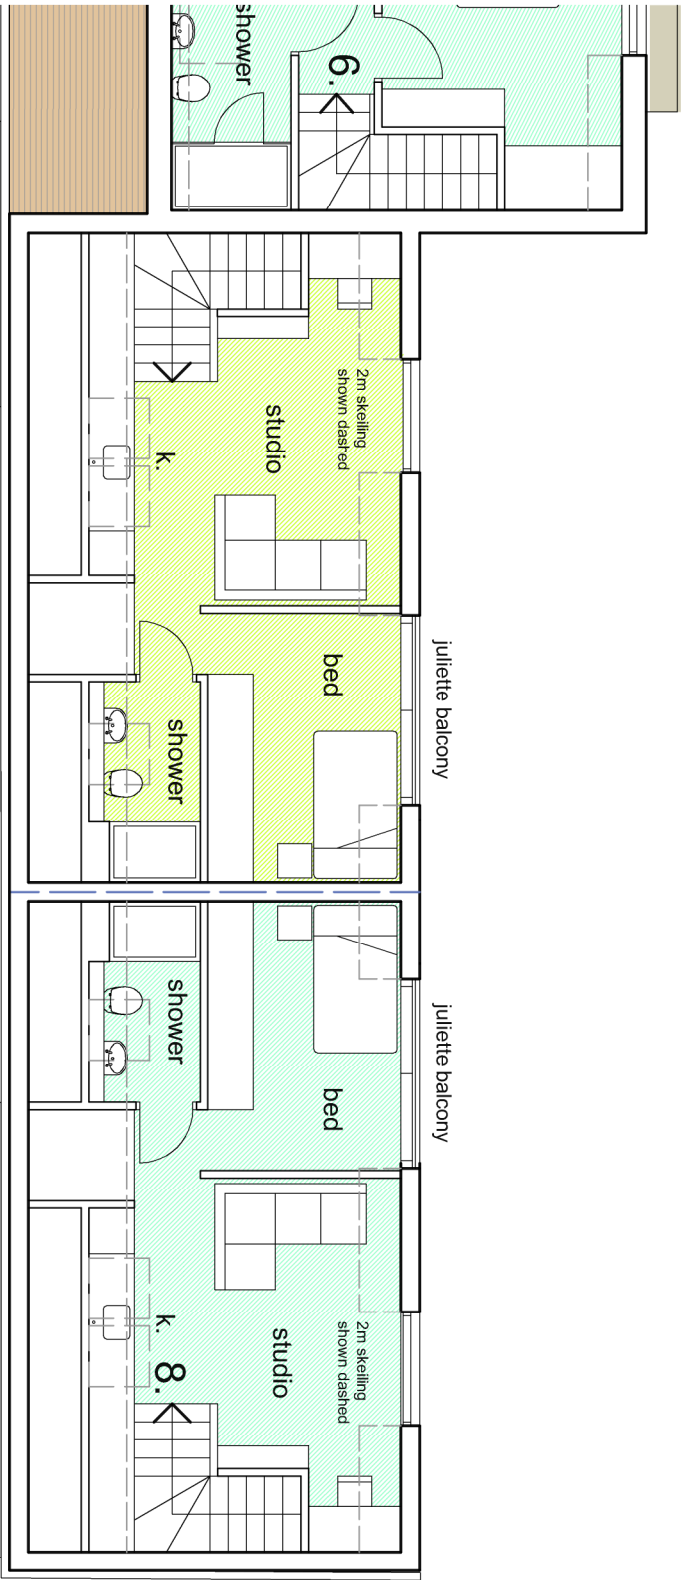

Units 7 and 8 upper floor plans Scale 1:100 @A3

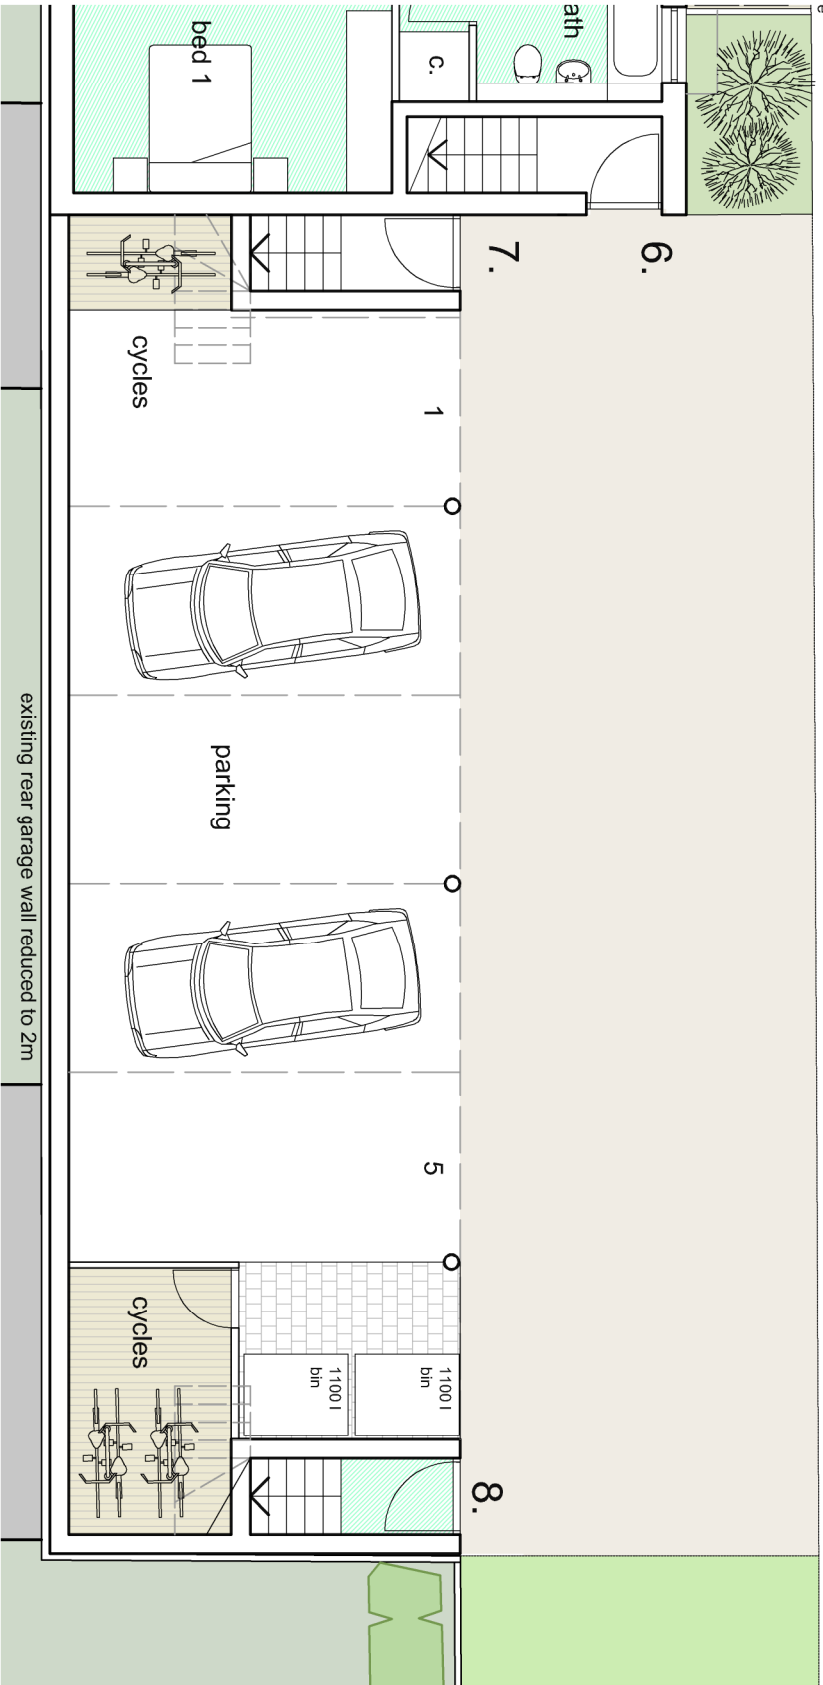

Units 7 and 8 ground floor plans Scale 1:100 @A3

Planning issue

A 190821 Scheme revised

rev.	date

These drawings should be approved by local Authority
No dimensions to be scaled from this drawing. All dimensions to be checked on site. This drawing is copyright and should not be reproduced without the permission of the architect.

client Rayfords LLP

project Garages 3 & 5-18 America Lane
 Haywards Heath, West Sussex

drawing Proposed Floorplans 7 & 8

scale	1:100@A3	date	NOV 20
drawn	JN		

19a, Wilbury Avenue tel: 01273 203230
Hove, East Sussex fax: 01273 321687
BN3 6HS email: info@taurarchitects.co.uk

Turner Associates
Architects and Planning Consultants