


Proposed north (entrance) elevation CC Scale 1:100 @A2

- key**
- A facing brickwork
 - B grey metal cladding to dormer
 - C flat roof with PV panels
 - D tiled roofs
 - E conservation roof lights
 - F obscured glass balustrade
 - G parking court
 - H communal bin and cycle area
 - J existing garages
 - M enhanced planting to existing area
 - N tile hanging

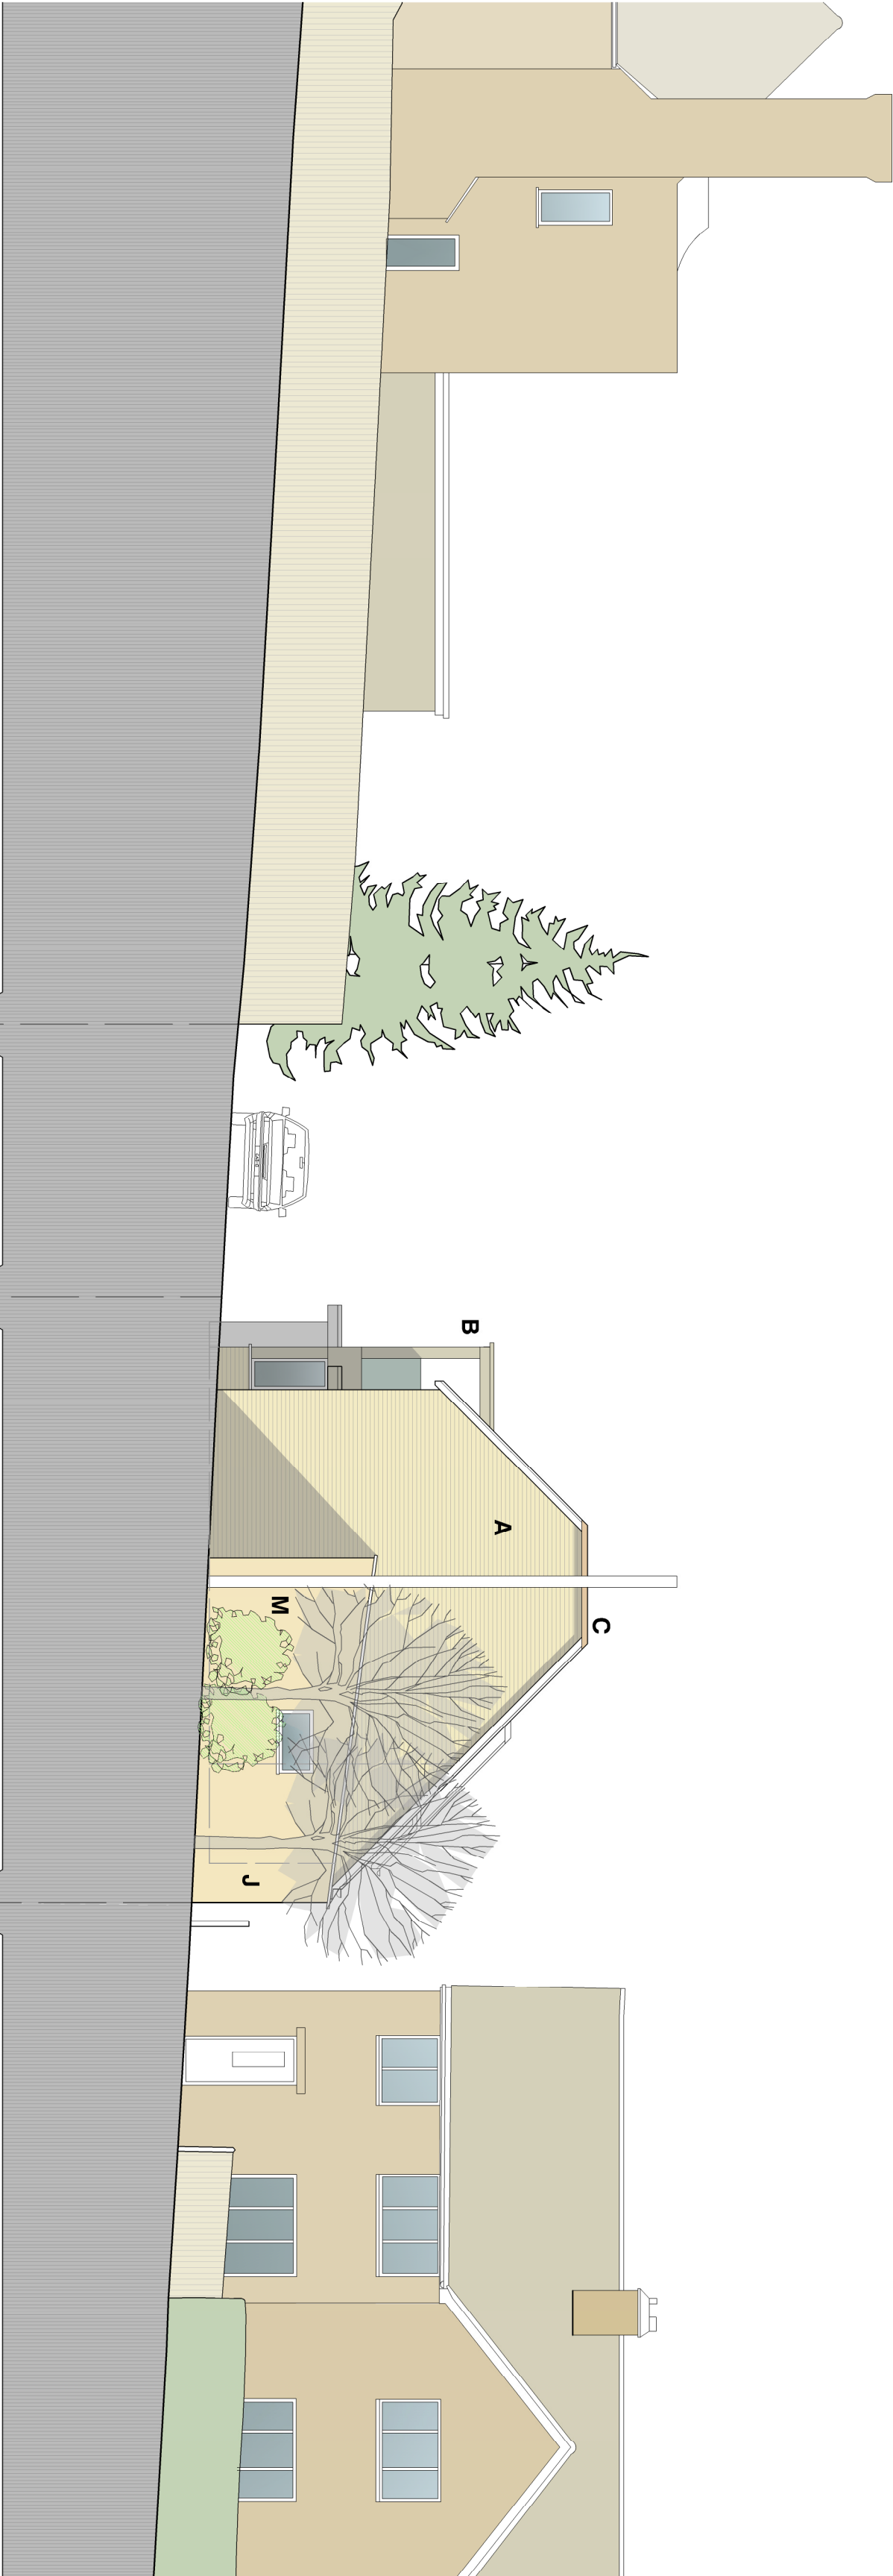

Proposed west elevation DD to Boston Road Scale 1:100 @A2

revised planning

- B 230426 unit 1 canopy adjusted
- A 190821 Scheme revised

rev.	date

These drawings should be approved by local authority
No alterations to be scaled from this drawing. All dimensions to be reproduced without the permission of the architect.

client Rayfords LLP

project Garages 3 & 5-18 America Lane
Haywards Heath, West Sussex

drawing Proposed Elevations 1

scale	1:100@A2	date	NOV 20
drawn	JA1		

10a Wilbury Avenue
Hove 1 East Sussex BN1 6HS
tel: 01273 202320
fax: 01273 231687
email:info@turnerarchitects.co.uk

Turner Associates
Architects and Planning Consultants

TA 1283 / 16

rev. B