
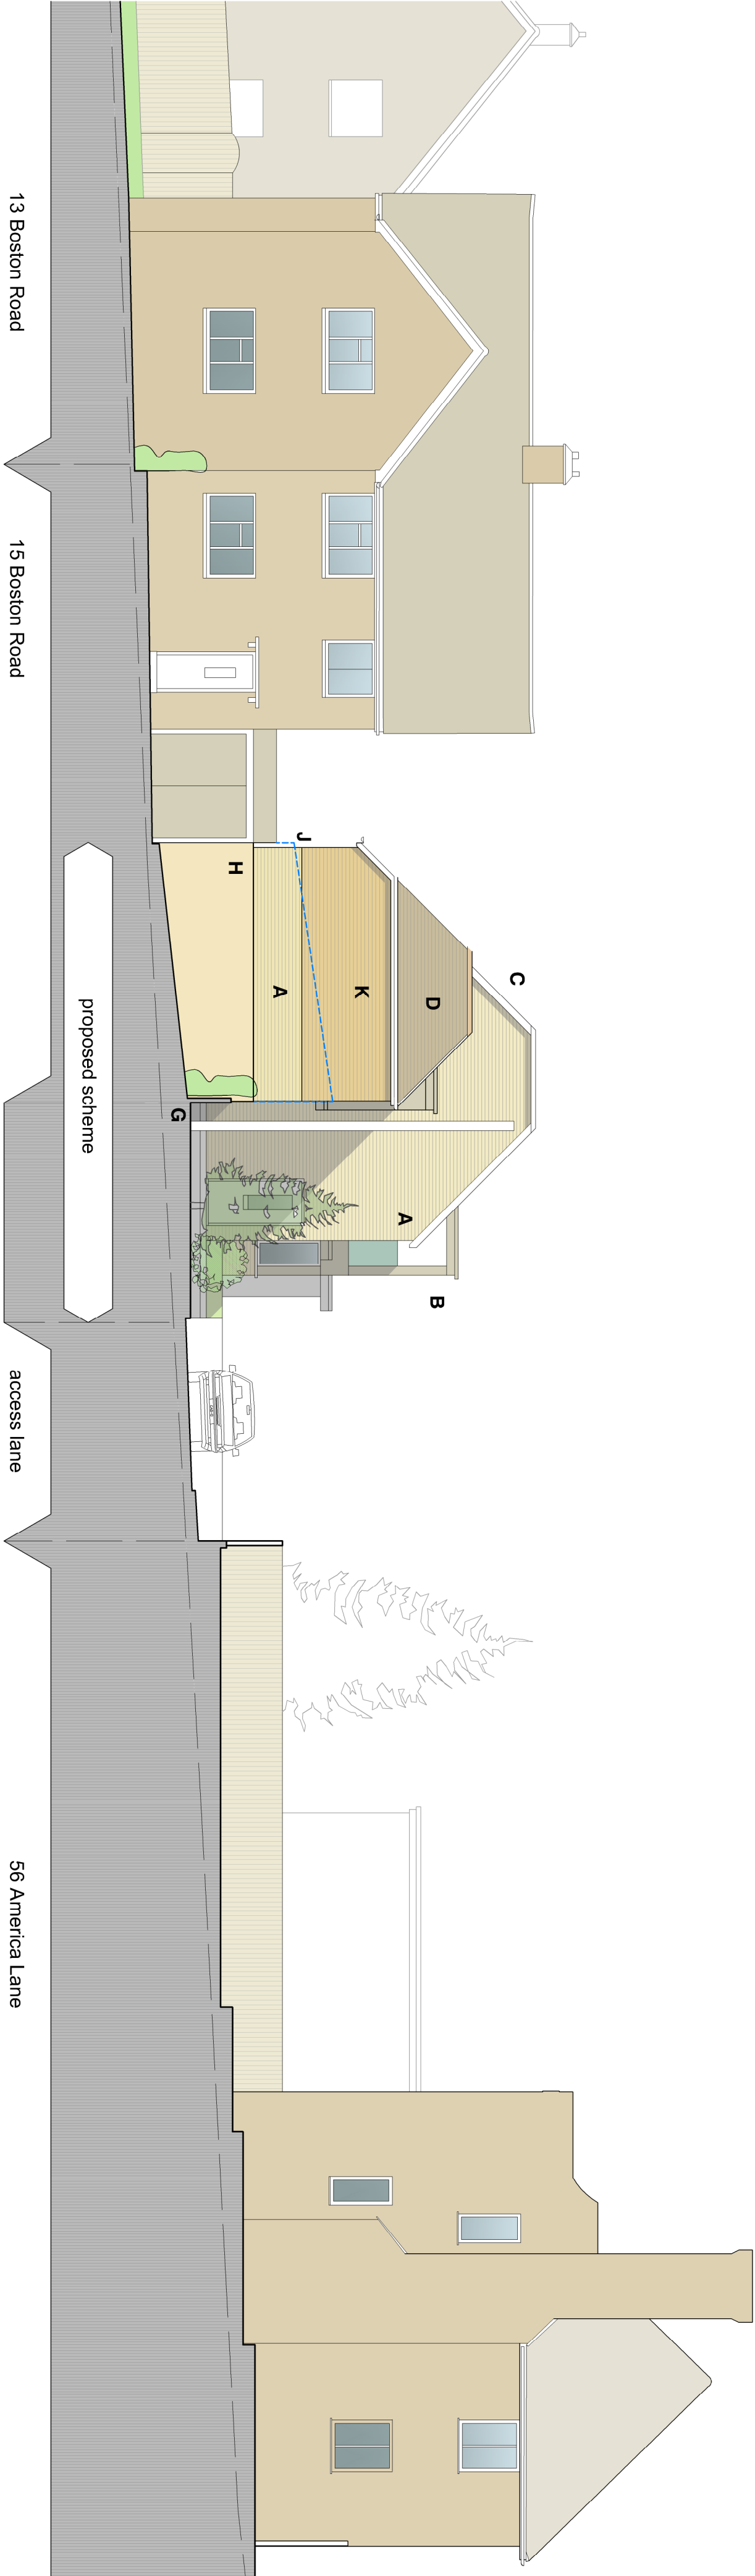


 

Proposed east elevation FF to Boston Road Scale 1:100 @A2

- key**
- A facing brickwork
 - B grey metal cladding to dormer
 - C flat roof
 - D tiled roof
 - E conservation roof lights
 - F obscured glass balustrade
 - G existing fence
 - H existing garage wall retained as boundary wall
 - J existing garages shown dotted
 - K tile hanging

Planning issue

rev.	date

These drawings should be approved by local authority
No dimensions to be scaled from this drawing. All dimensions to be reproduced without the permission of the architect.

client Rayfords LLP

project Garages 3 & 5-18 America Lane
 Haywards Heath, West Sussex

drawing Proposed Elevations 3

scale	1:100@A2	date	NOV 20
drawn	JN		

10a Wilbury Avenue tel: 01273 202330
Hove, East Sussex fax: 01273 231667
BN3 6HS email: info@turnerarchitects.co.uk



key plan

